


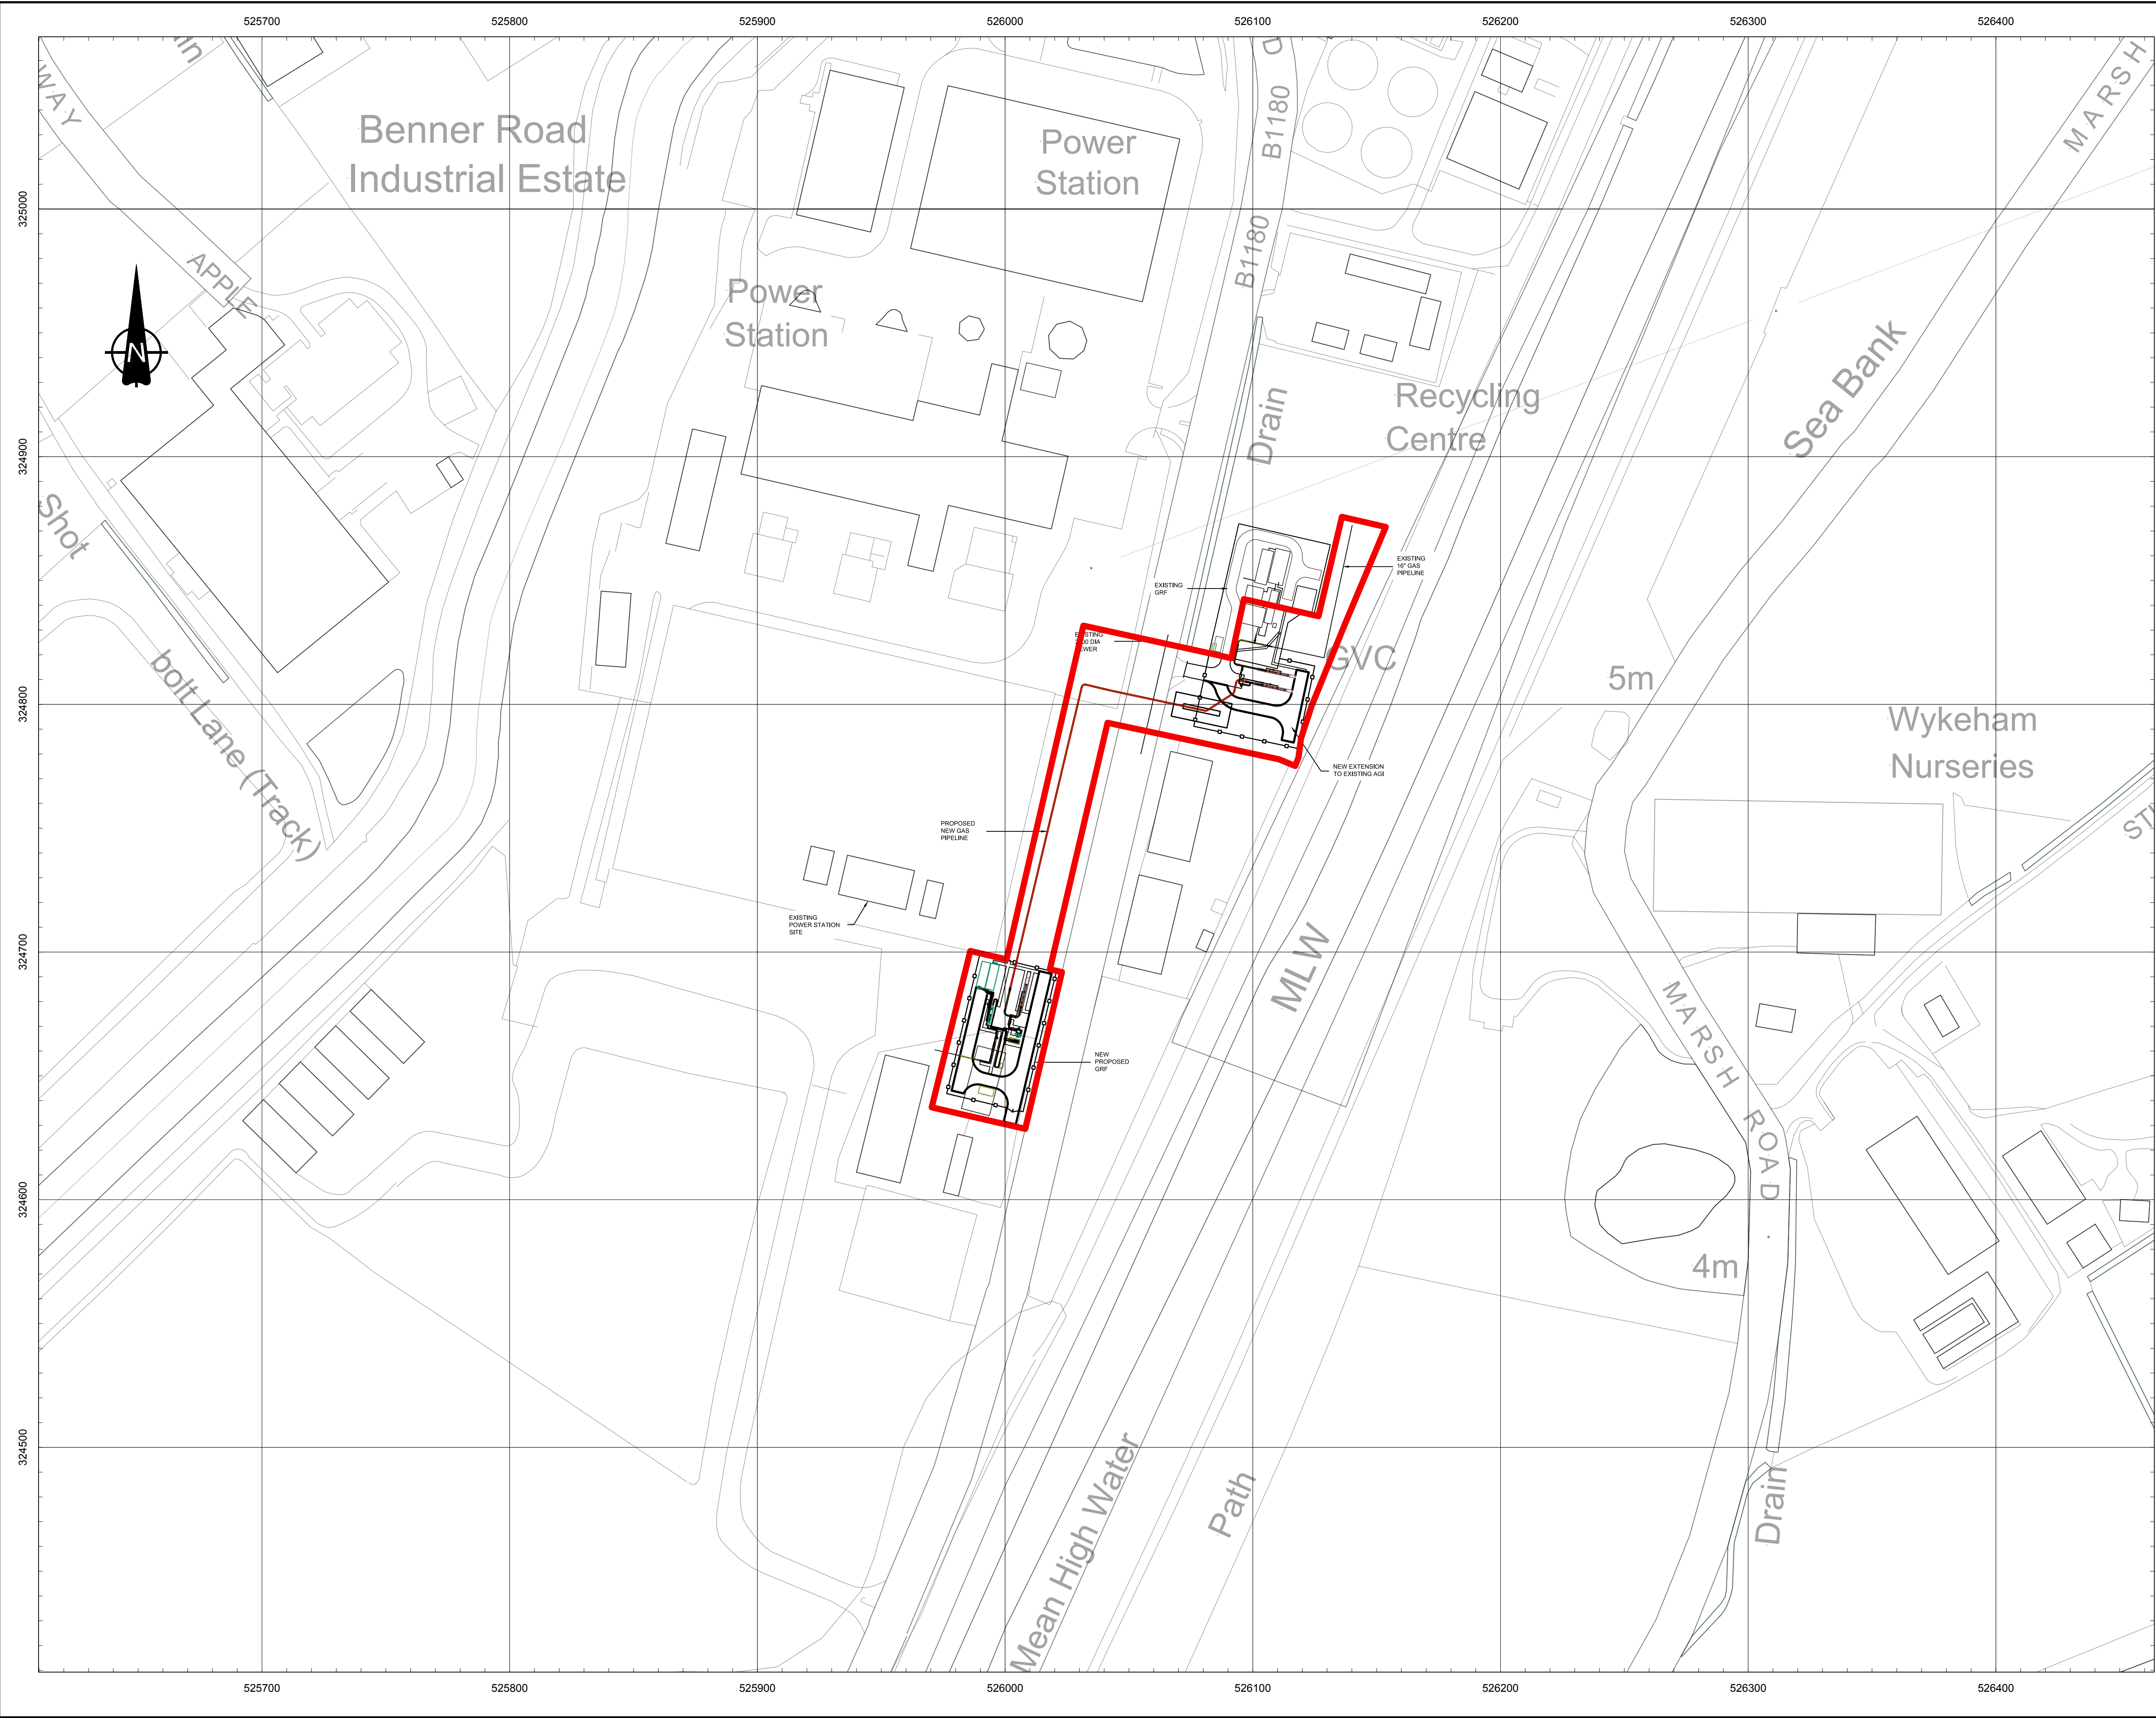

Notes

Based on 2017 Ordnance Survey Digital Data
© Crown Copyright

Licence Number 100040631

LAYOUT TAKEN FROM MURPHY DRAWING
0031-1000 REV 01.

DRAWING IS INDICATIVE ONLY, DETAILED
DESIGN TO CONFIRM.

SUBJECT TO FINAL VENDOR SELECTION AND
DETAILS

LEGEND:

- APPLICATION SITE BOUNDARY
- NEW FENCE
- NEW ROAD
- NEW PIPING AND ASSOCIATED EQUIPMENT
- EXISTING

P01	FOR INFORMATION	27/09/17	RWS EA	EA
Rev	Description	Date	By Chk	App

INTERGEN/SPALDING
ENERGY EXPANSION
LIMITED

SPALDING
ENERGY EXPANSION

RAMBOLL

tel 020 7462 5281 fax 020 7323 4645 london@ramboll.co.uk
www.ramboll.co.uk

FIGURE 2
OVERALL SITE LAYOUT

Scale: 1:1250 / A1	Date: 27/09/2017	Drawn: RWS	Checked: EA
-----------------------	---------------------	---------------	----------------

Drawing No.: 1620002349-014 FIGURE 2 P01