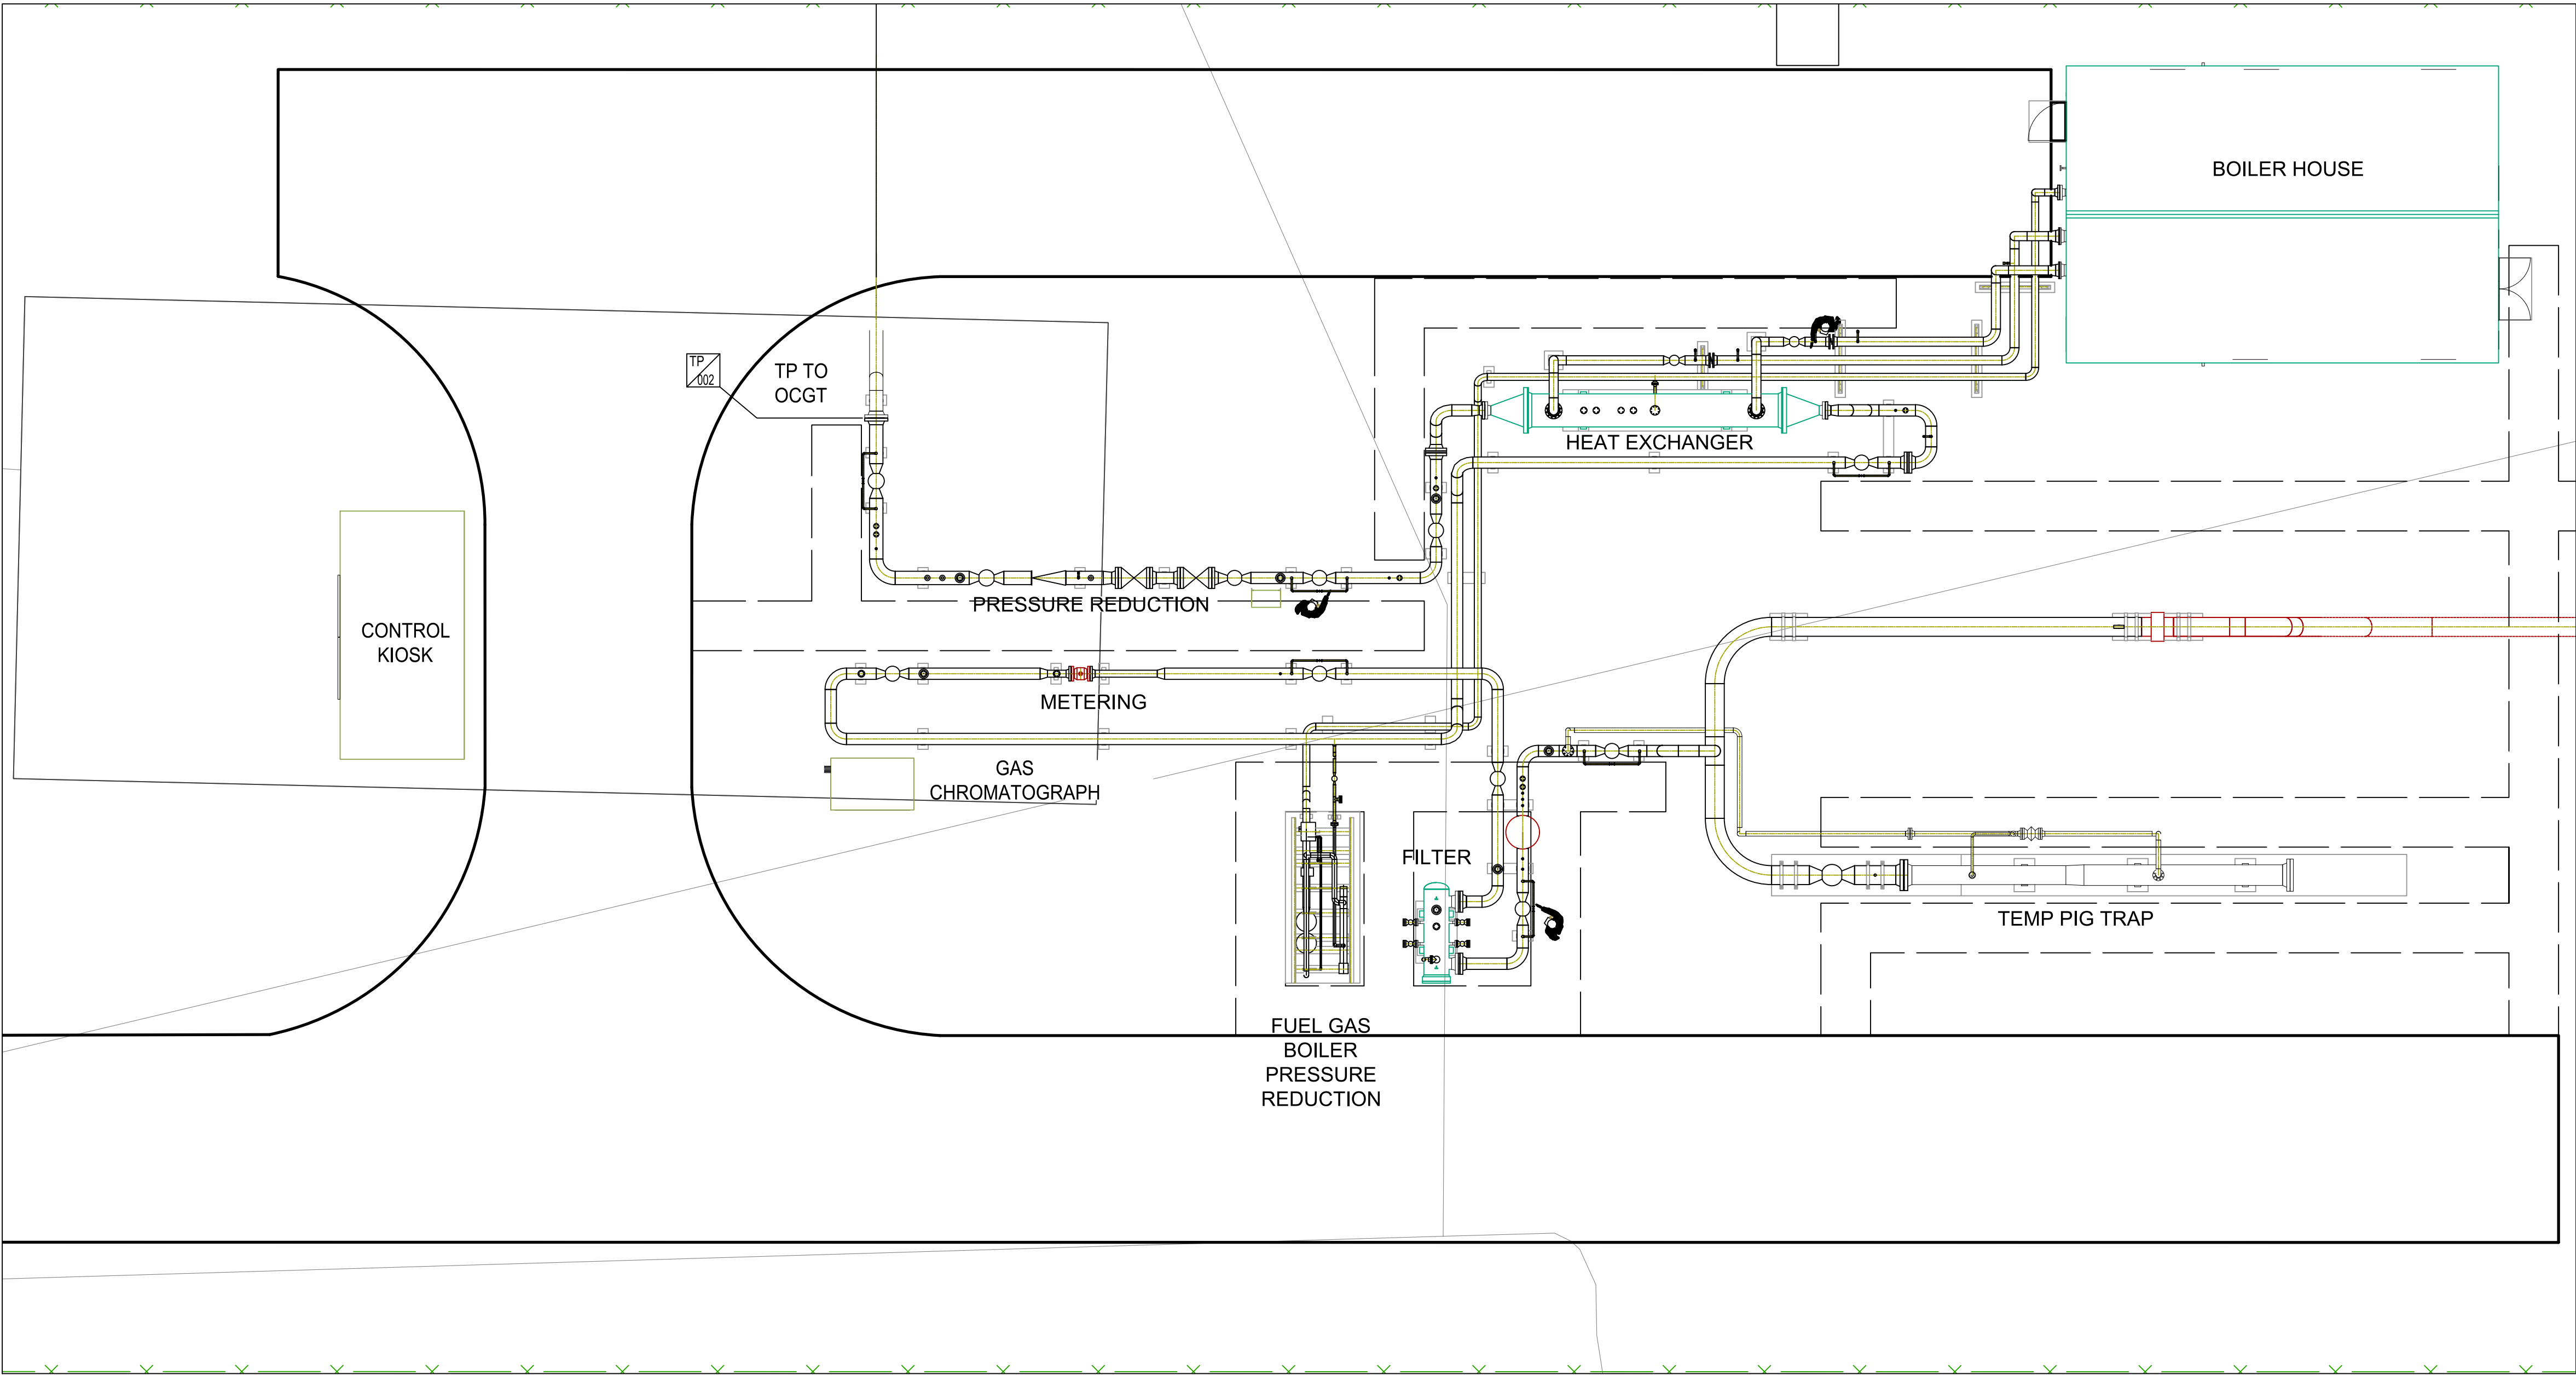


Notes

Based on 2017 Ordnance Survey Digital Data
© Crown Copyright

Licence Number 100040631

LAYOUT TAKEN FROM MURPHY DRAWING
0031-1001 REV 01. AMENDED FOR
APPLICATION.

DRAWING IS INDICATIVE ONLY, DETAILED
DESIGN TO CONFIRM.

SUBJECT TO FINAL VENDOR SELECTION AND
DETAILS

LEGEND:

- NEW FENCE
- NEW ROAD
- NEW PIPING AND ASSOCIATED
EQUIPMENT
- NEW BURIED PIPELINE
- TEMPORARY PIPING AND
ASSOCIATED EQUIPMENT
- EXISTING

P01	FOR INFORMATION	27/09/17	RWS	EA
Rev	Description	Date	By	App
			Chk	

INTERGEN/SPALDING
ENERGY EXPANSION
LIMITED

SPALDING
ENERGY EXPANSION

RAMBOLL

tel 020 7462 5281 fax 020 7323 4645 london@ramboll.co.uk
www.ramboll.co.uk

FIGURE 7
NEW GAS RECEPTION
FACILITY

Scale:	Date:	Drawn:	Checked:
1:100 / A1	27/09/2017	RWS	EA
Drawing No.:	Rev:		
1620002349-014 FIGURE 7	P01		