




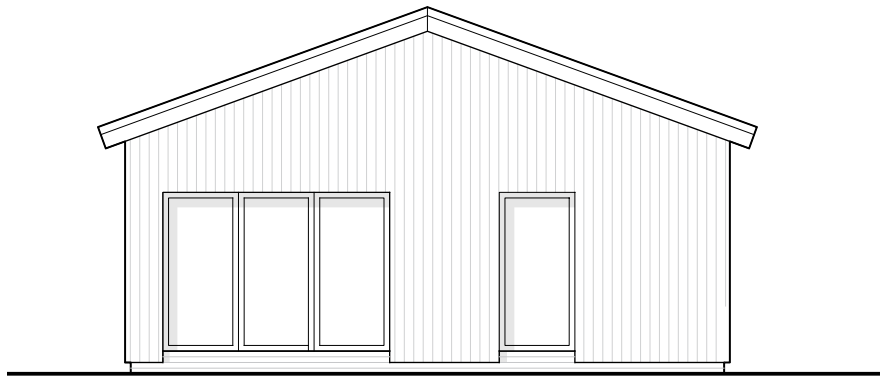


North Elevation

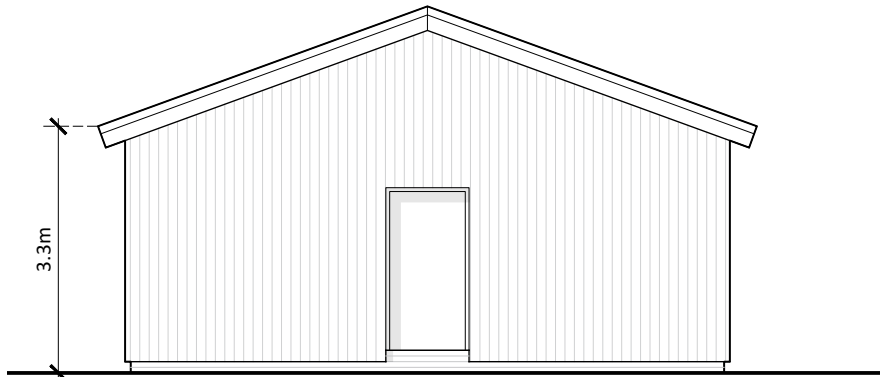


South Elevation

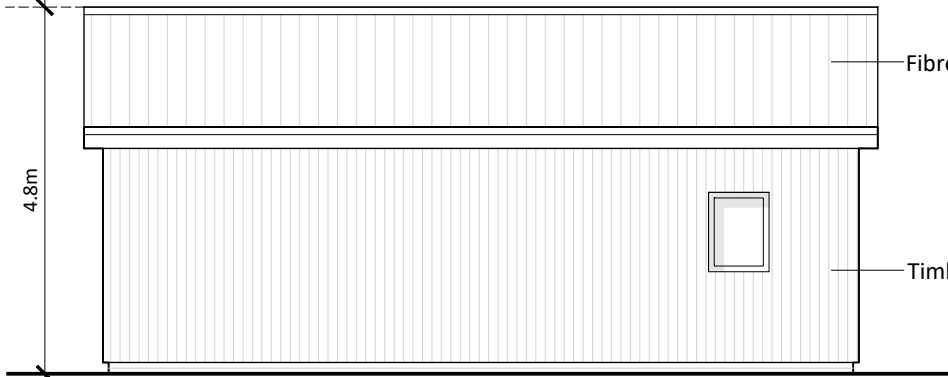


West Elevation

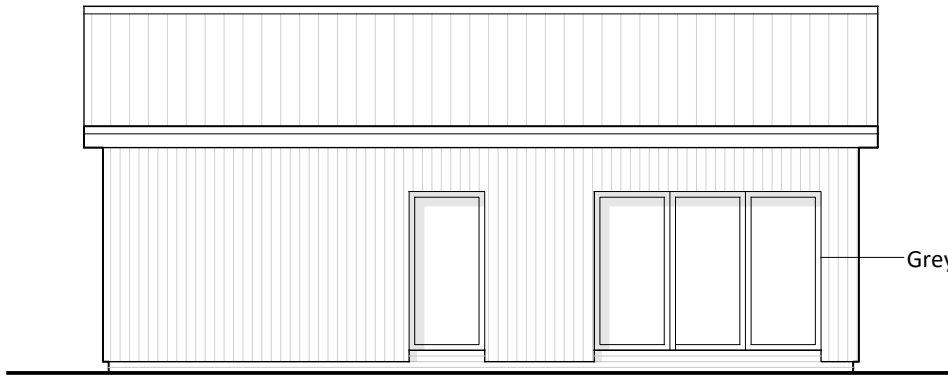


East Elevation

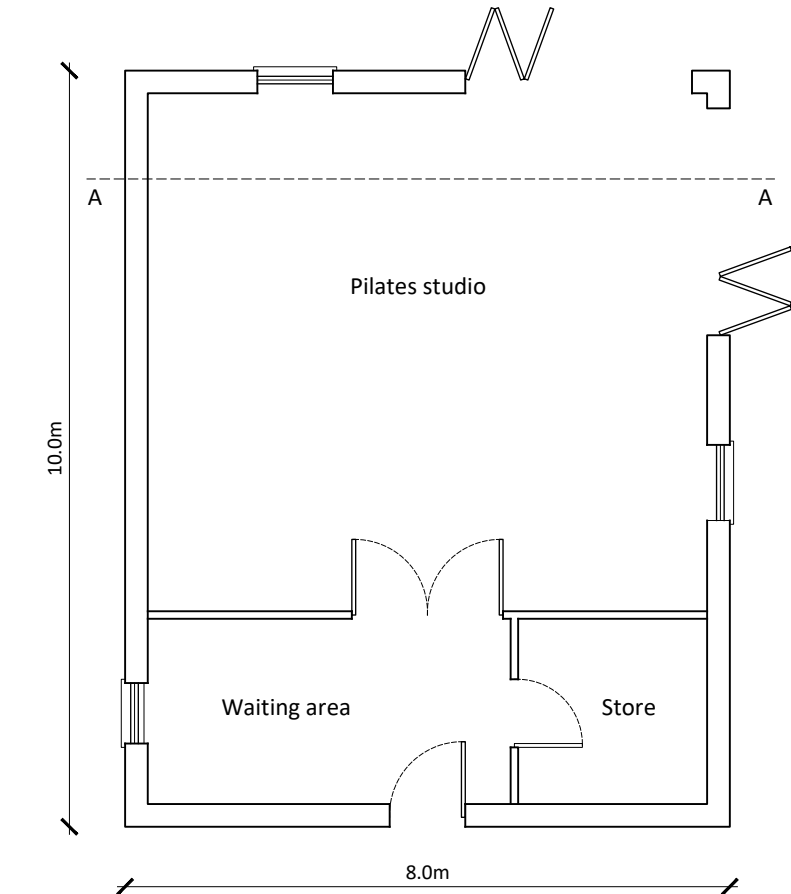

Floor Plan

 

Roof Plan

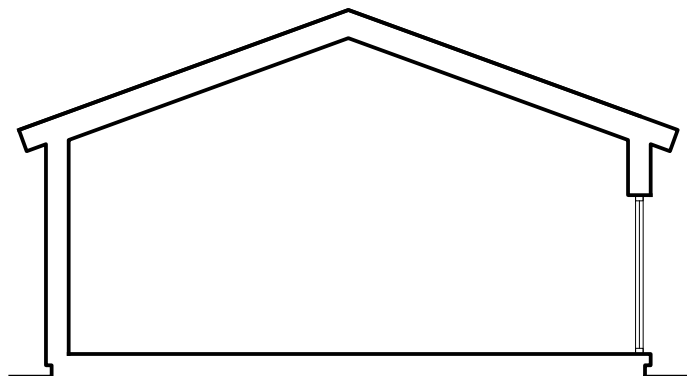

Section A-A

Fibre cement roof tiles

Timber cladding

Grey aluminium window frames

Notes

Copyright
© Robert Doughty Consultancy Limited.
All rights described in the Copyright, Designs and Patents Act 1988 have been asserted.

Dimensions
All dimensions shown are for the purposes of obtaining the relevant planning permission only.

CDM 2015
This drawing is for illustrative purposes and/or obtaining the relevant planning permission only. It should not be used for construction and accordingly, risk identification under the Construction (Design & Management) Re



0 1 2 3 4 5m

-	-	-	-
Rev	By	Description	Date
Current revision checked by: -			

rdc
Robert Doughty
Consultancy

32 High Street, Helpringham
Sleaford, Lincolnshire, NG34 0RA

Tel: 01529 421646
Email: admin@rdc-landplan.co.uk
Web: www.rdc-landplan.co.uk

Client Racquet Space		
Project Proposed Padel Centre Land off Bourne Road, Spalding		
Drawing Pilates Studio		
Scale @ A3 1: 100		Date 02/09/26
Drawn By WW		Checked By -
Job Number 1648-2	Status FP	Purpose of Issue Planning
Drawing No. 1648-2_FP_GA02		Rev -