


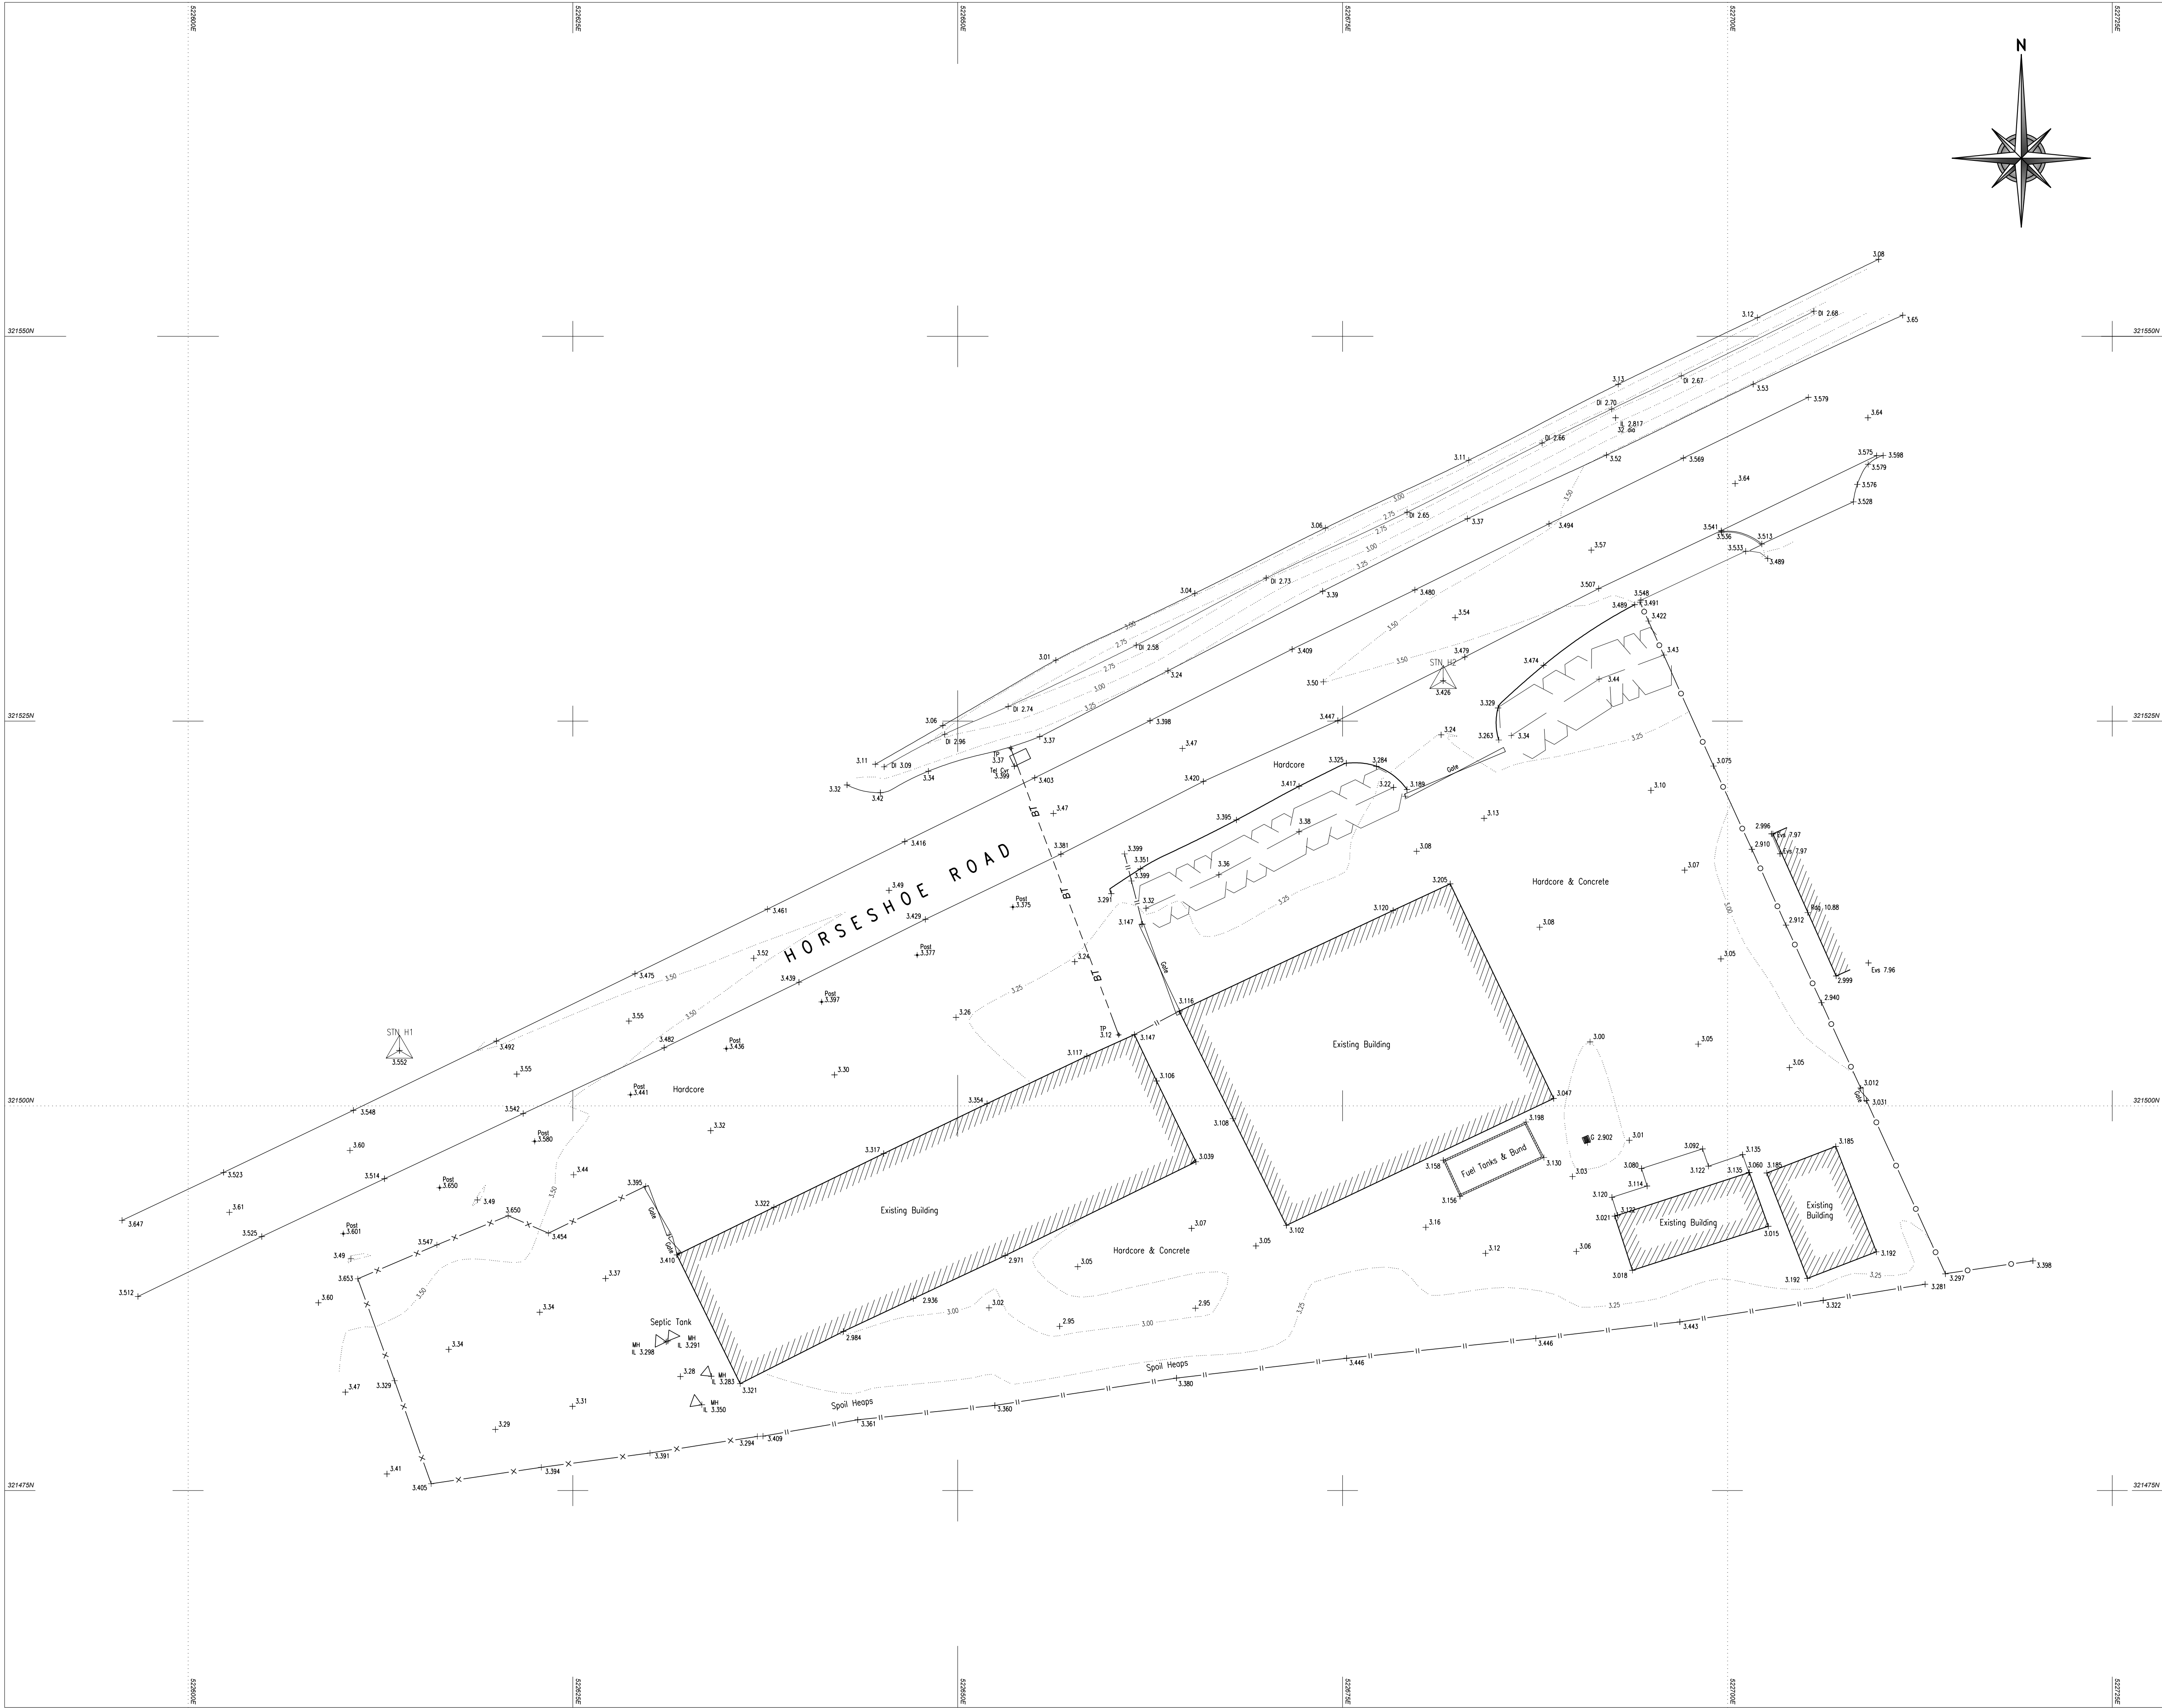

SURVEY STATIONS				
Name	Easting	Northing	Height	Remark
STN_H1	522613.785	321503.593	3.552	P-K NAIL
STN_H2	522681.532	321527.818	3.426	P-K NAIL

The survey grid is the National Grid obtained from ETRS89 GPS Coordinates with OSTN02 transformation. Levels shown to Ordinance Survey datum using ETRS89 GPS with OSGM02 transformation.

Surveyed boundary features are not necessarily legal boundaries

All utilities have been identified to the best of the surveyors knowledge. The correct identification can not be 100% guaranteed and should be independently verified prior to use in any design or building works.

Services may be obscured by parked cars, leaf litter or building materials etc.

Rev	Date	Remarks
FOR INFORMATION		

SRC

**SIDEBOTTOM
RICHARDSON
CHENG LTD**

CONSULTING STRUCTURAL AND CIVIL ENGINEERS

15 High Street,
Spalding,
Lincs. PE11 1TW

Tel: 01775 712660
Fax: 01775 712635
Email: src@srcld.com

Project
**Survey at Horseshoe Road
Spalding, Lincs, PE11 3JA**

For G. R Merchant
Title
Topographical Survey

Date	Feb. 2016	Scale	1:200	@A1
Drawn	AS	Checked	SRC	
Design	-	File Name	11316-01	

DRG No. 11316/01

Rev
-