


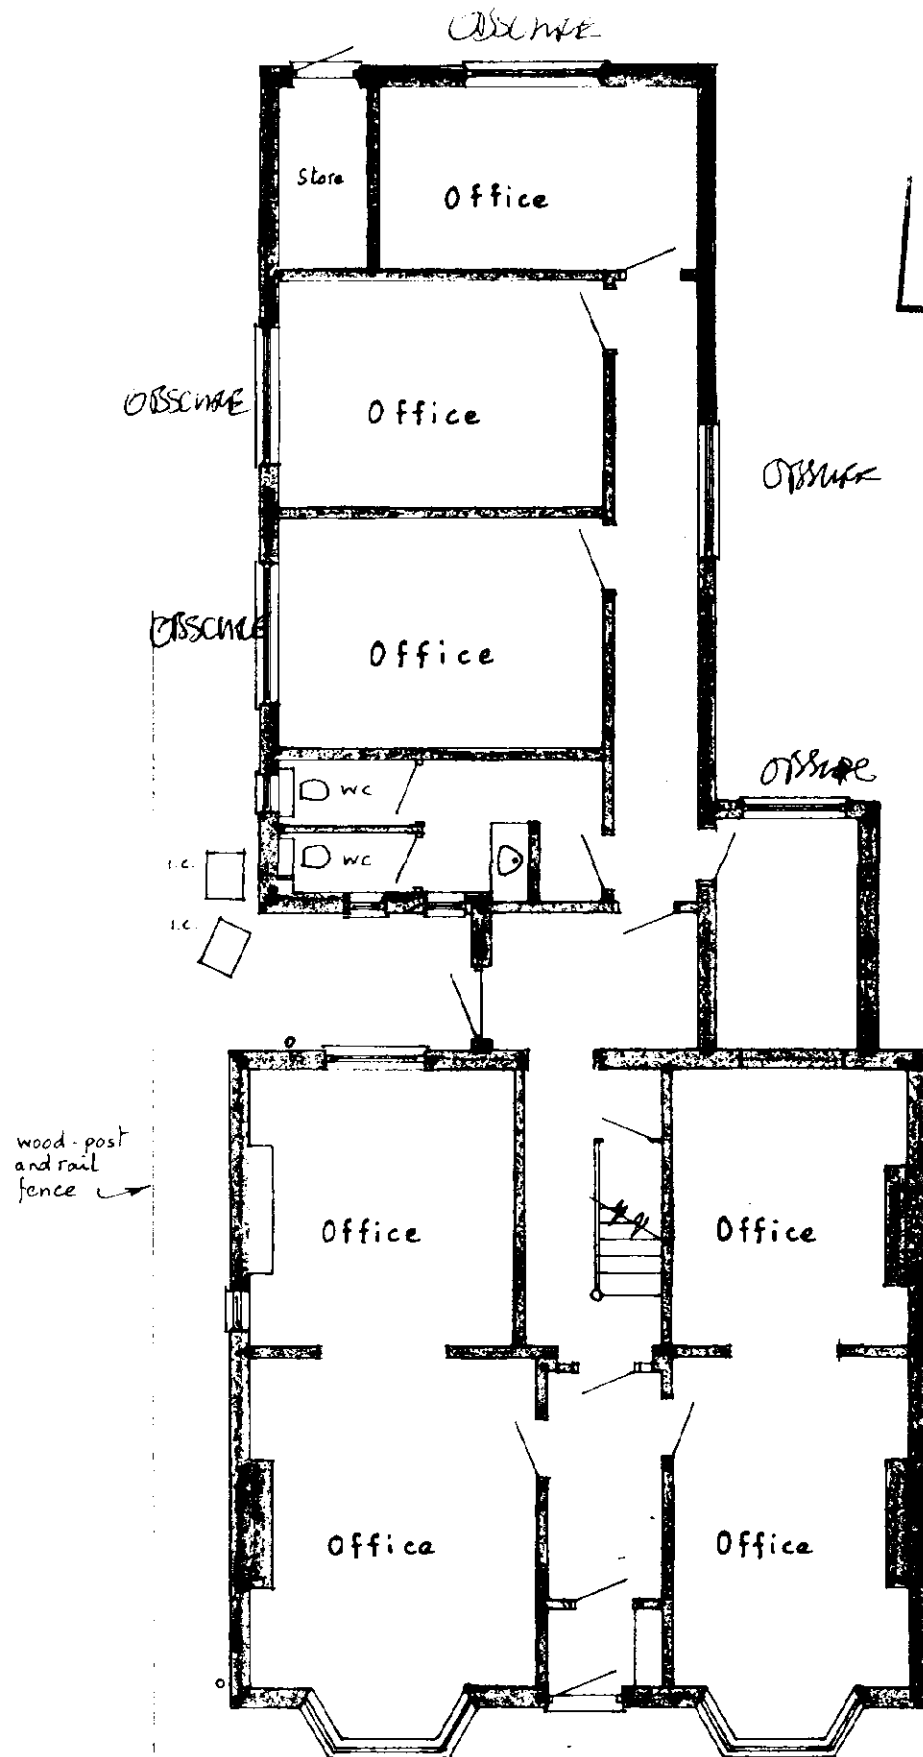


DETERMINED
PLAN


Received
76-7-00

Ground Floor. (no change)

EX LUBRIC

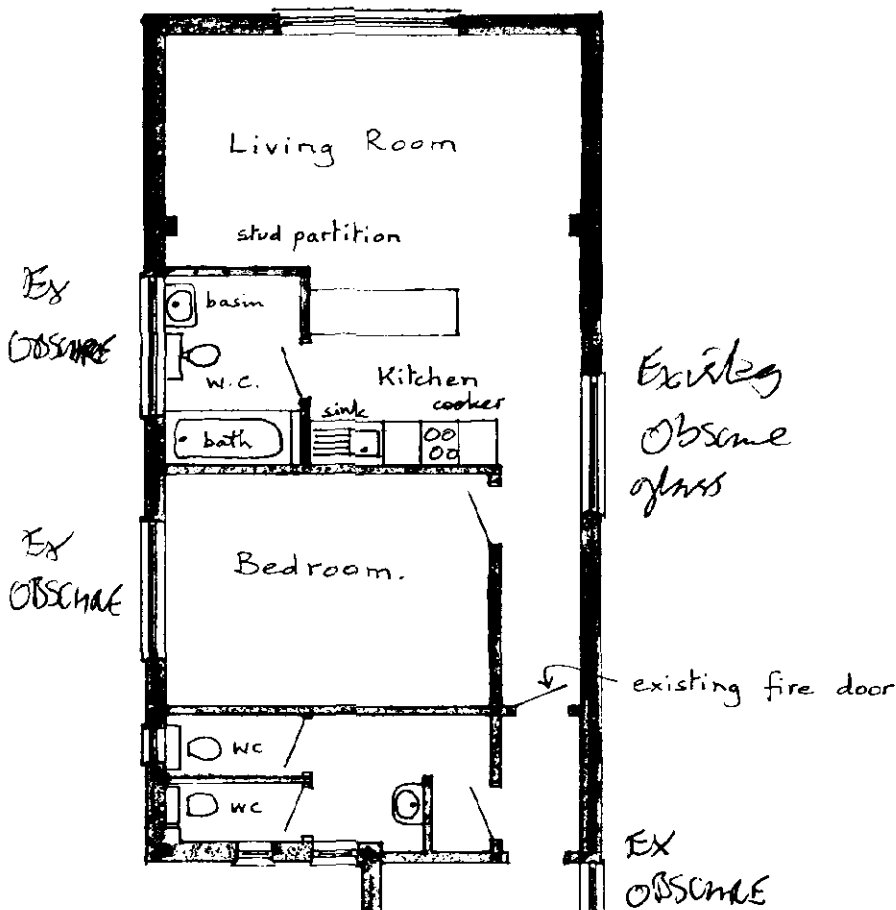

Drinking
Water has
been at
the Quarters

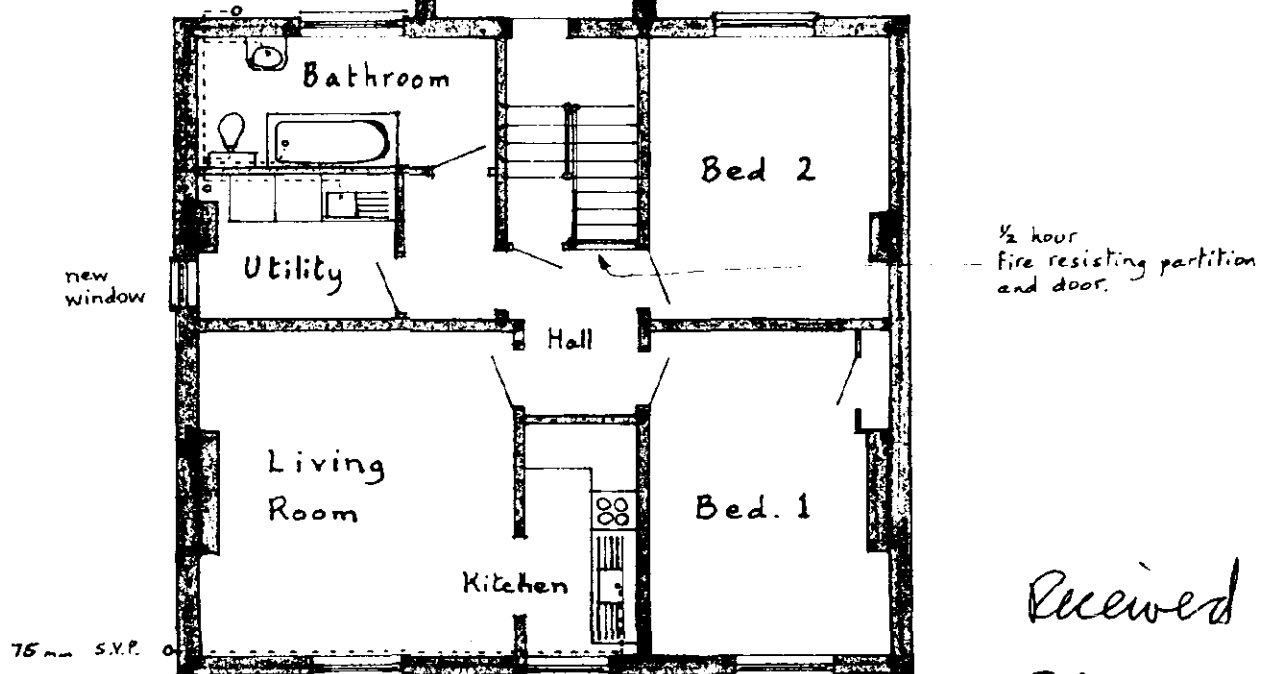

First Floor.

Received
26-7-00

DETERMINED
PLAN