




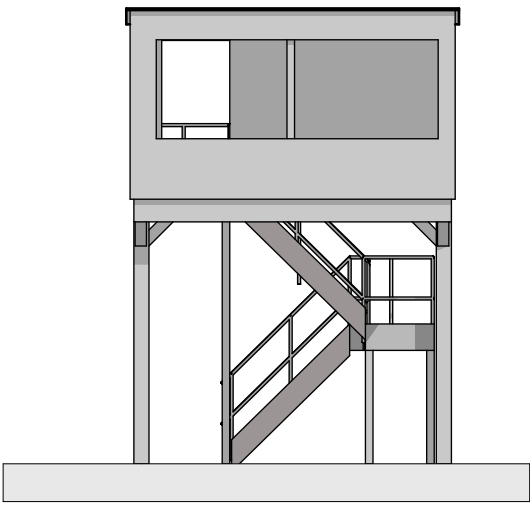


East Facing Elevation

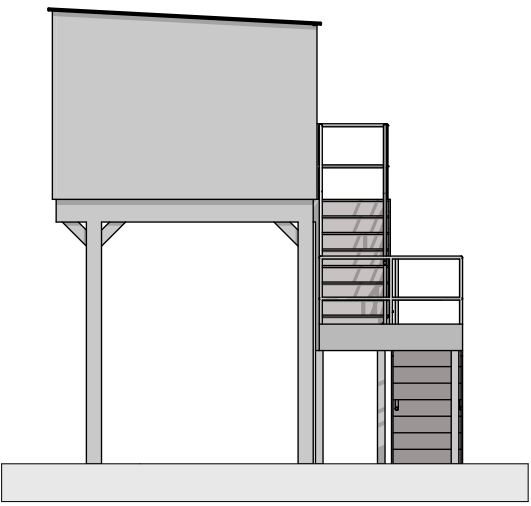

South Facing Elevation

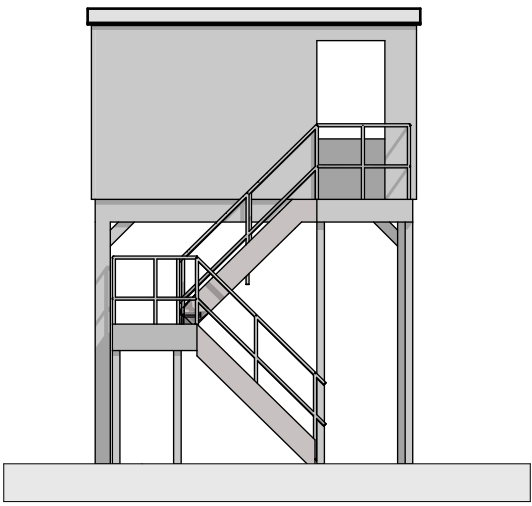


West Facing Elevation

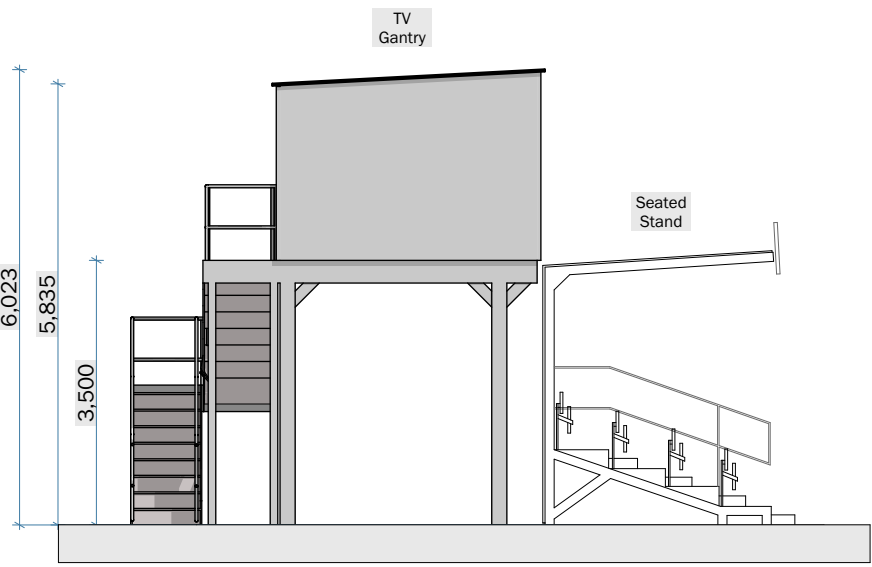


North Facing Elevation

This drawing is for Planning Application purposes only.
Responsibility for Party Wall and Rights to Light lay with the client.

ID	Revision Description	Date	Checked	Reviewed
A	First Issue	30.09.26	WF	WF

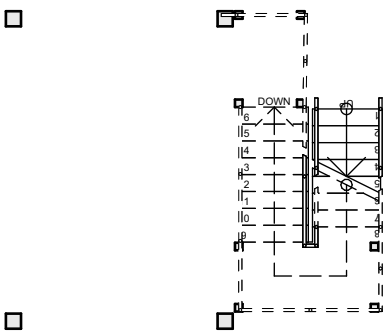

Ground Floor

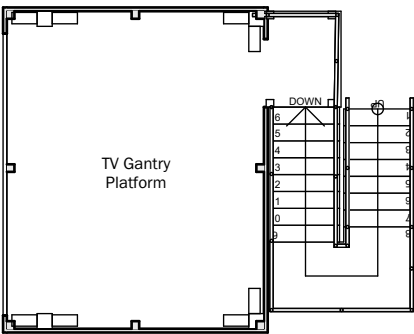

First Floor



Field & Fox
Architecture and Planning

T: 01780 740 008 | M: 07708931576 | admin@fieldandfox.com

www.fieldandfox.com | Ashton, Stamford

CLIENT

CTEK Services

PROJECT

New East Stand
Sir Halley Stewart Playing Fields, Spalding

DRAWING TITLE

TV Gantry Stand & Toilet Blocks

DRAWING STATUS

Planning

DRAWING SCALE @ A2

1:100

DRAWN BY

WF

REVIEWED BY

WF

DATE OF FIRST ISSUE

30.09.26

PROJECT NUMBER

1090

WORK STAGE

S03

DRAWING NUMBER


PL0003

REVISION


A




Roof Plan

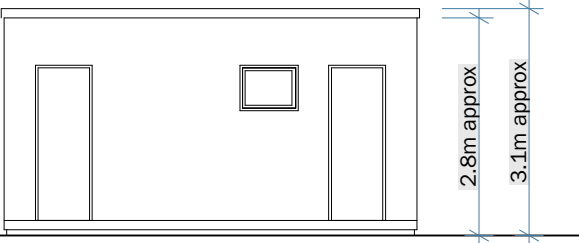

Front Elevation

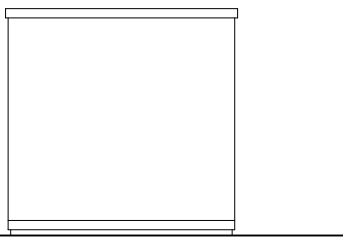


Side Elevation

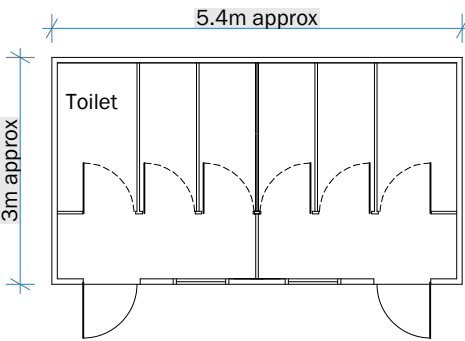


Plans

Generic Toilet Block Details

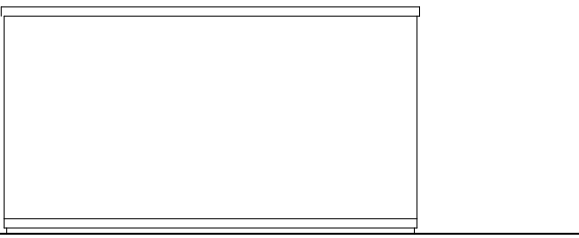

Rear Elevation

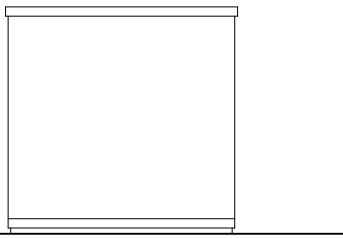

Side Elevation

Toilet Blocks