



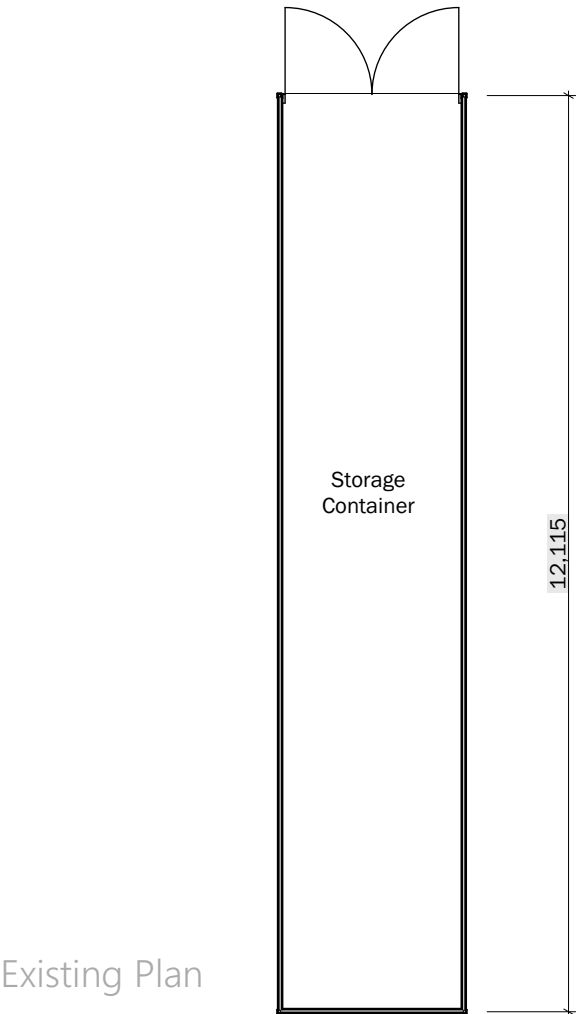


Existing Plan

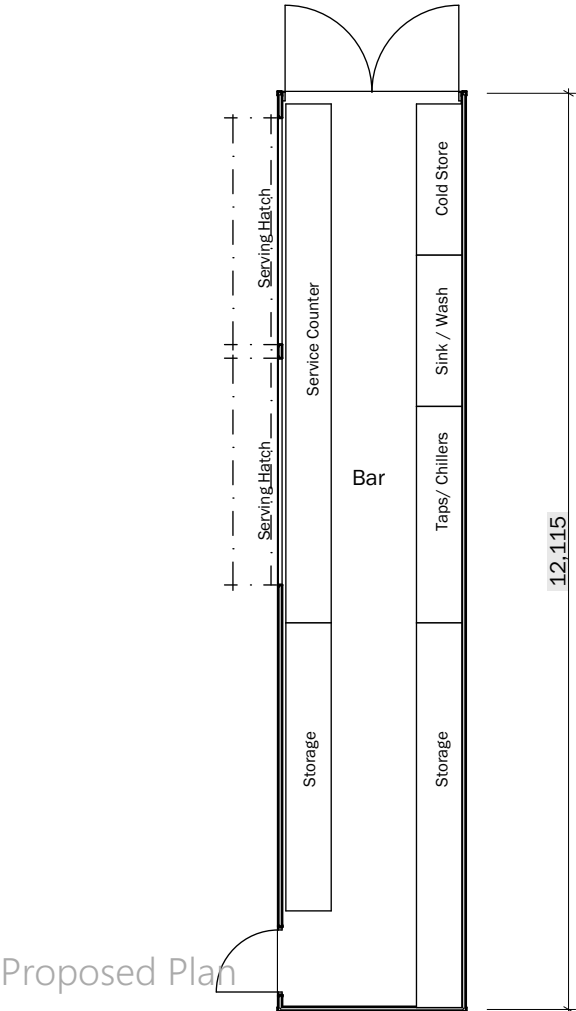


Proposed Plan


Existing

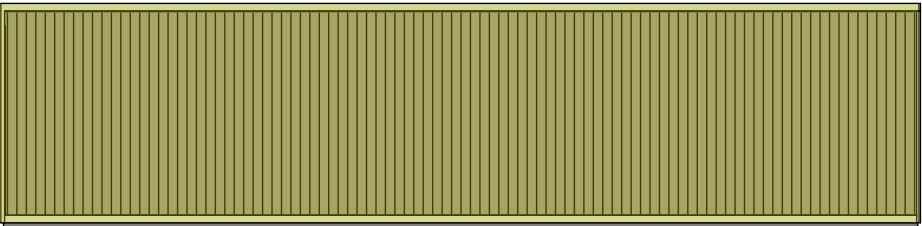


East Facing Elevation

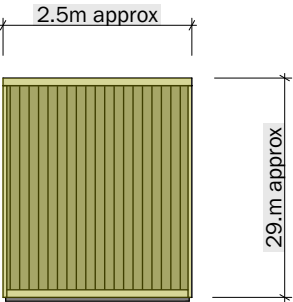

South Facing Elevation

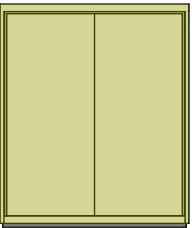


North Facing Elevation

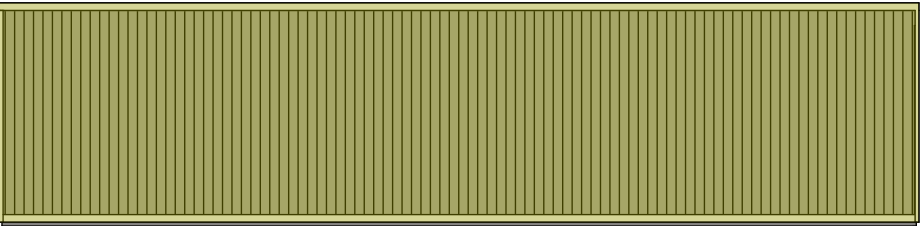


West Facing Elevation


Proposed

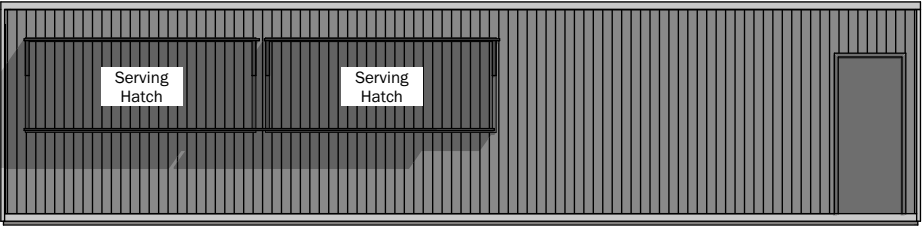


East Facing Elevation

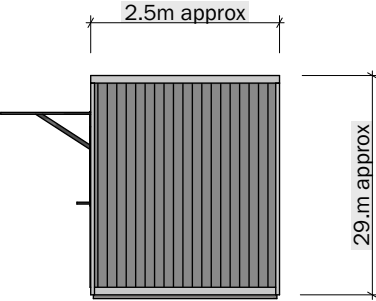

South Facing Elevation

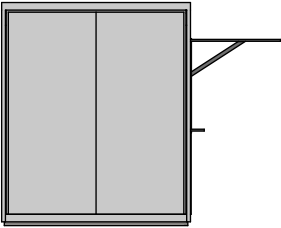

North Facing Elevation

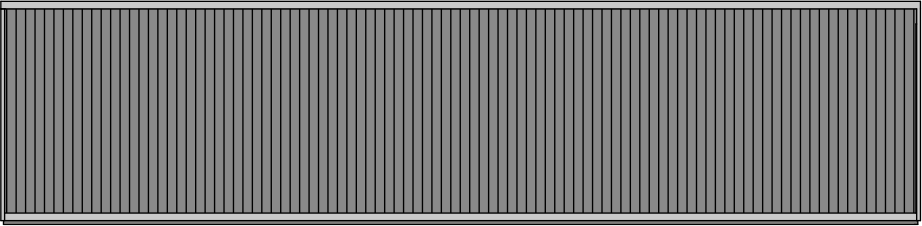

West Facing Elevation

This drawing is for Planning Application purposes only.
Responsibility for Party Wall and Rights to Light lay with the client

ID	Revision Description	Date	Checked	Reviewed
A	First Issue	01.10.26	WF	WF



T: 01780 740 008 | M: 07708931576 | admin@fieldandfox.com
www.fieldandfox.com | Ashton, Stamford

CLIENT
CTEK Services

PROJECT
New East Stand
Sir Halley Stewart Playing Fields, Spalding

DRAWING TITLE
Converted Shipping Container to Bar

DRAWING STATUS Planning		DRAWING SCALE @ A3 1:100	
DRAWN BY WF	REVIEWED BY WF	DATE OF FIRST ISSUE 01.10.26	
PROJECT NUMBER 1090	WORK STAGE S03	DRAWING NUMBER PL0004	REVISION A