



PROPOSED GARAGE AND ALTERATIONS TO 1 CASTLEFIELDS, SPALDING PE11 1QS. DRG NO. 8/3/02

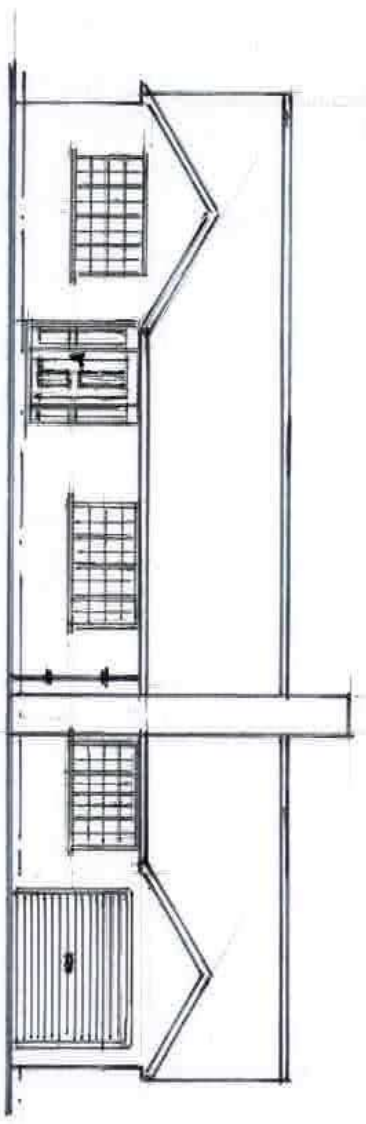


EXISTING SIDE ELEVATION

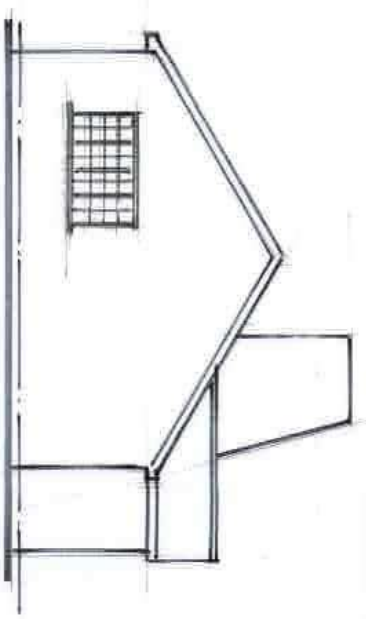


EXISTING GABLE ELEVATION

SCALE 1/200 AT A3.

NOTE!
BRICKWORK/WINDOWS
TO MATCH EXISTING.

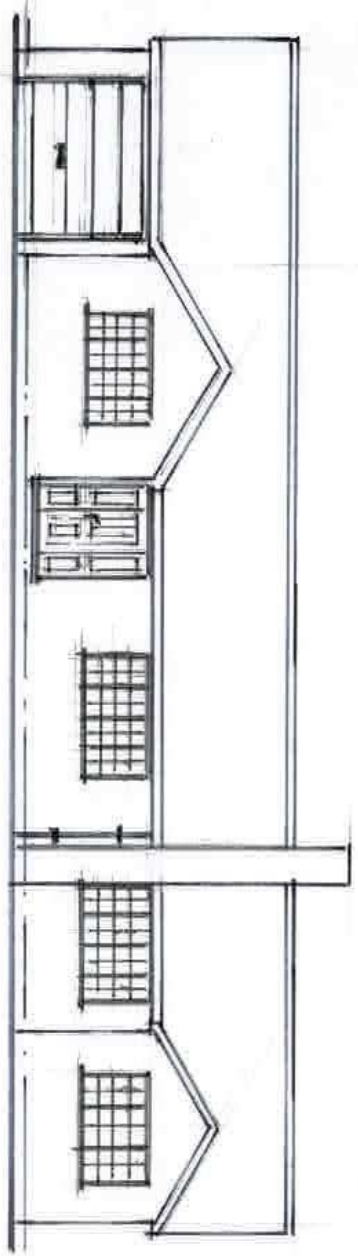

PROPOSED FRONT ELEVATION

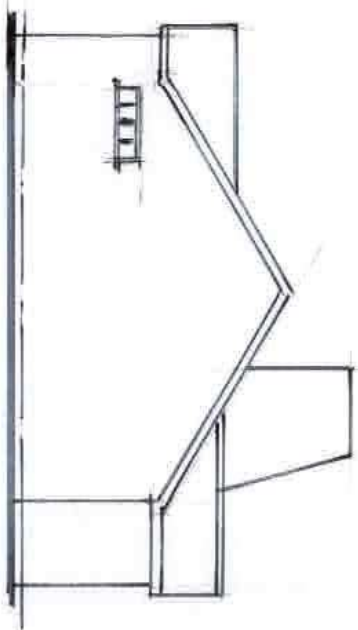

PROPOSED GABLE ELEVATION.