



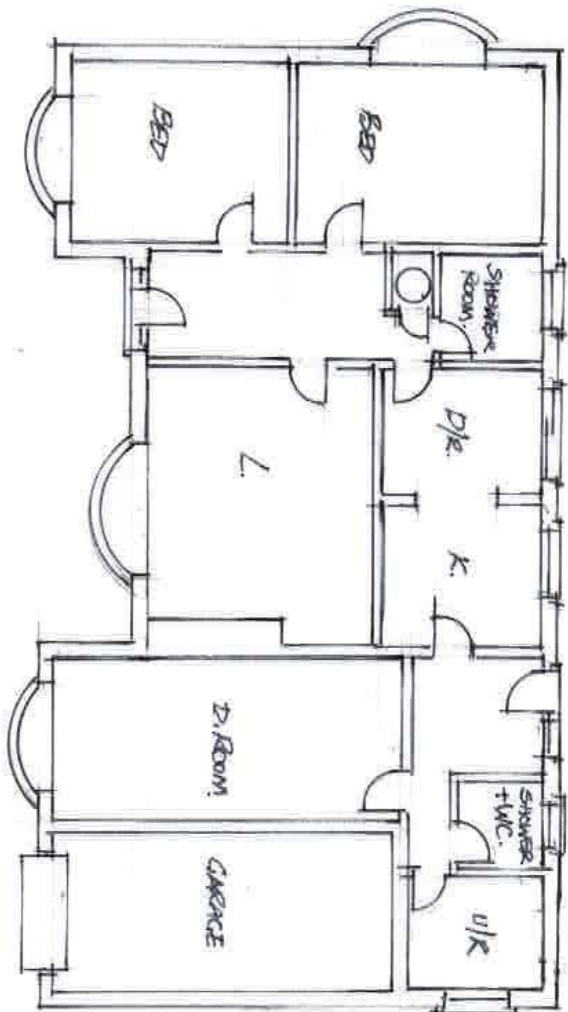

EXISTING LAYOUT

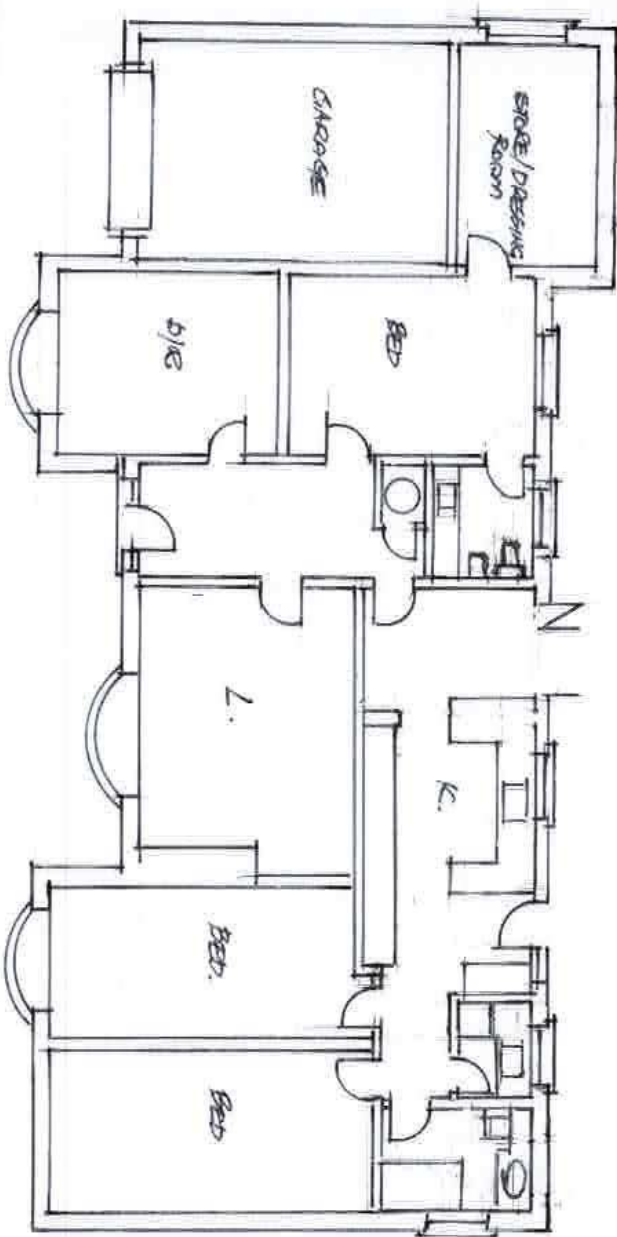

PROPOSED LAYOUT

SCALE 1/100 AT A3

PROPOSE NEW GARAGE
AND INTERNAL ALTERATIONS
TO NO 10 CASTLEFIELDS, SPALDING
PE 11
FOR MR & MRS C HARRISON.
DAG NO 8/13/01