



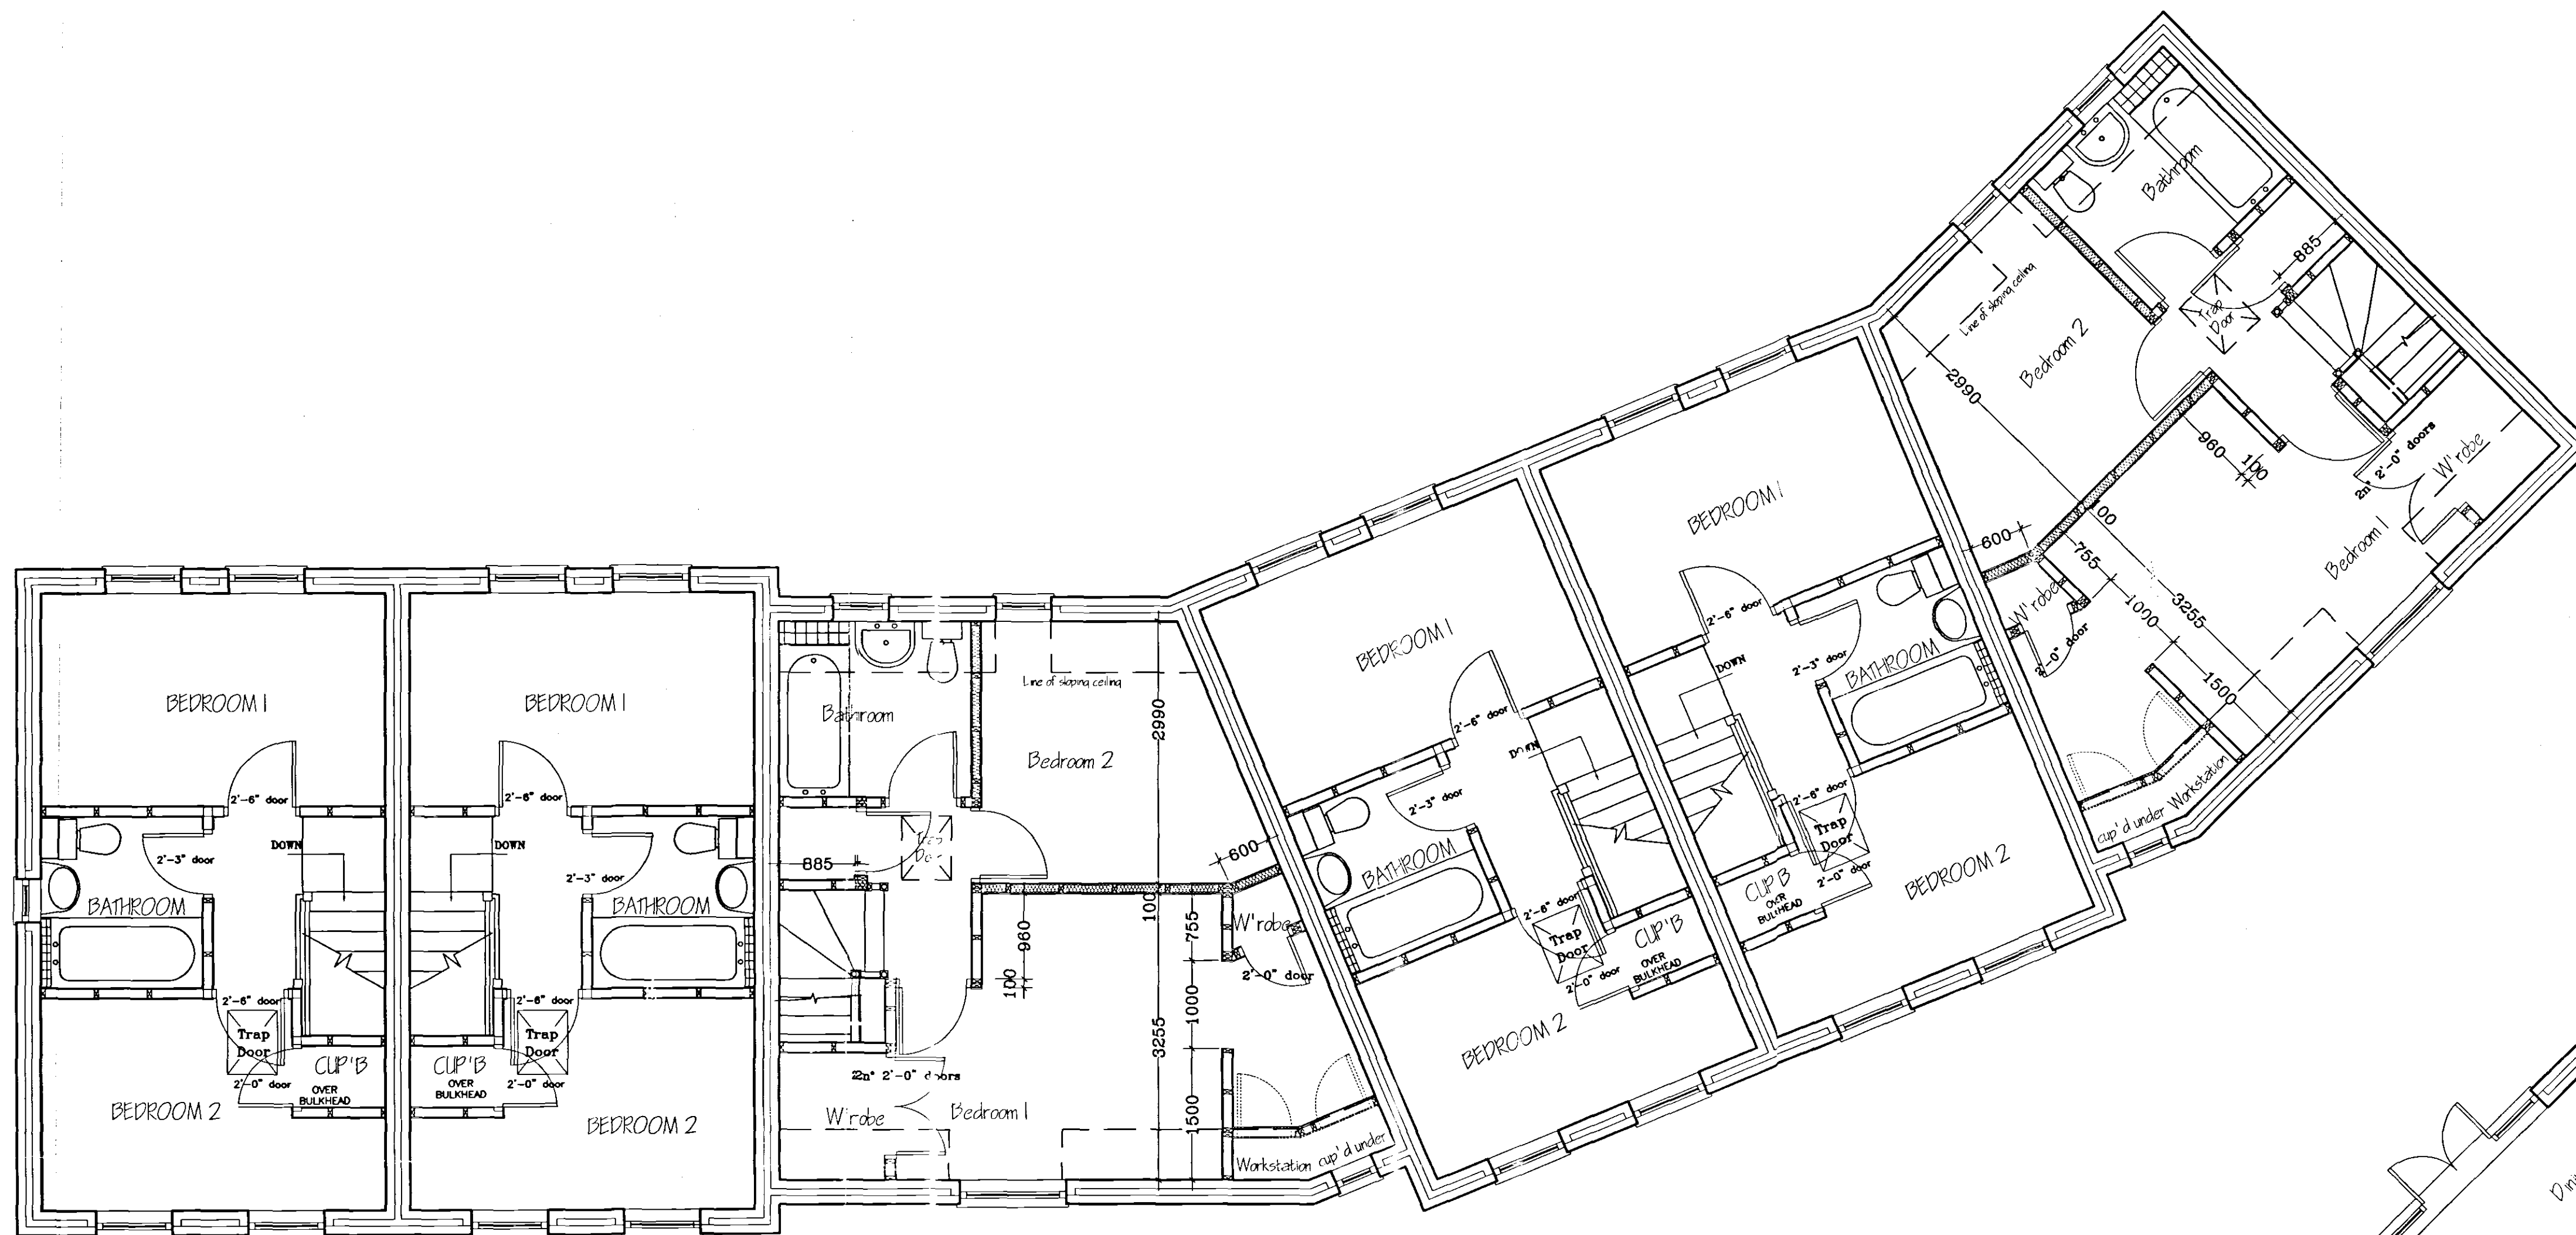

FIRST FLOOR LAYOUT

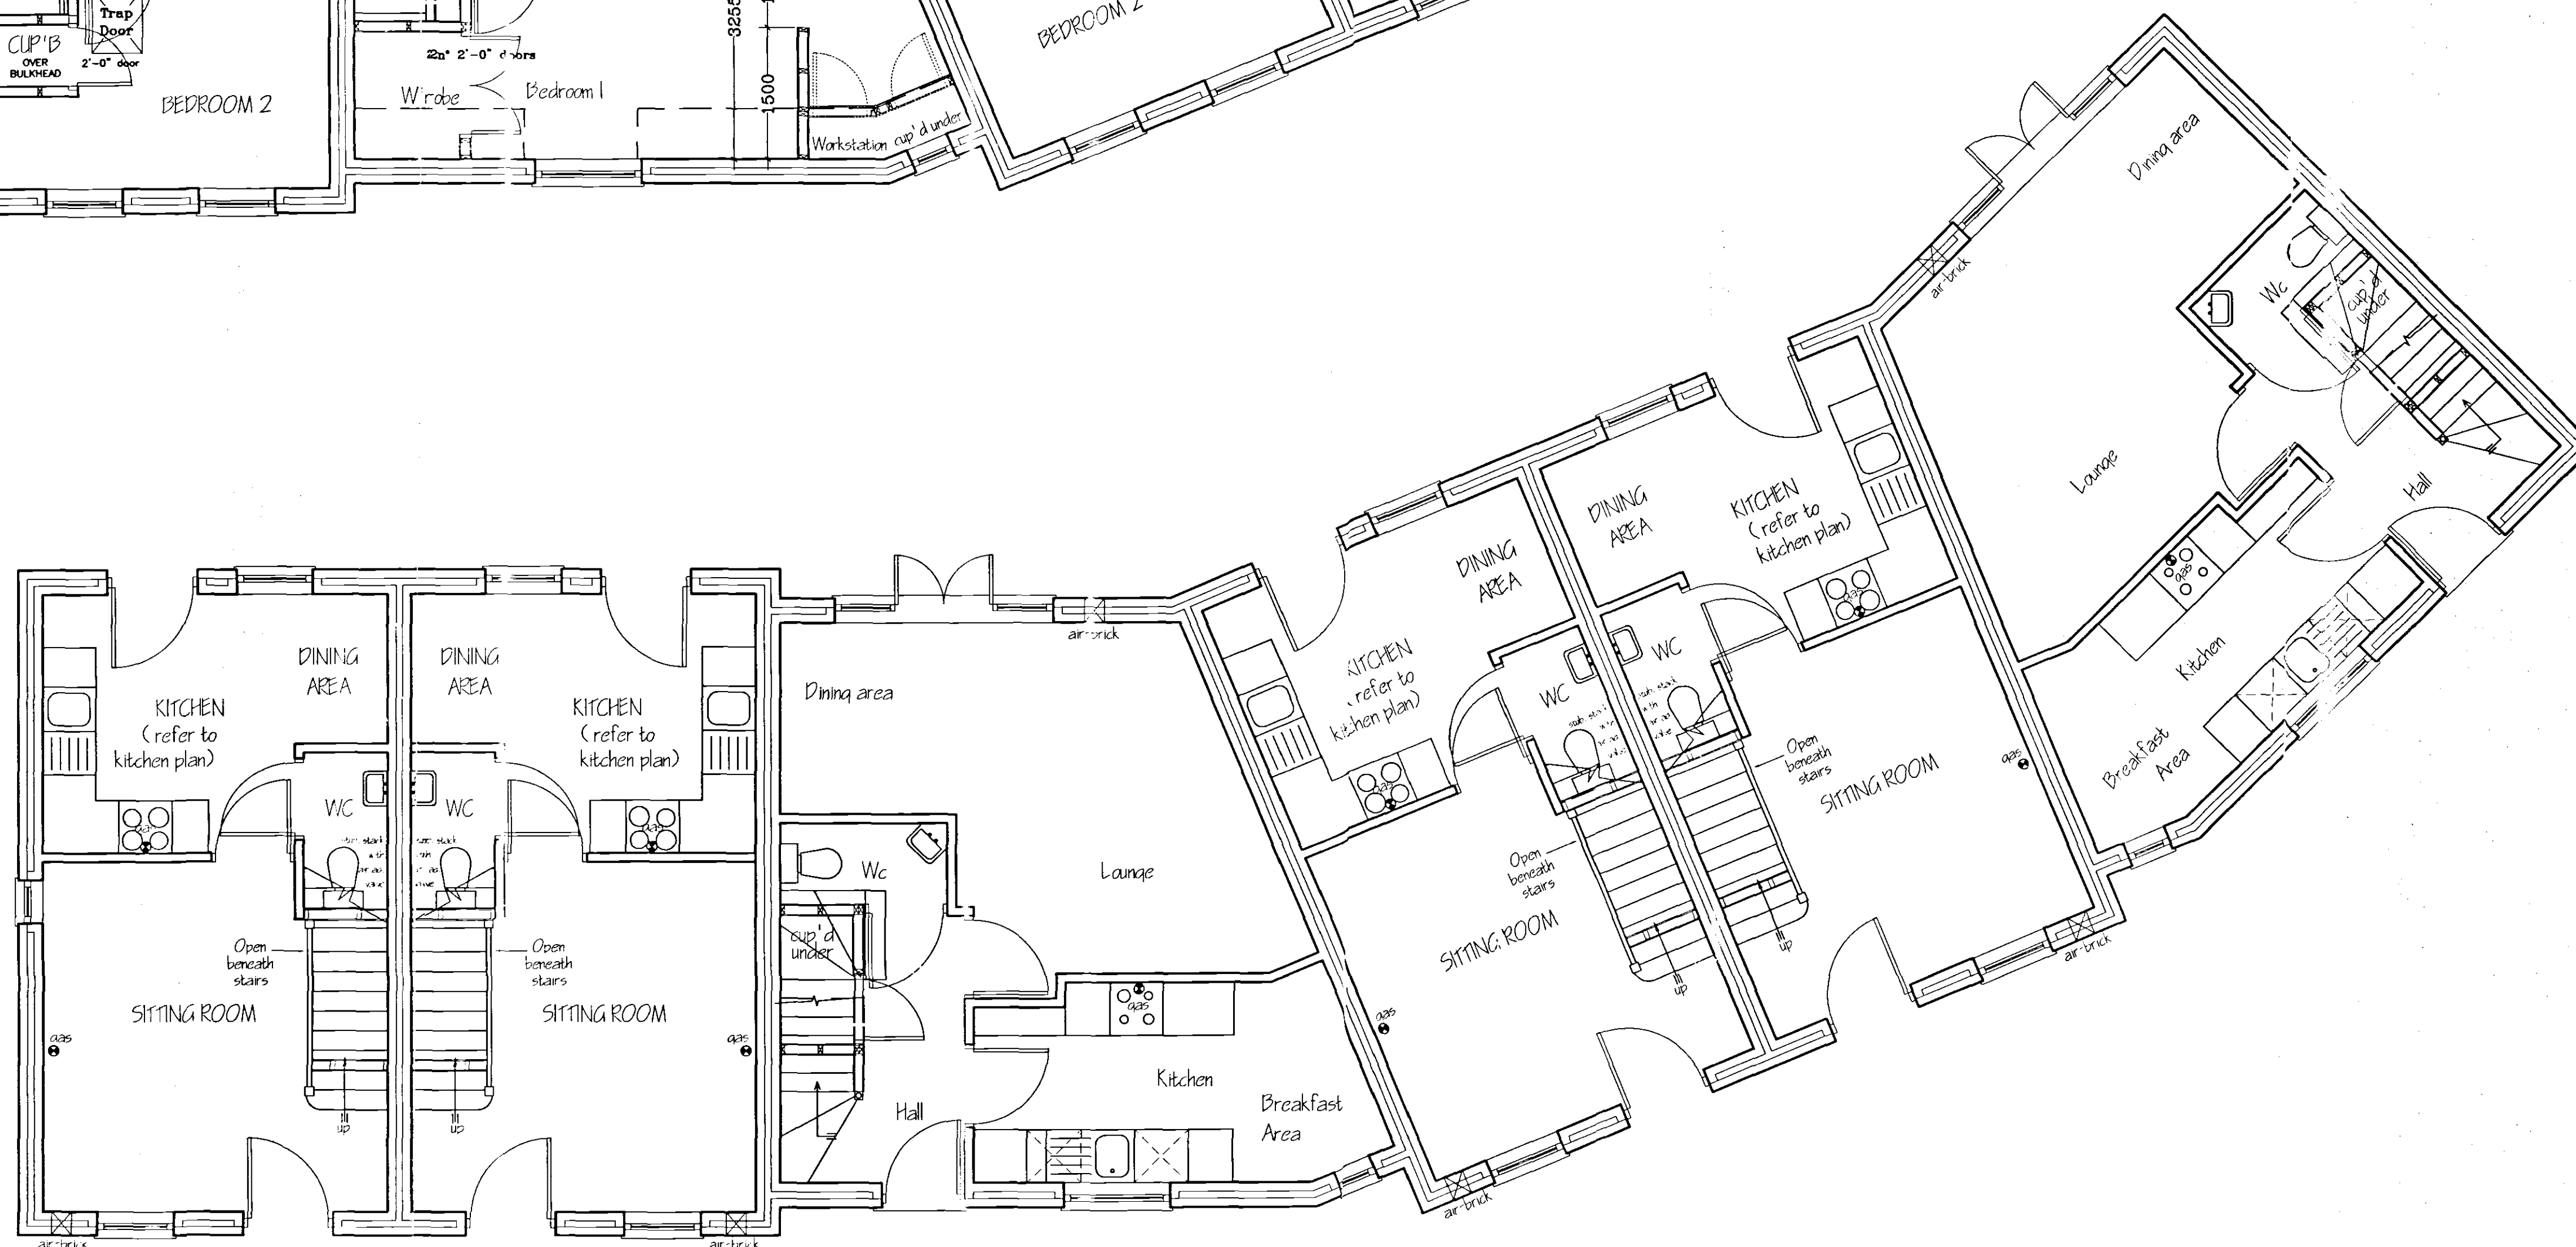

GROUND FLOOR LAYOUT



Broadgate Homes Limited
 Broadgate House, Weston Hills,
 Spalding, Lincolnshire, PE12 6DB.
 Telephone: 01776 380532 Fax: 01406 380014

PROJECT TITLE

Plots 171, 172, 173, 174, 175 & 176,
 Holland Park
 Spalding
 Lincs.
 Planning & Development
 13 JUL 2004
 Ref: 0956104

DRAWING

FLOOR LAYOUT

REV	DESCRIPTION	DATE	BY

SCALE

1:50

DRAWN

LB

DATE

JUNE 2004

DRAWING No.

0407/171 to 176-01

