


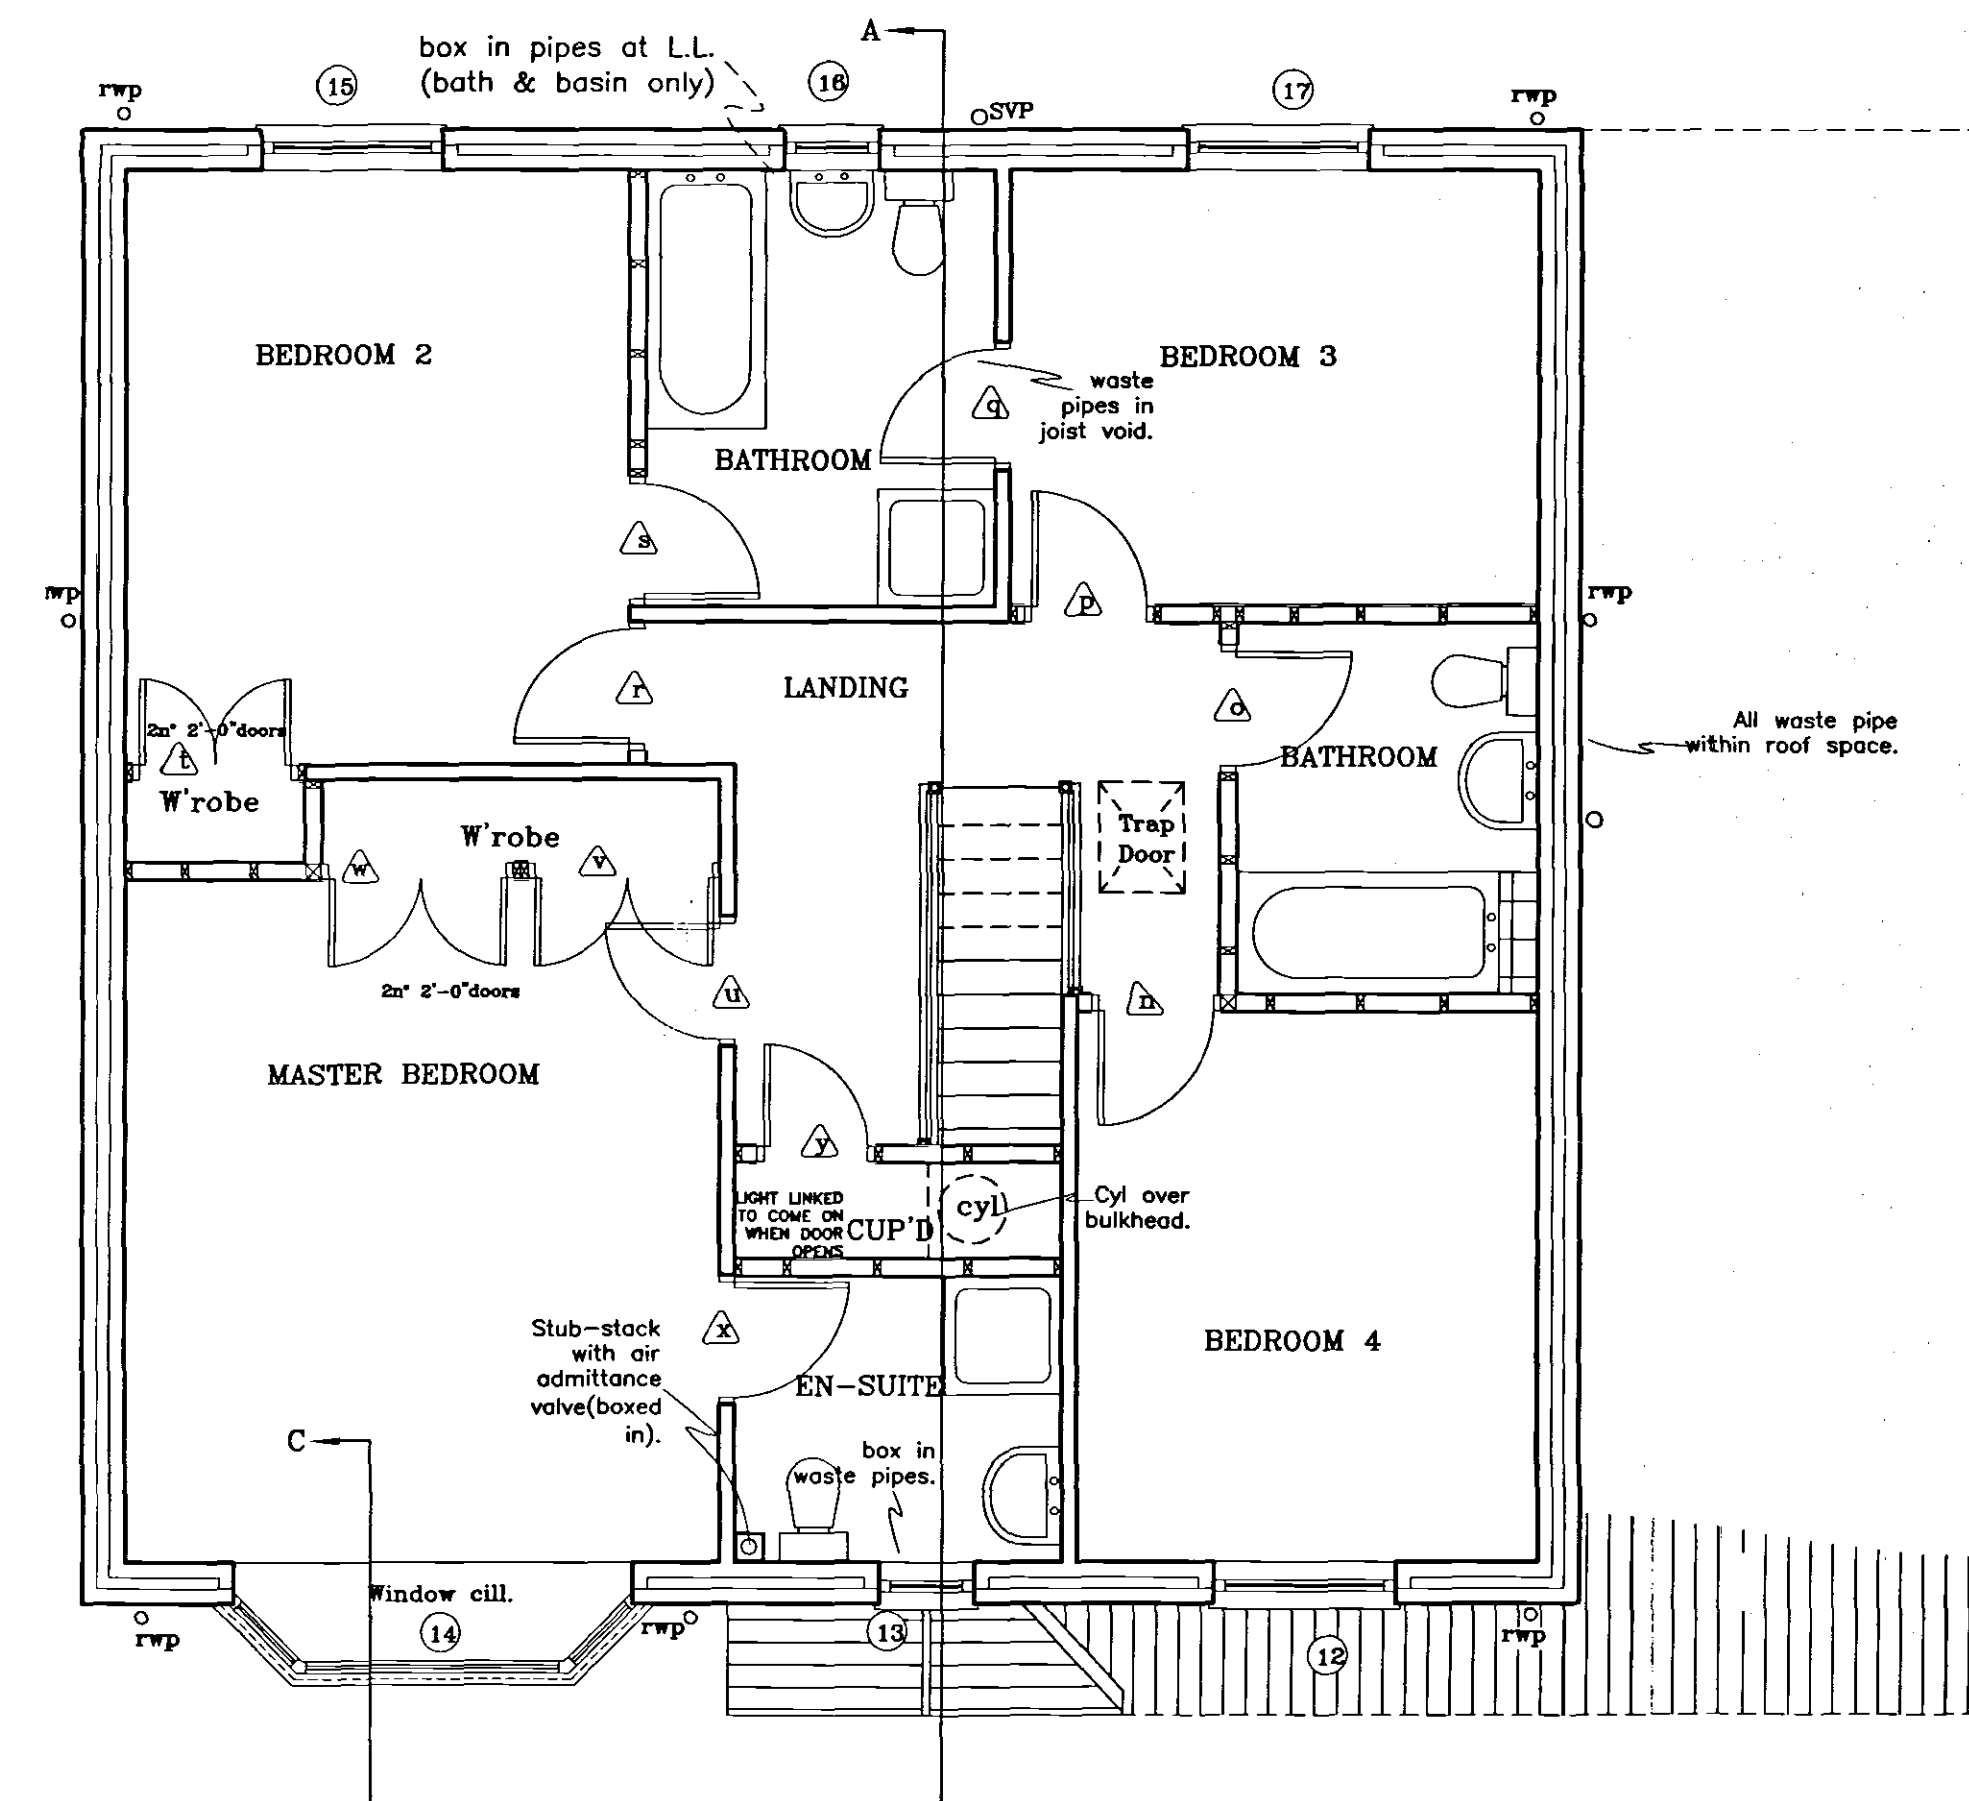

FIRST FLOOR LAYOUT

GROUND FLOOR LAYOUT