



ABBREVIATIONS FOR UTILITY UNITS:  
w/m.s: wash machine space(625mm)  
s.b.u: single base unit(500mm)

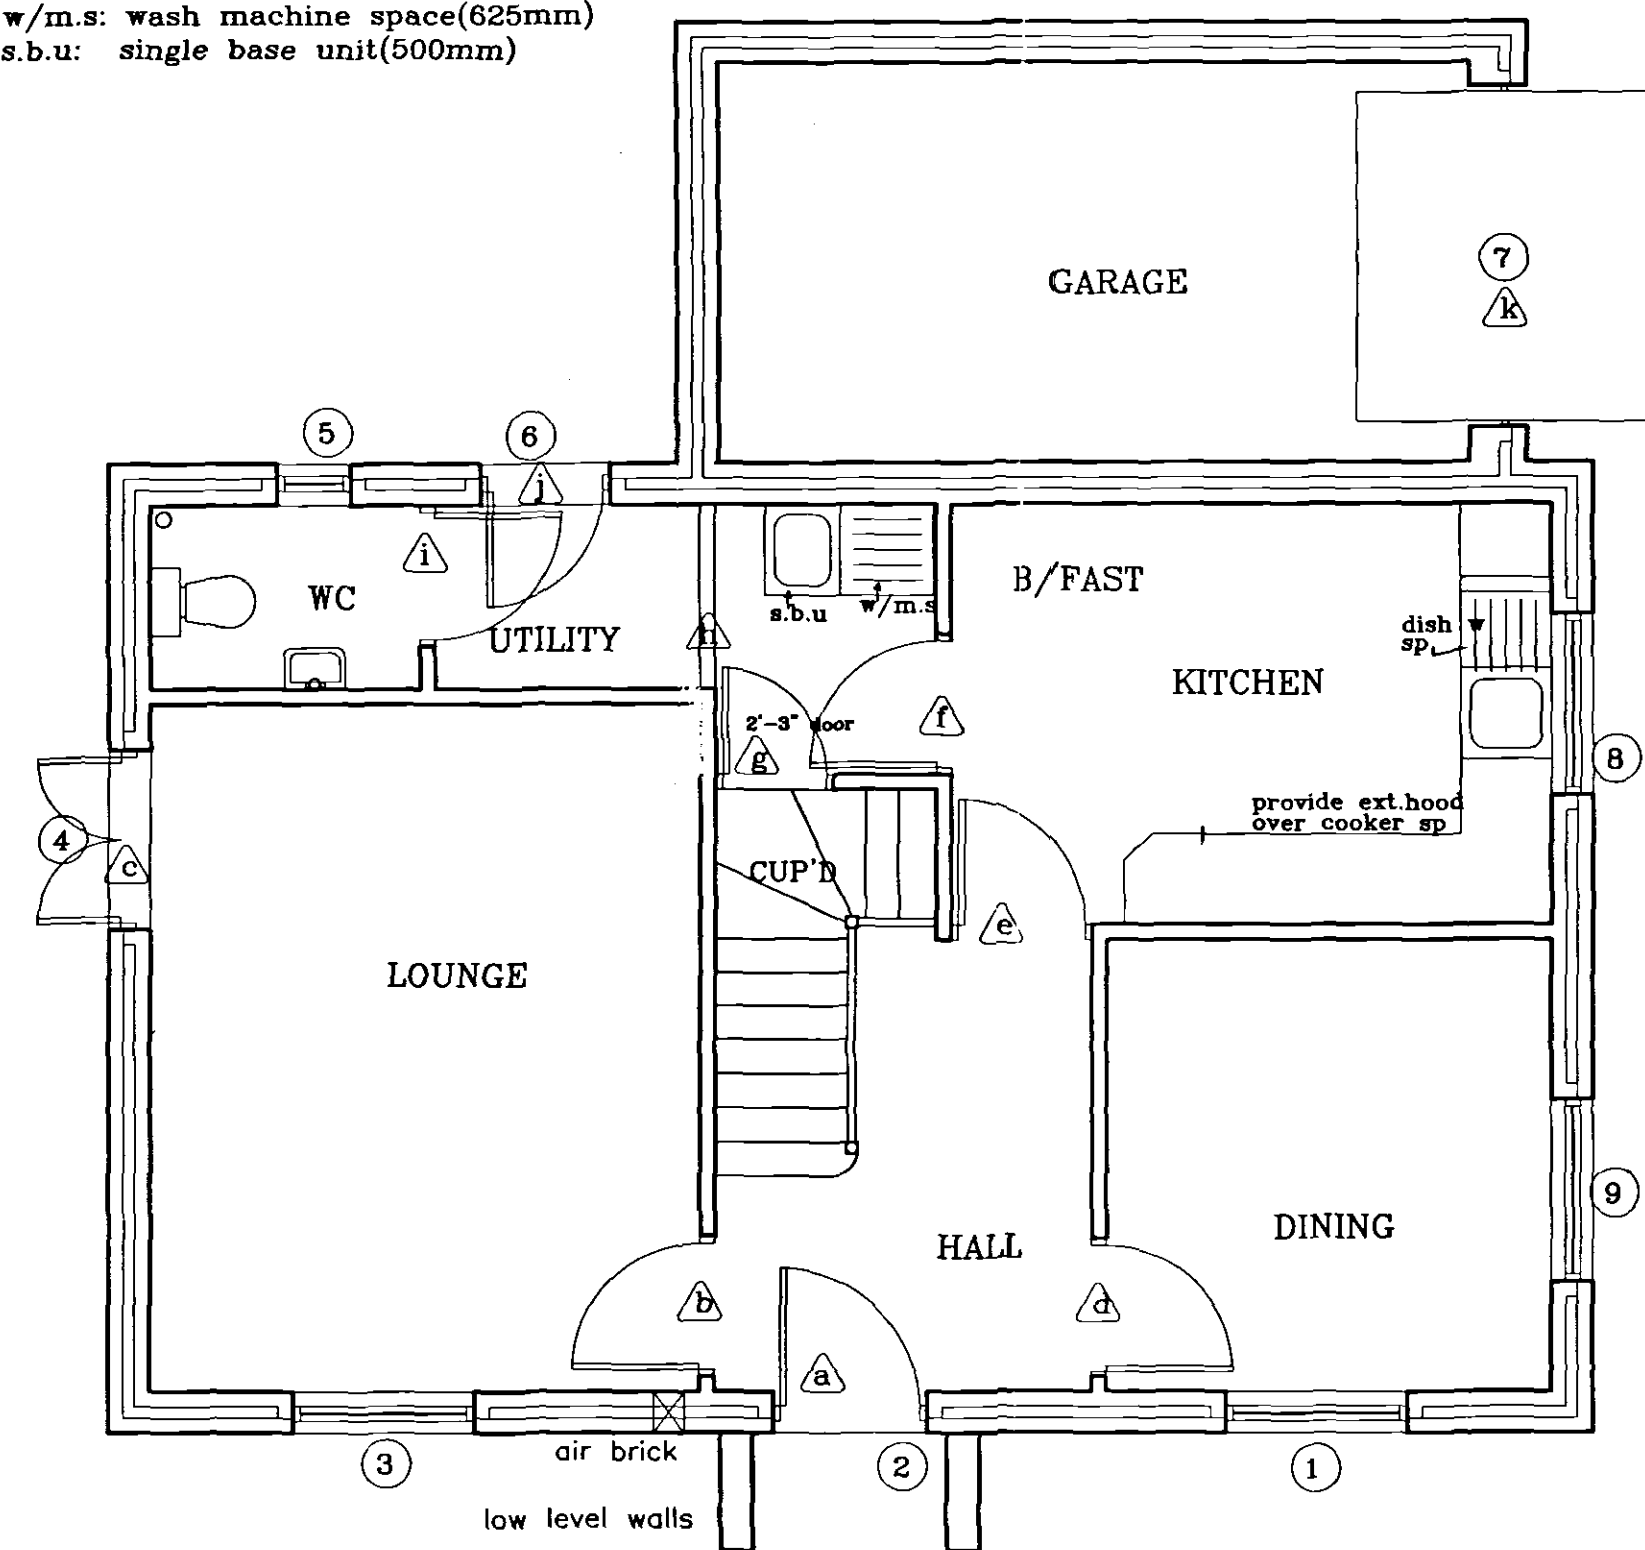

GROUND FLOOR LAYOUT

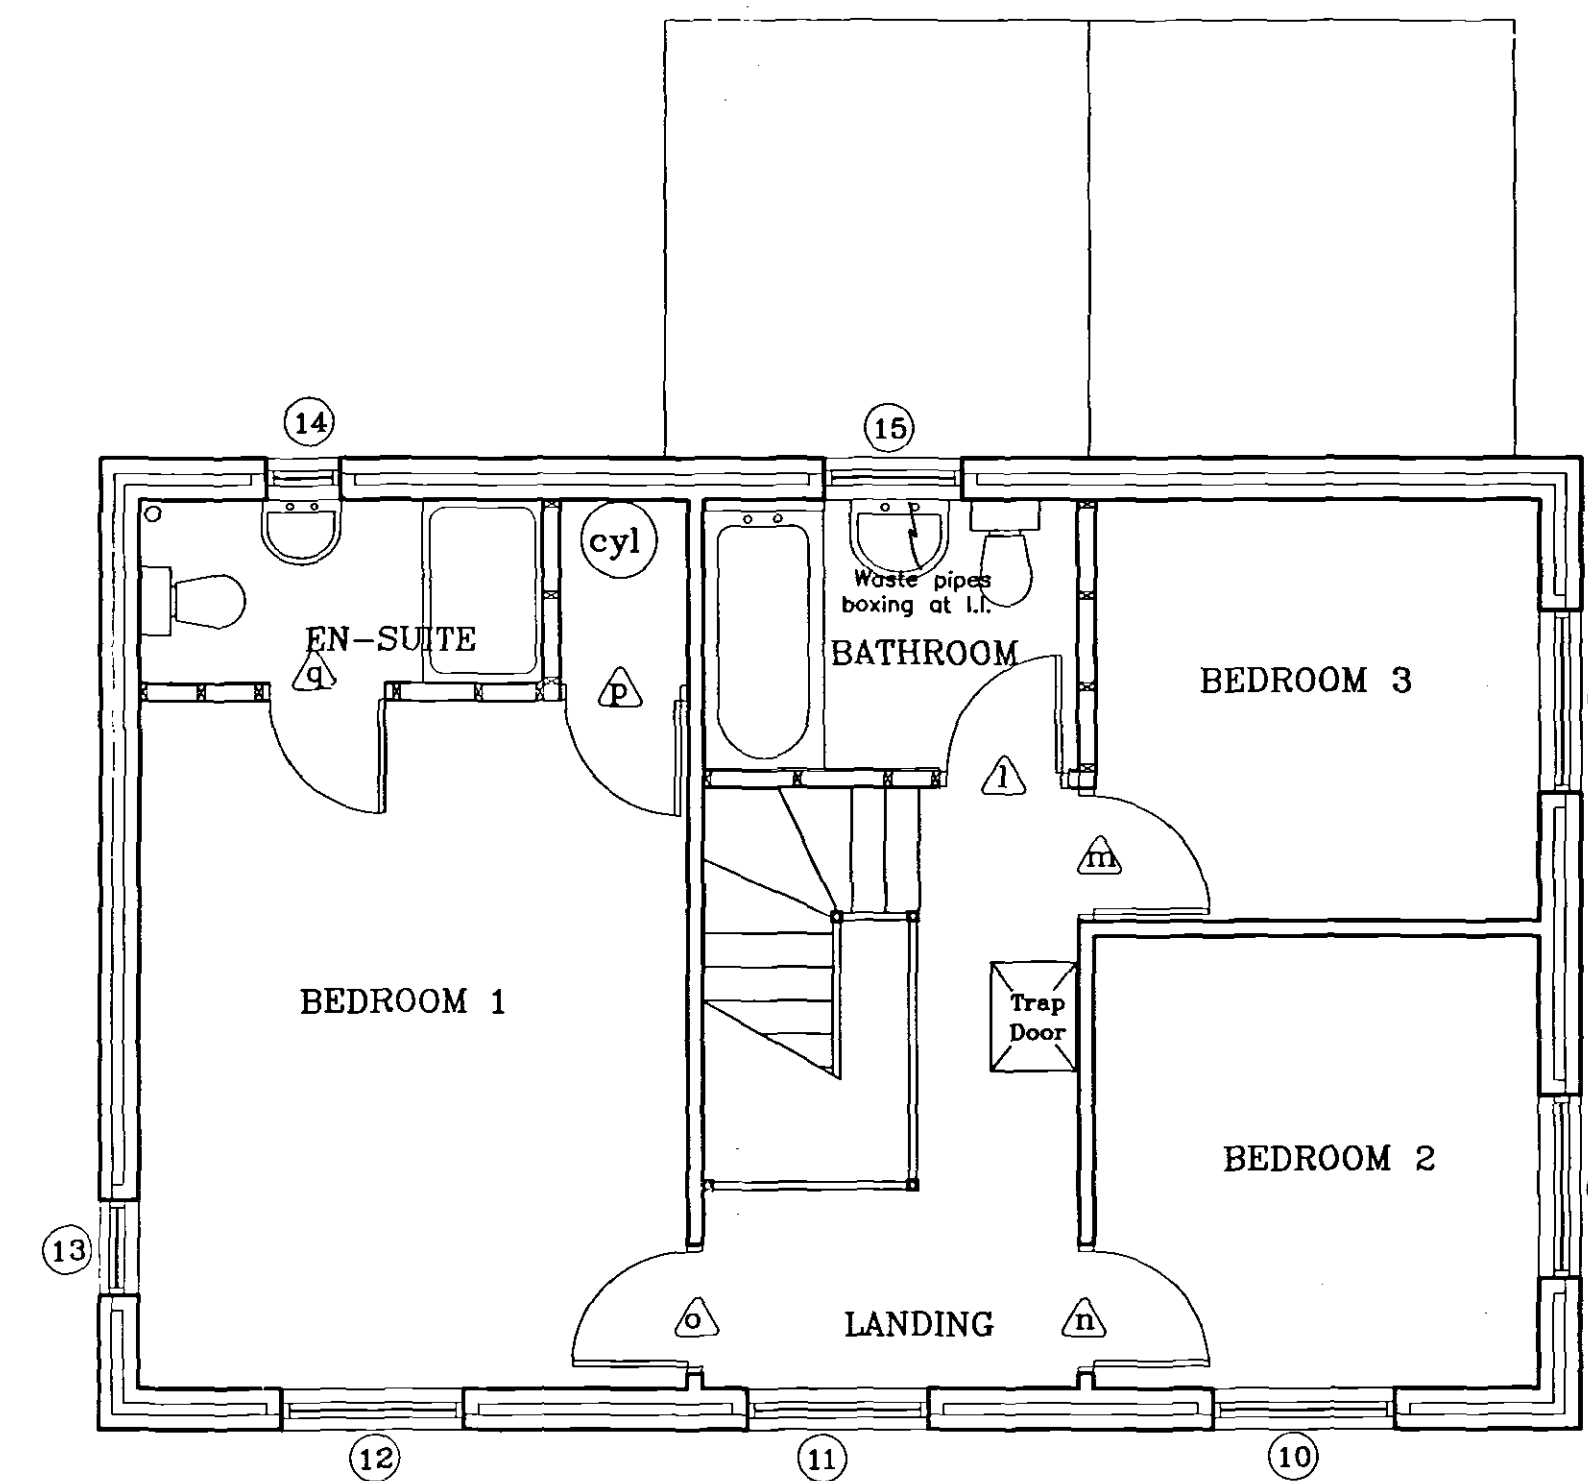

FIRST FLOOR LAYOUT



Broadgate Homes Limited  
Broadgate House, Weston Hills,  
Spalding, Lincolnshire, PE12 6DB.  
Telephone: 01406 380532 Fax: 01406 380014

PROJECT TITLE

SKDC  
Planning & Development  
13 JUN 2004  
Ref: 0956104

STANDARD HOUSE "ELDERGATE"  
Plots 148,160.  
Holland Park  
Spalding  
Lincs.

DRAWING

FLOOR LAYOUTS  
&  
ELEVATIONS

| DESCRIPTION | DATE | BY |
|-------------|------|----|
|             |      |    |
|             |      |    |
SCALE

1:50 1:100

DRAWN

DATE

JUNE '04

DRAWING No.

0407/148,160-01