

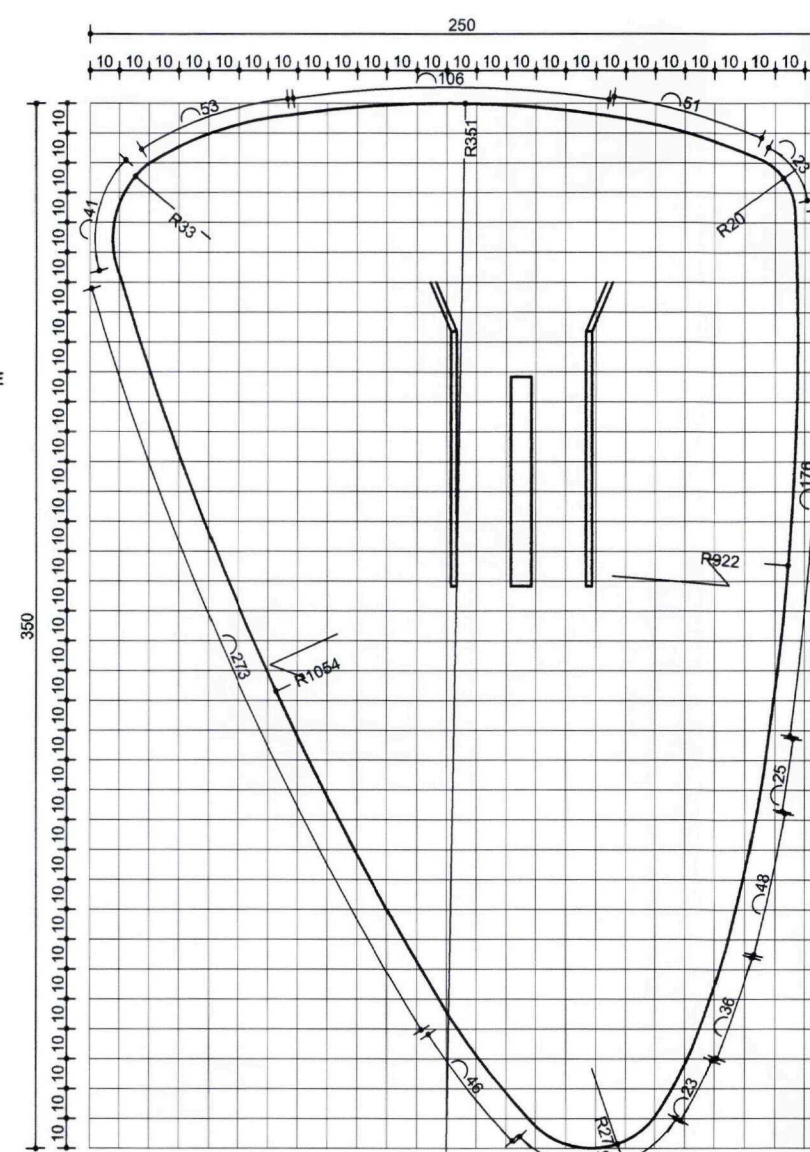
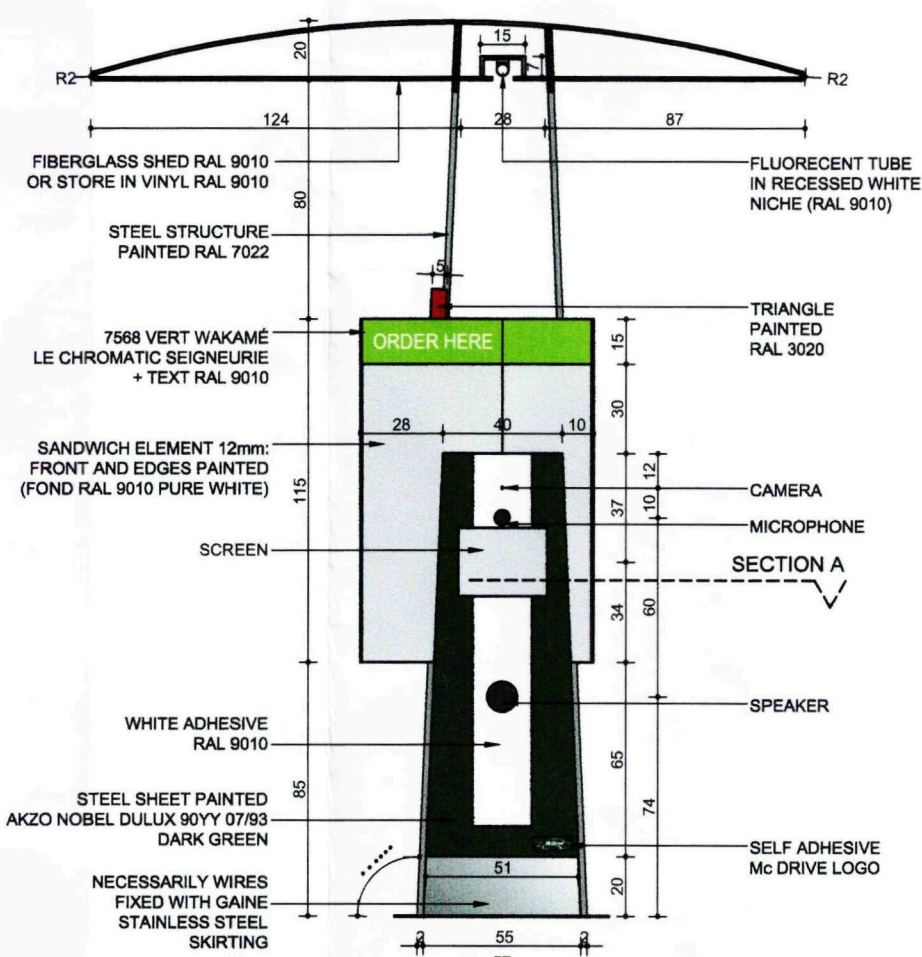
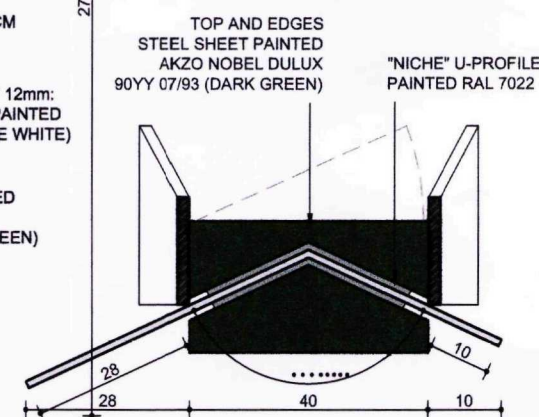
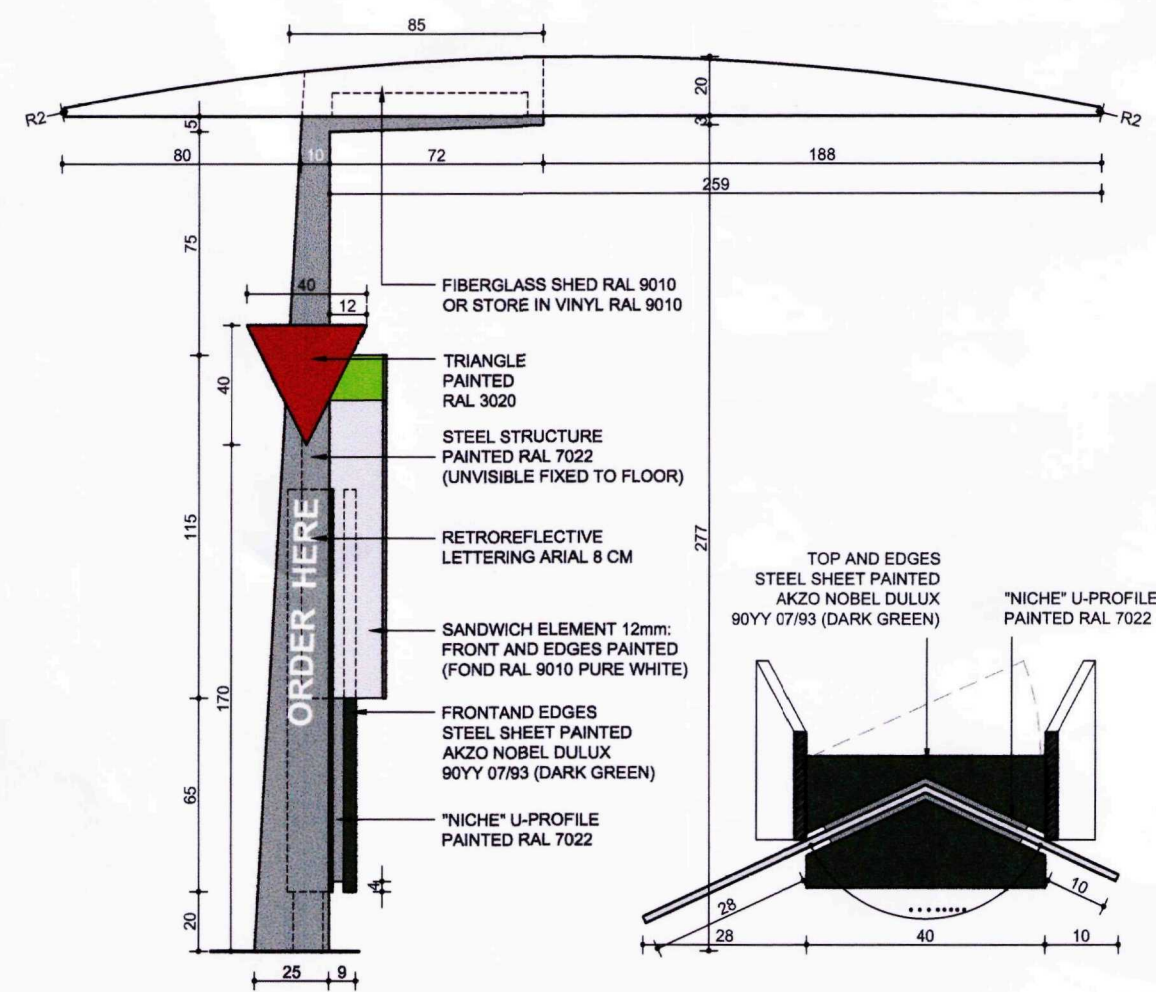


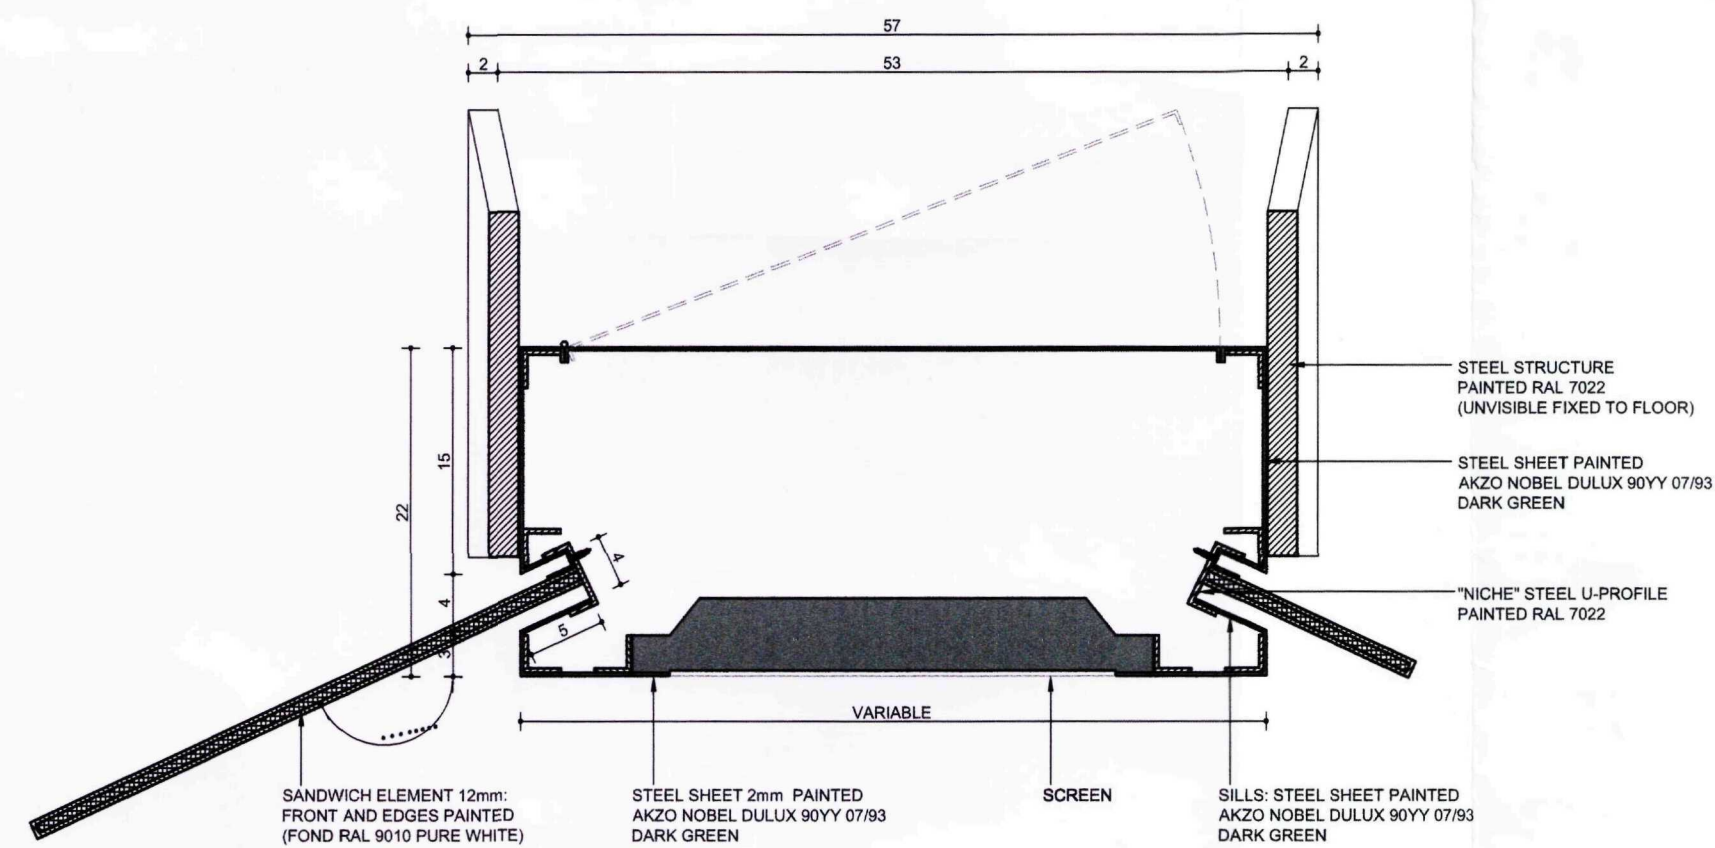

	McDonald's		
	COD		
			Scale : 1/25
	Indice E	SEPTEMBER 2009	DRIVE THRU
	ATELIER ARCHANGE 1000 GRAND BOULEVARD SUPER CANNES 06610 VALLAURIS TEL: 04 92 90 67 90 - FAX: 04 92 90 67 91		

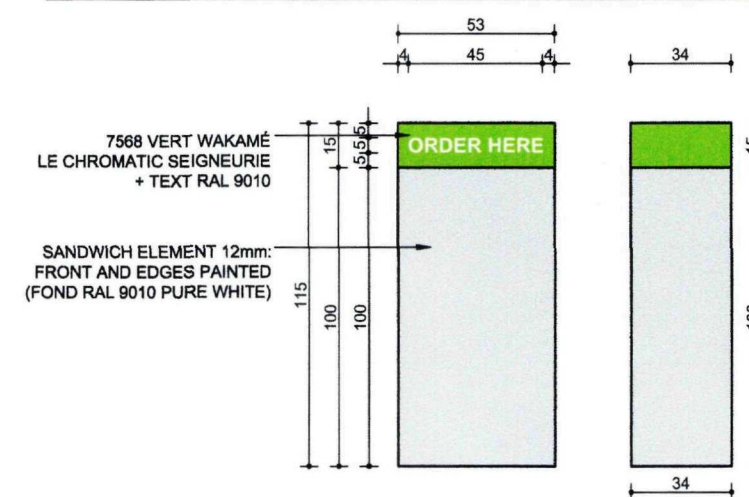

SHDC
Planning & Development
- 7 DEC 2009
Ref: 0957-09