


| © Design Copyright reserved. Written consent must be obtained before copying or reproducing this drawing. Do not scale this drawing, use figured dimensions only. Contractors are responsible for taking and checking site dimensions. Any discrepancy must be reported to the architect immediately. |             |         |      |
|---|-------------|---------|------|
| Revision   | Description | Made by | Date |
| Later   |             |         |      |

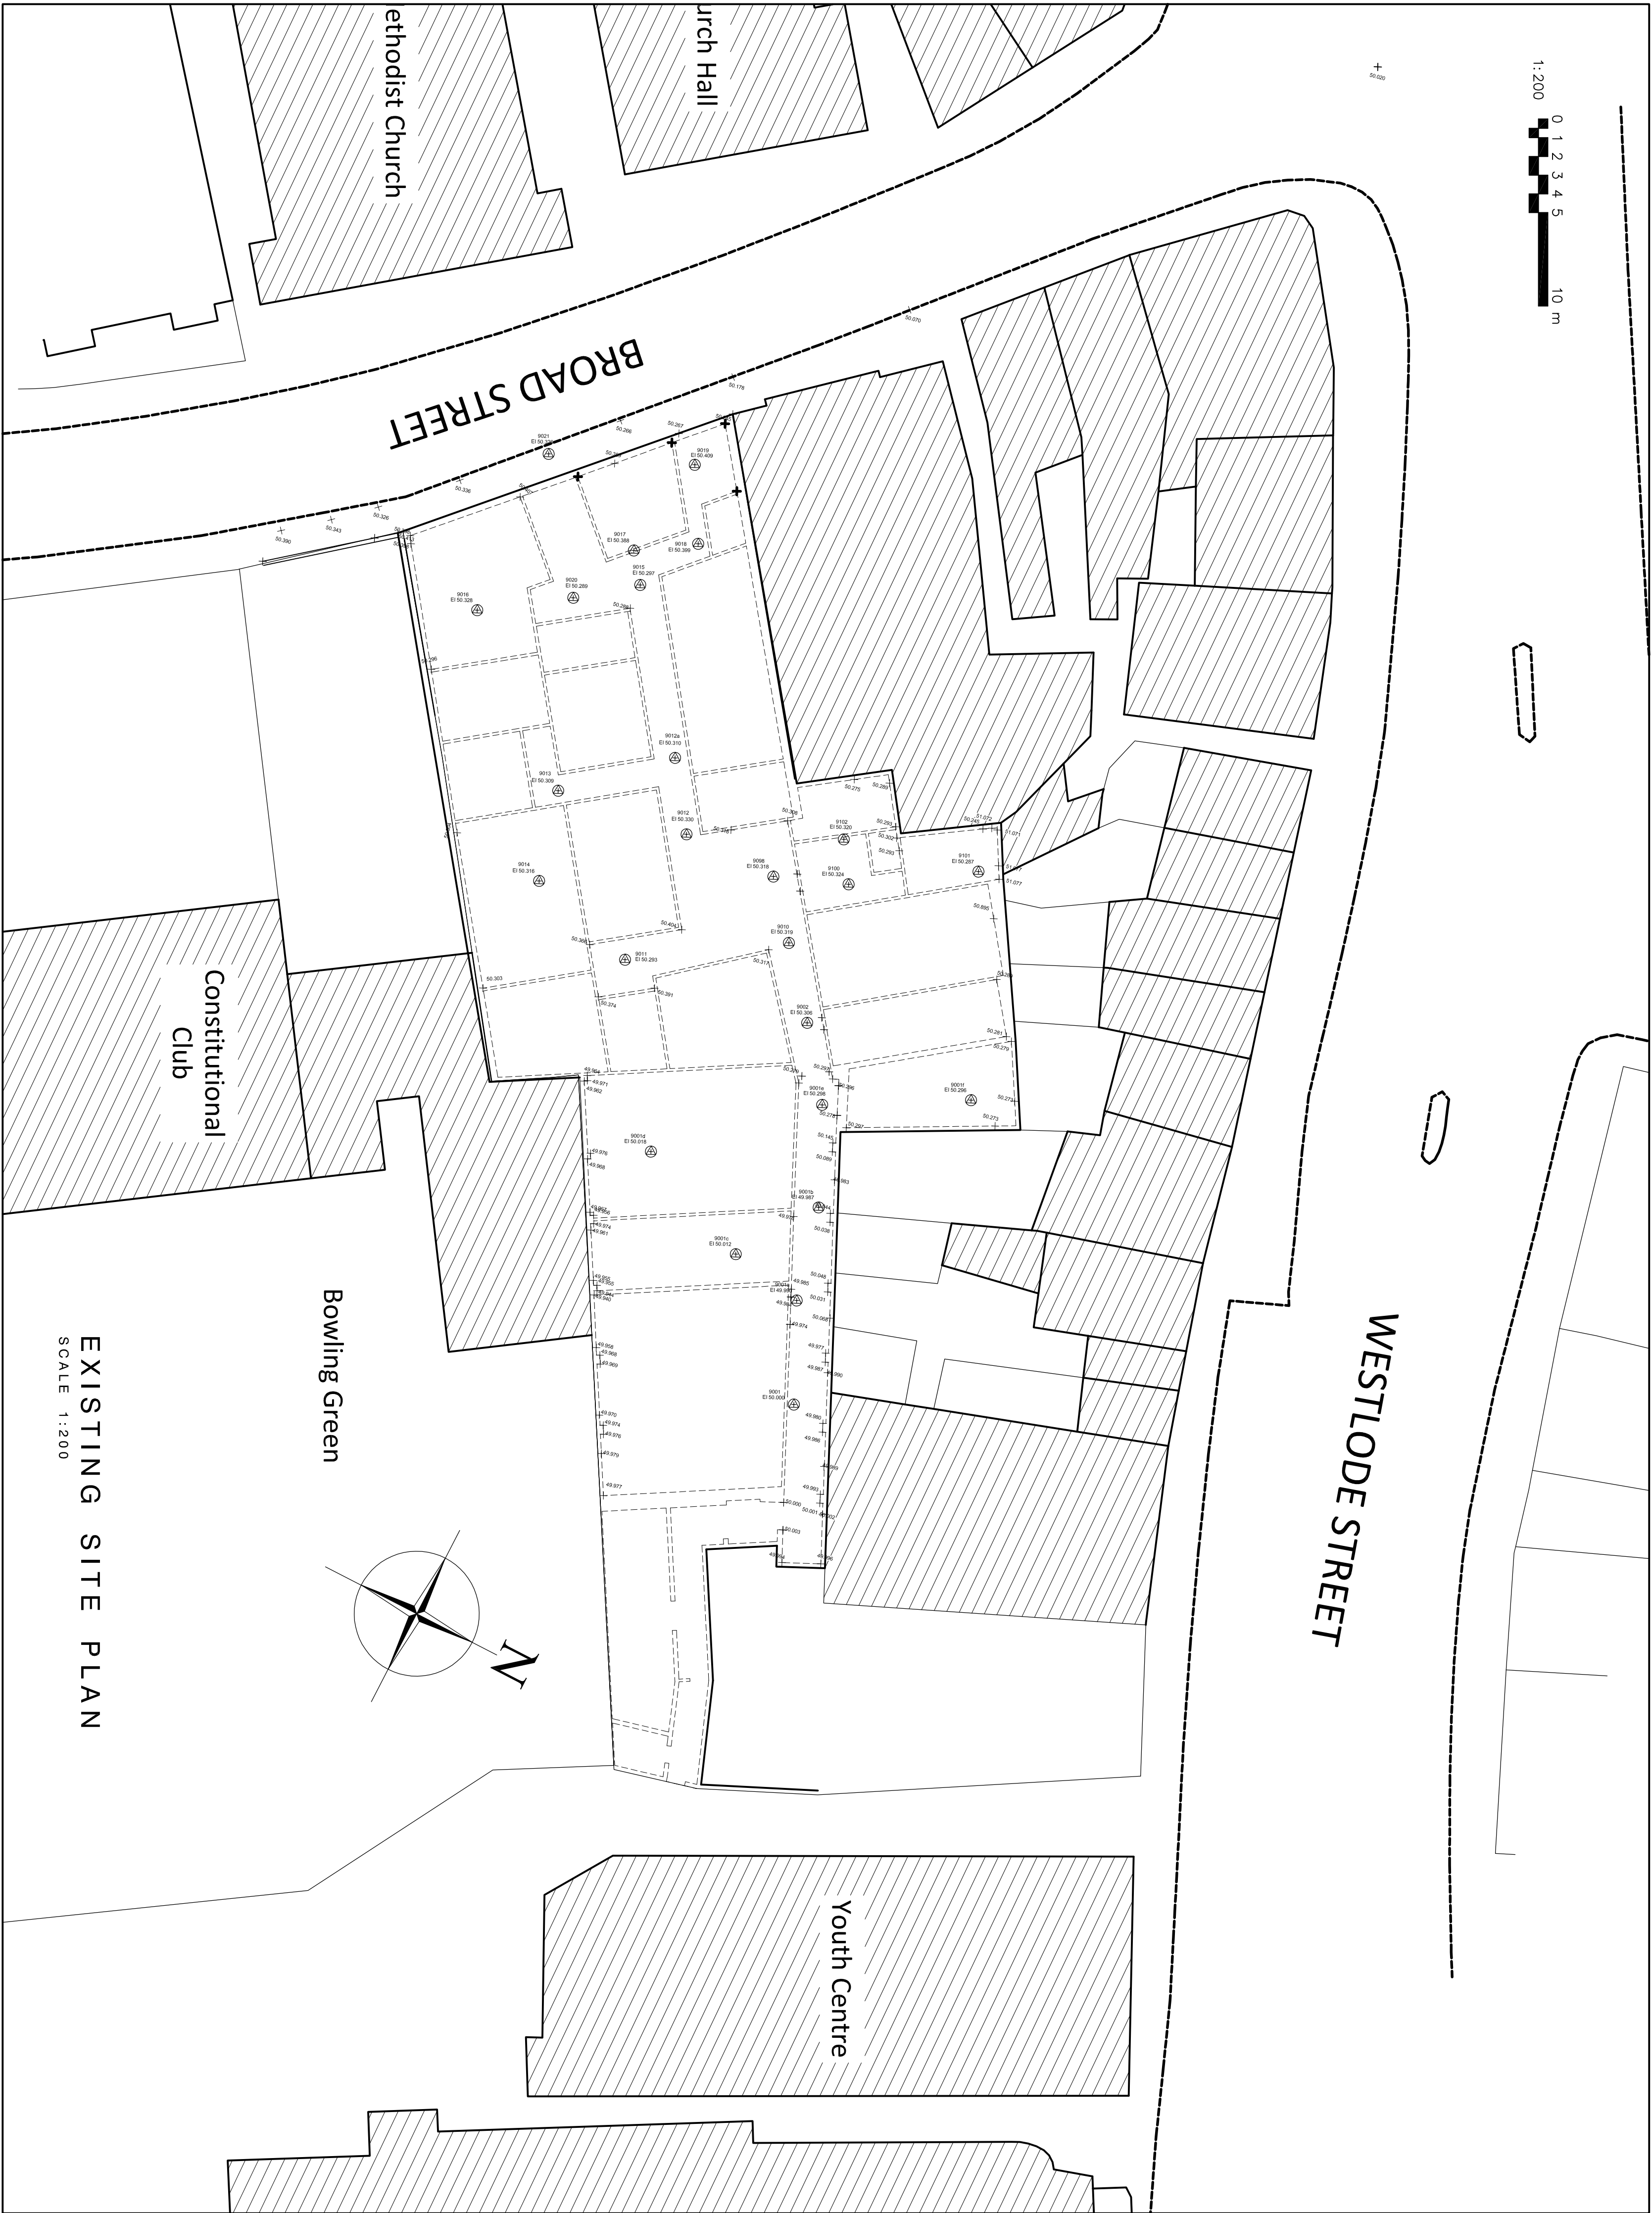

| © Design Copyright reserved. Written consent must be obtained before copying or reproducing this drawing. Do not scale this drawing, use figured dimensions only. Contractors are responsible for taking and checking site dimensions. Any discrepancy must be reported to the architect immediately. |             |         |      |
|---|-------------|---------|------|
| Revision   | Description | Made by | Date |
| Later   |             |         |      |

**NEIL DOWLMAN | Architecture**

[www.neildowlman-architecture.co.uk](http://www.neildowlman-architecture.co.uk)

**CLIENT**  
Activ Property Management Ltd

**PROJECT**  
Proposed Residential Development  
Broad Street Business Centre  
10 Broad Street  
Spalding  
PE11 1TB

**TITLE**  
Existing Site Survey

**SCALE**  
1:200

**DRAWN BY**  
BSC

**CHECKED BY**  
BSC

**DRAWING NO.**  
B/2301-03

**DRAWING REVISION**  
PE11 1TB

**DATE**  
Jan 2016

**Follow us online:**  
[Facebook](#) [Twitter](#) [LinkedIn](#)

**Approved**  
4-5 Quays Street, Lincs LN13 8EF  
T 01507 858853 F 01507 480008  
E [info@neildowlman-architecture.co.uk](mailto:info@neildowlman-architecture.co.uk)  
L [www.neildowlman-architecture.co.uk](http://www.neildowlman-architecture.co.uk)

**Registered**  
14 Broad Street, Lincs PE3 2AE  
T 01507 752289 F 01507 752289  
E [info@neildowlman-architecture.co.uk](mailto:info@neildowlman-architecture.co.uk)  
L [www.neildowlman-architecture.co.uk](http://www.neildowlman-architecture.co.uk)

**Chartered architects | Chartered architectural technologists | Chartered building engineers | Planning advisors | Designers | Project managers**  
domestic energy assessments | Party wall surveys | Access consultants

**LABC**