
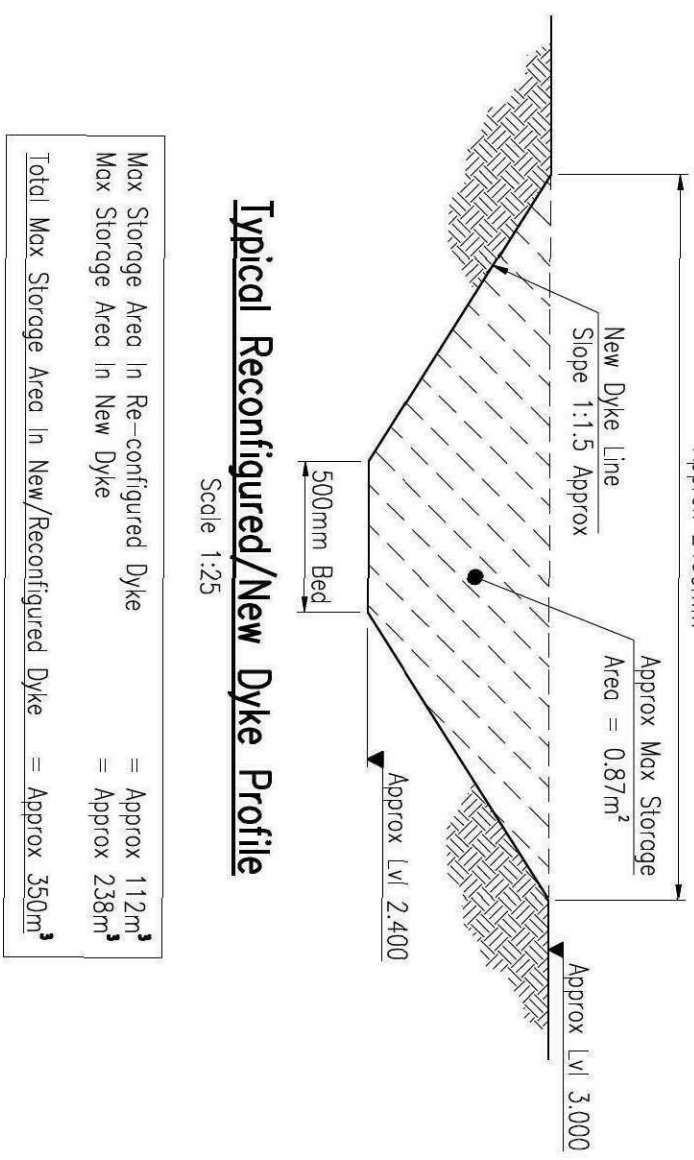


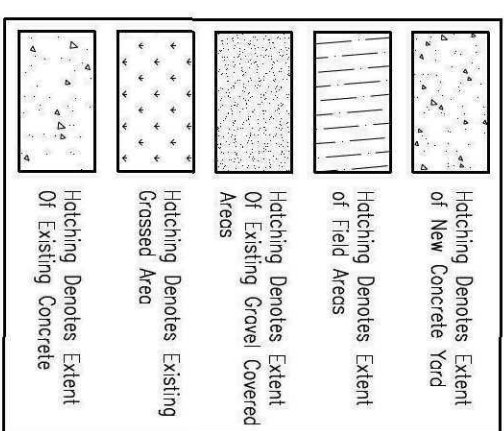

FOR INFORMATION

**Proposed Cold Stores
Camelgate, Marsh Road
Spalding, Lincs
For T.F. Bowman**

Date	April 2011	Schedule	1-300	@A
Drawing	AS	Classified	SPC	
Design	SPC	Proj Name	40410/05	New

DRG No. 40410/05 B