




FONT: Eurostile
FONT COLOUR: cmyk = 0,0,0,0, (white)

SURROUND COLOUR - cmyk = 0,0,0,100 (black)

NOTE MACHINE RED - cmyk = 15,100,100,0
NOTEMACHINE BLUE - cmyk = 100,90,10,0

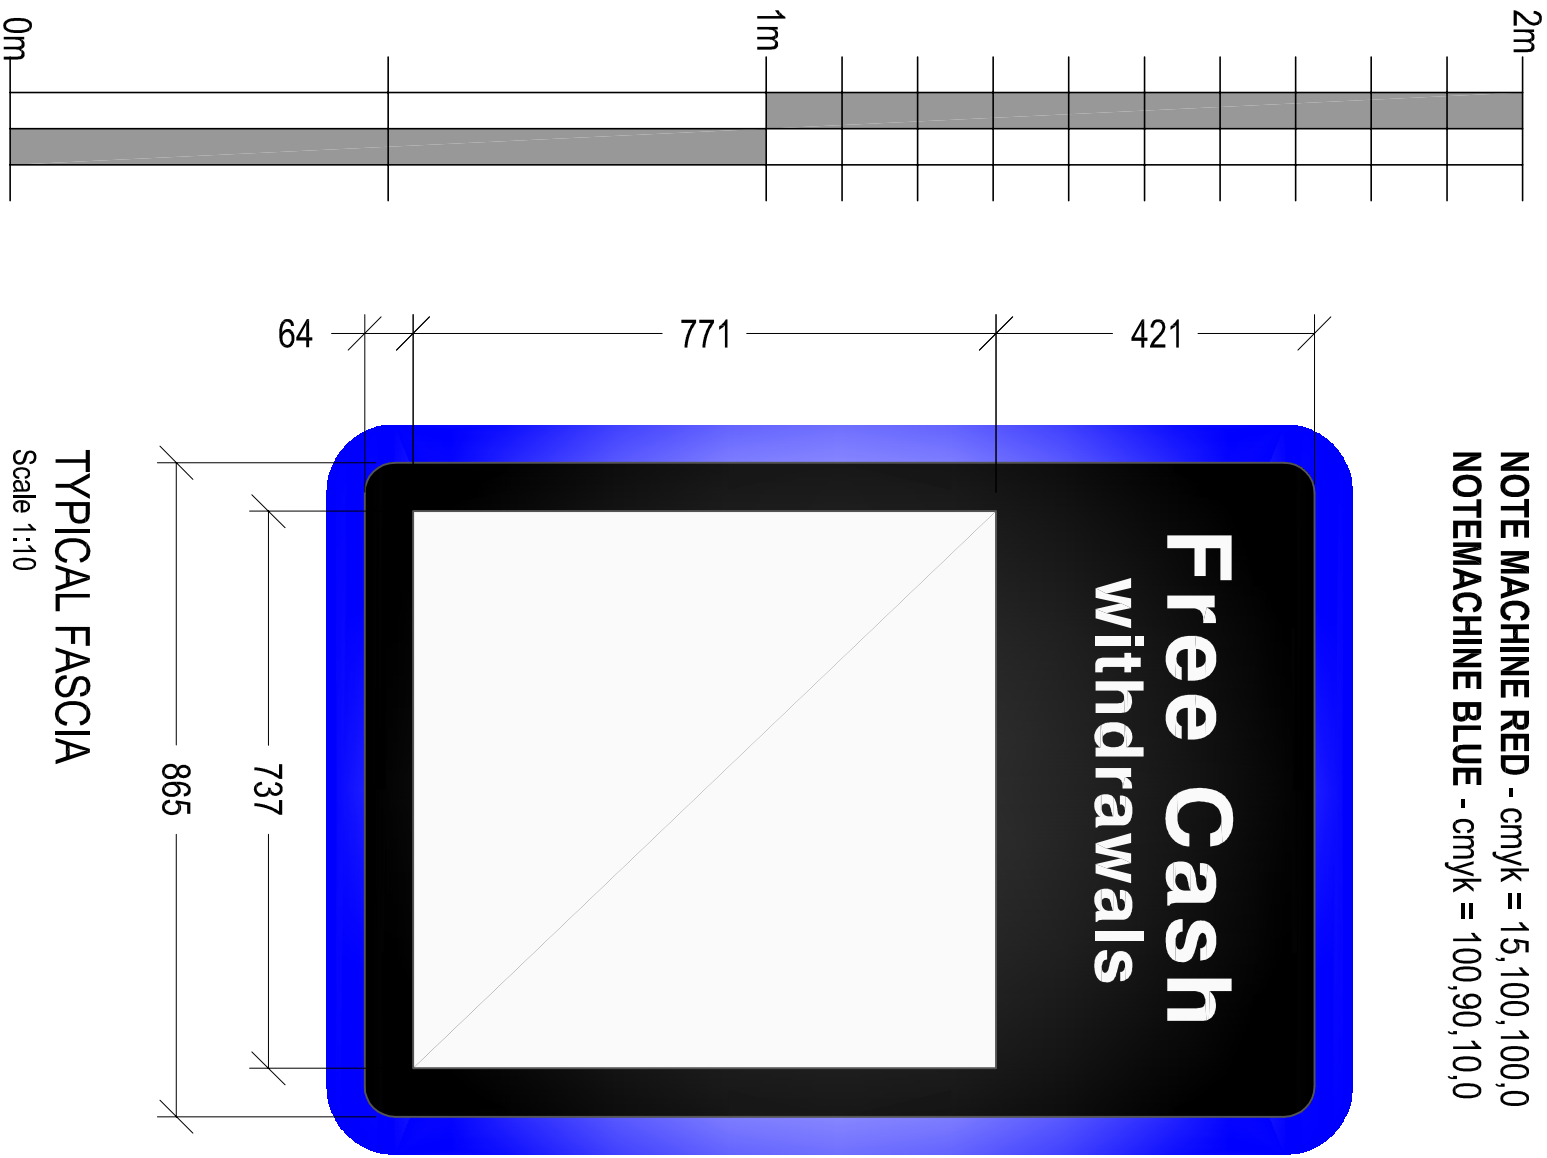

TYPICAL FASCIA
Scale 1:10

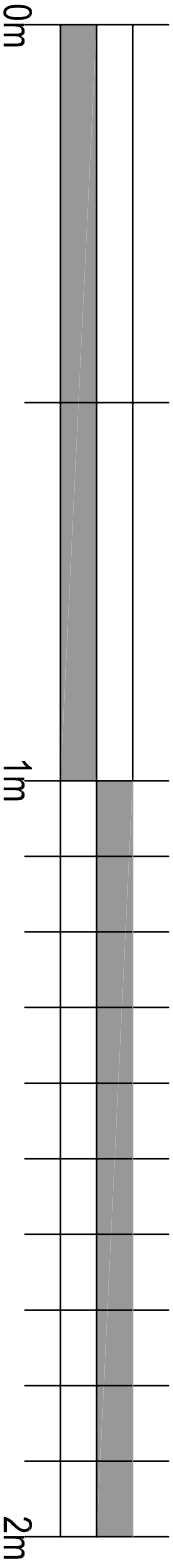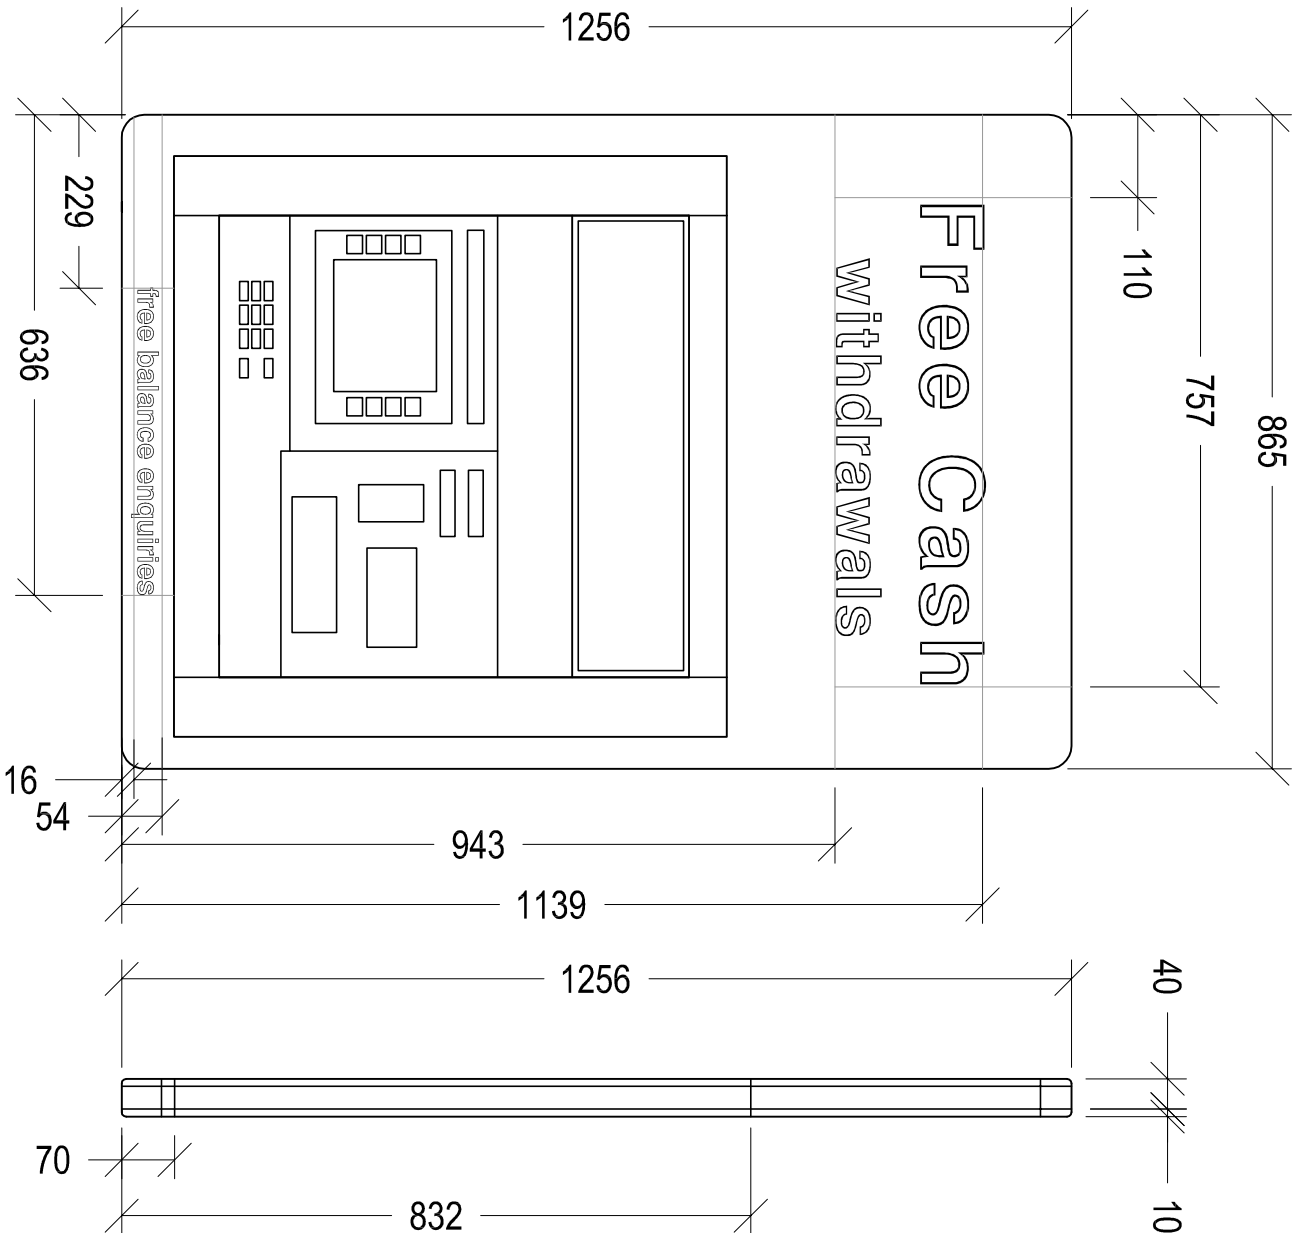

Date:	Comments:	By:
31-03-15	Scale Bar added to drawing.	CM

GENERAL NOTES:
1) All dimensions in millimeters unless otherwise stated.

Project:
NOTE MACHINE
GENERAL SITE INSTALLATION
ARRANGEMENTS

Drawing Title: TYPICAL FASCIA ELEVATIONS			
Ref:	Date:	Rev:	
NM--GA--F1	02-07-2014	A	
Scale:	Paper:	Date Rev:	
1:10	A3	31-03-2015	