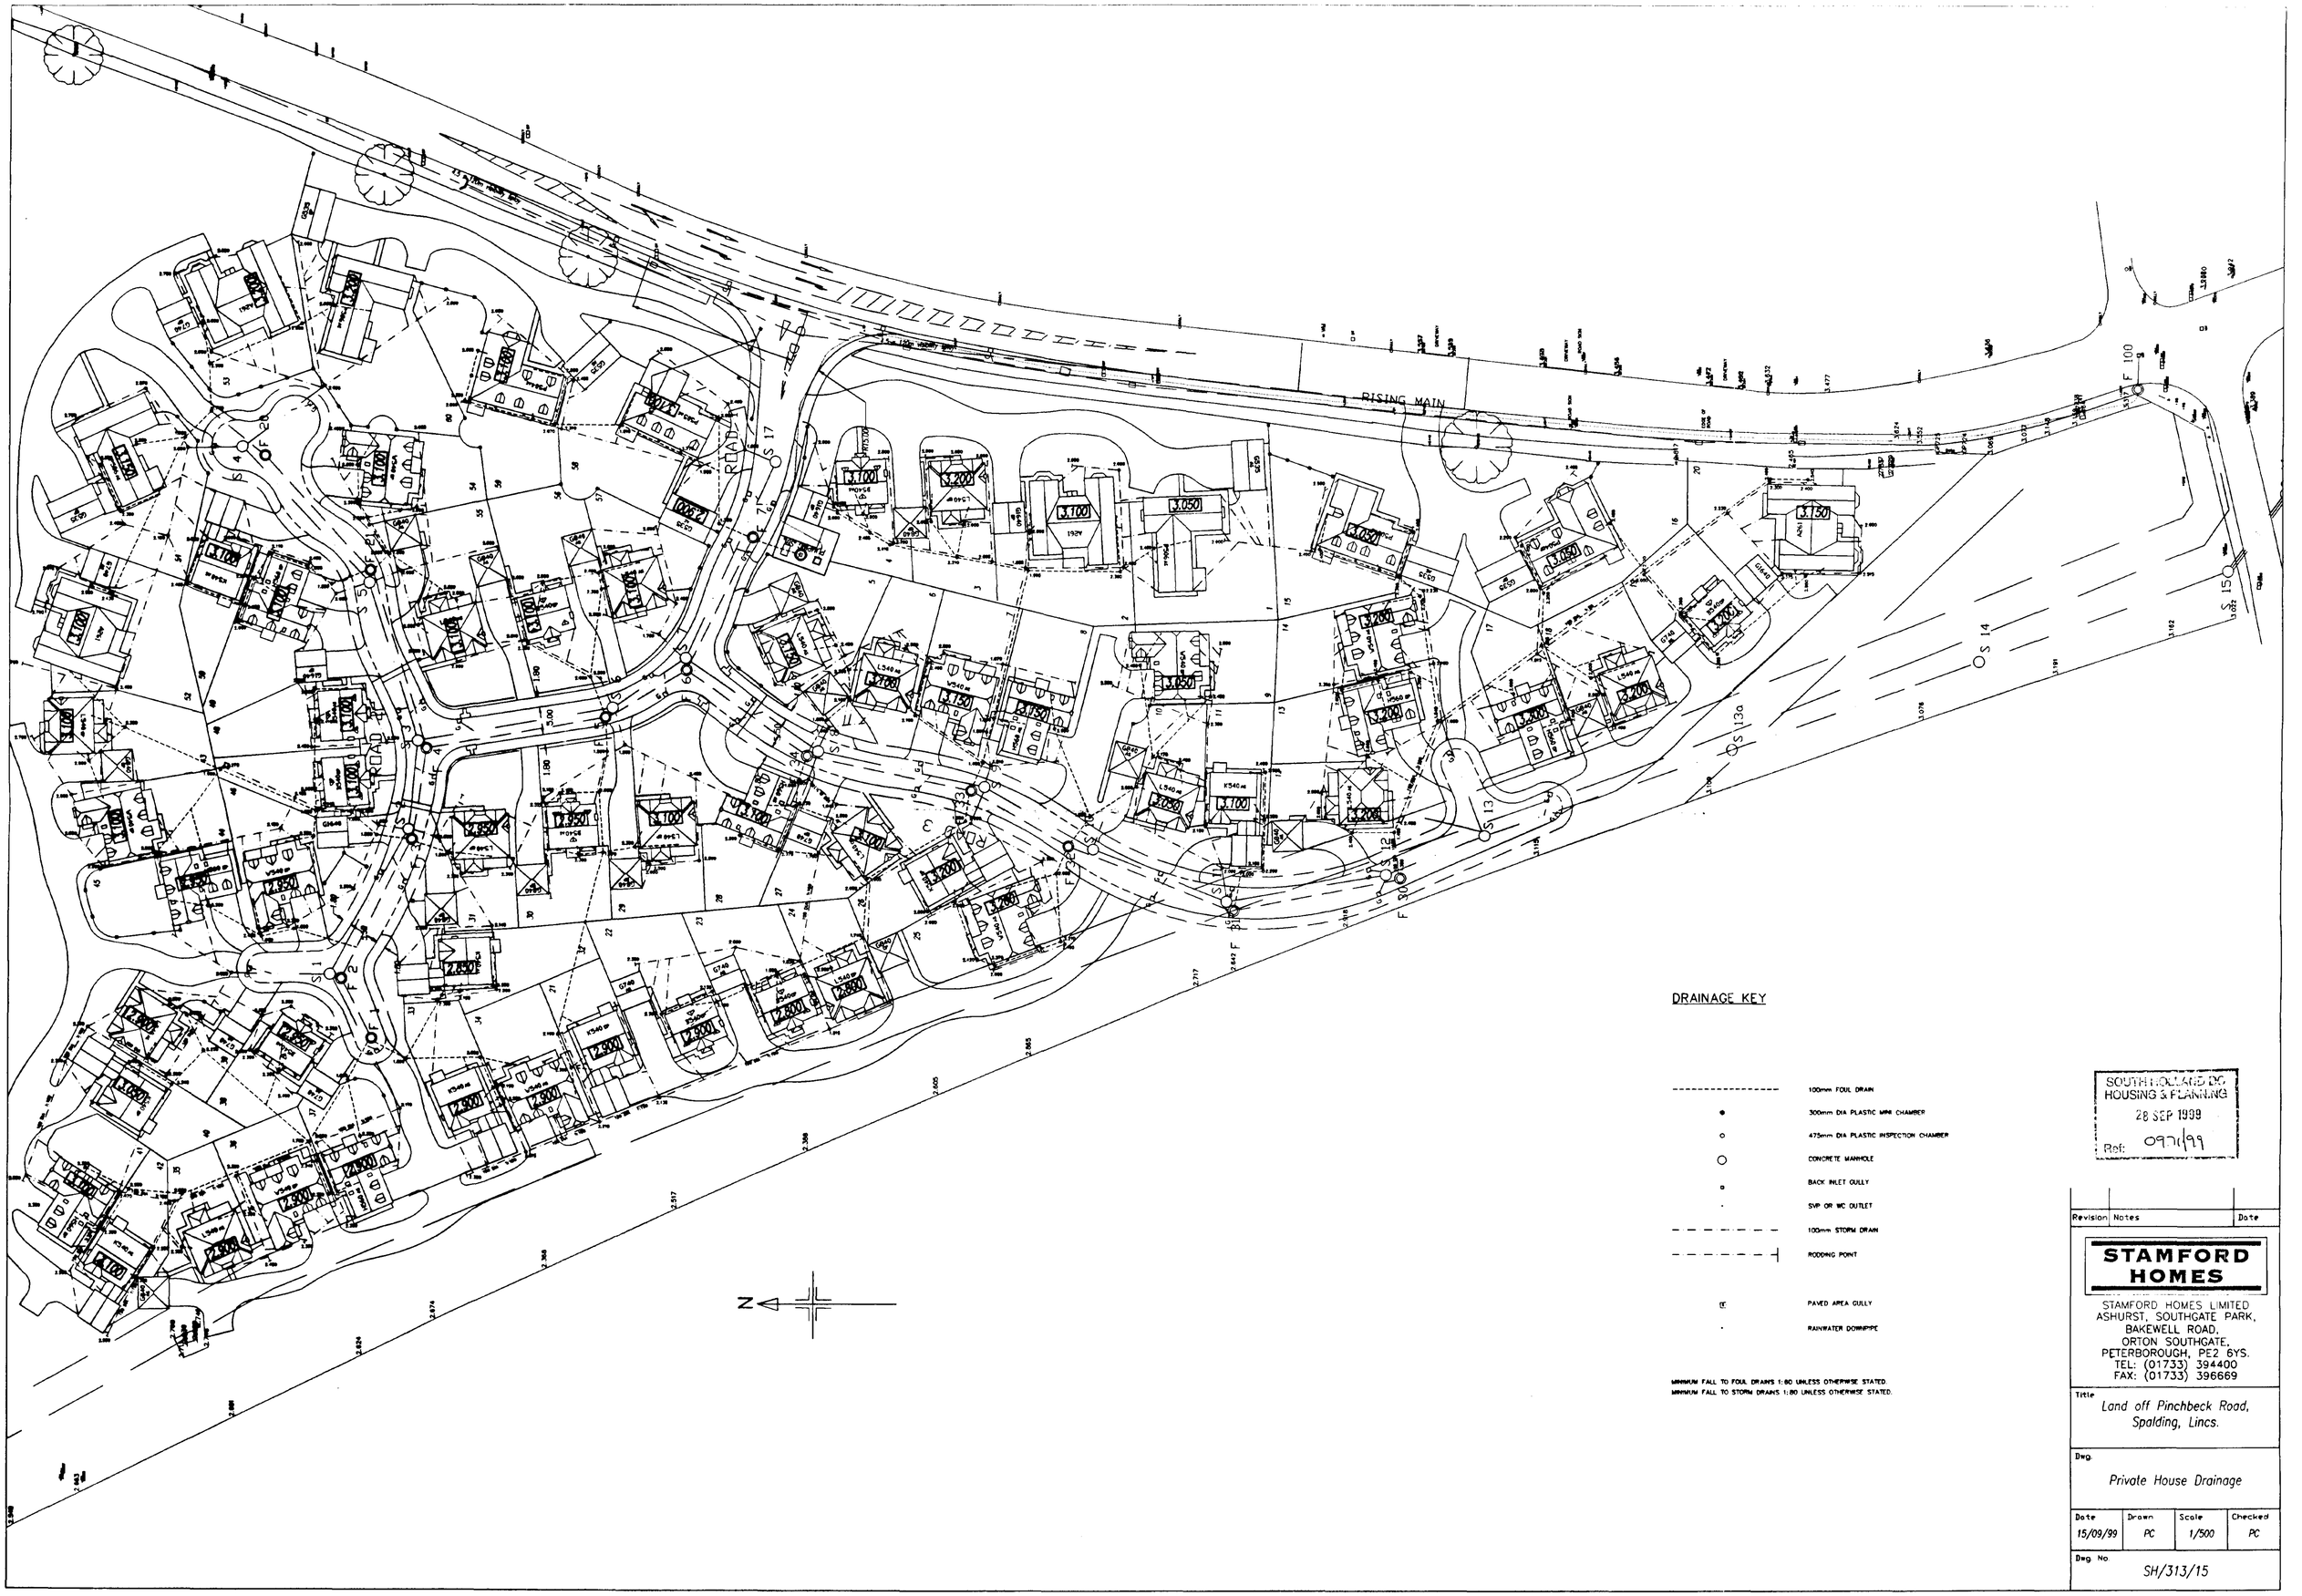

SOUTH HOLLAND DC
HOUSING & PLANNING
28 SEP 1999
Ref: 0971/99

Revision	Notes	Date

STAMFORD HOMES

STAMFORD HOMES LIMITED
ASHURST, SOUTHGATE PARK,
BAKEWELL ROAD,
ORTON SOUTHGATE,
PETERBOROUGH, PE2 6YS.
TEL: (01733) 394400
FAX: (01733) 396669

Title: *Land off Pinchbeck Road, Spalding, Lincs.*

Dwg.: *Private House Drainage*

Date	Drawn	Scale	Checked
15/09/99	PC	1/500	PC

Dwg. No. *SH/313/15*

ROAD 1

ROAD 2

ROAD 3

LEGEND

- 600mm HIGH KICK RAIL FENCE
- BLACK IRON RAILINGS 0.9M HIGH
- CLOSE BOARDED FENCE 1.8M HIGH
- CLOSE BOARDED FENCE 1.2M HIGH
- CONVEYANCE BOUNDARY
- 0.9M HIGH BRICK WALL
- 100MM DIA TIMBER POSTS 750MM HIGH
- 900MM HIGH RUSTIC POST & RAIL FENCE
- 1.8M HIGH BRICK WALL
- 1.8M CHAINLINK FENCE
- 1.2M CHAINLINK FENCE
- POSITION OF EXPOSED WINDOW
- EXTERNAL DOOR POSITION
- PATIO DOOR POSITION
- GARAGE WINDOW POSITION

SOUTH HOLLAND DC
HOUSING & PLANNING
28 SEP 1999
Ref: 0971/99

Revision	Notes	Date

STAMFORD HOMES

STAMFORD HOMES LIMITED
ASHURST, SOUTHGATE PARK,
BAKEWELL ROAD,
ORTON SOUTHGATE,
PETERBOROUGH. PE2 6YS.
TEL: (01733) 394400
FAX: (01733) 396669

Title: *Land off Pinchbeck Road Spalding, Lincs.*

Dwg.: *Hard Landscaping*

Date	Drawn	Scale	Checked
28/07/99	MC	1/500	PC

Dwg. No. SH/313/10