


EX5 3055 EX6 2490 EX7 4250 EX8 4212 EX9 3483 EX10 4600 EX11 4600 EX12 4600 EX13 3000 EX14

EXISTING LAIRAGE

EXTENT OF NEW ROOF SECTION

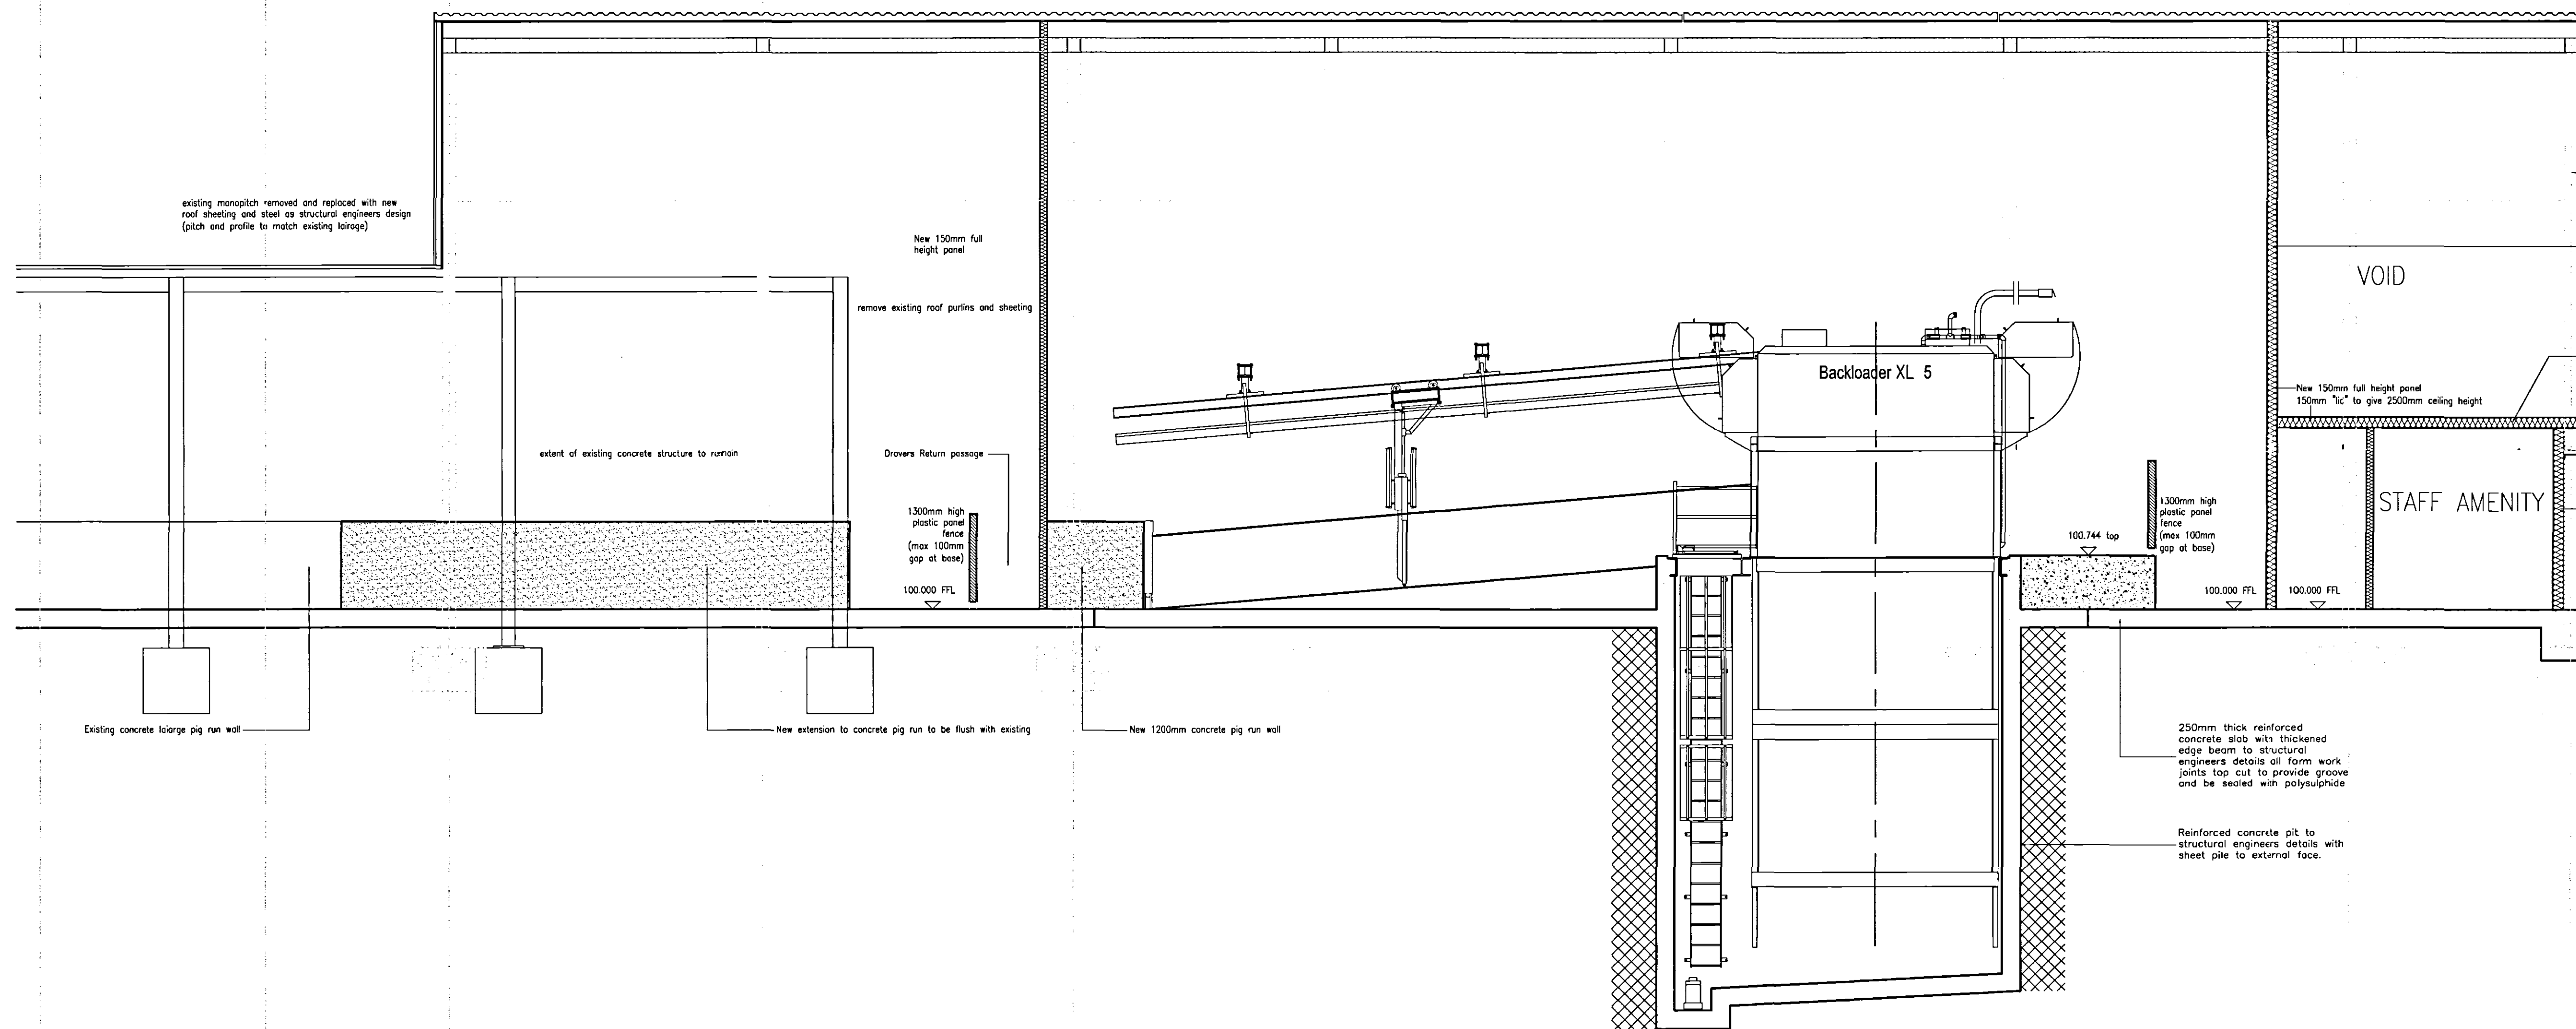

NEW CO2 STUNNER

SHDC
Planning & Development
- 8 SEP 2008
Ref: 0973/08

DETERMINED
PLAN

D: Additional construction notes added
C: Section updated to show new plastic safety fence
B: Section updated with Backloader XL5
A: Drawing updated following issue of structural information from SM

PETER HADDON AND PARTNERS

LAIRAGE ALTERATIONS AND EXTENSION
GEO. ADAMS AND SONS
FULNEY LANE SPALDING

TYPICAL LONG SECTION THROUGH NEW LAIRAGE ROOF

Rev
The Old Rectory Rectory Lane Milton Malsor
NORTHAMPTON NN7 3AQ
t: +44 (0)1604 859916 f: +44 (0)1604 859123
www.peterhaddon.com
Issue Purpose: PLANNING
Drawn by: RT Checked by: CF
Scale: 1:50 Date: April 08
Drawing: 3710/15
LXT 03
Copyright reserved. Do not scale. Dimensions to be checked on site. Discrepancies to be reported before proceeding.