


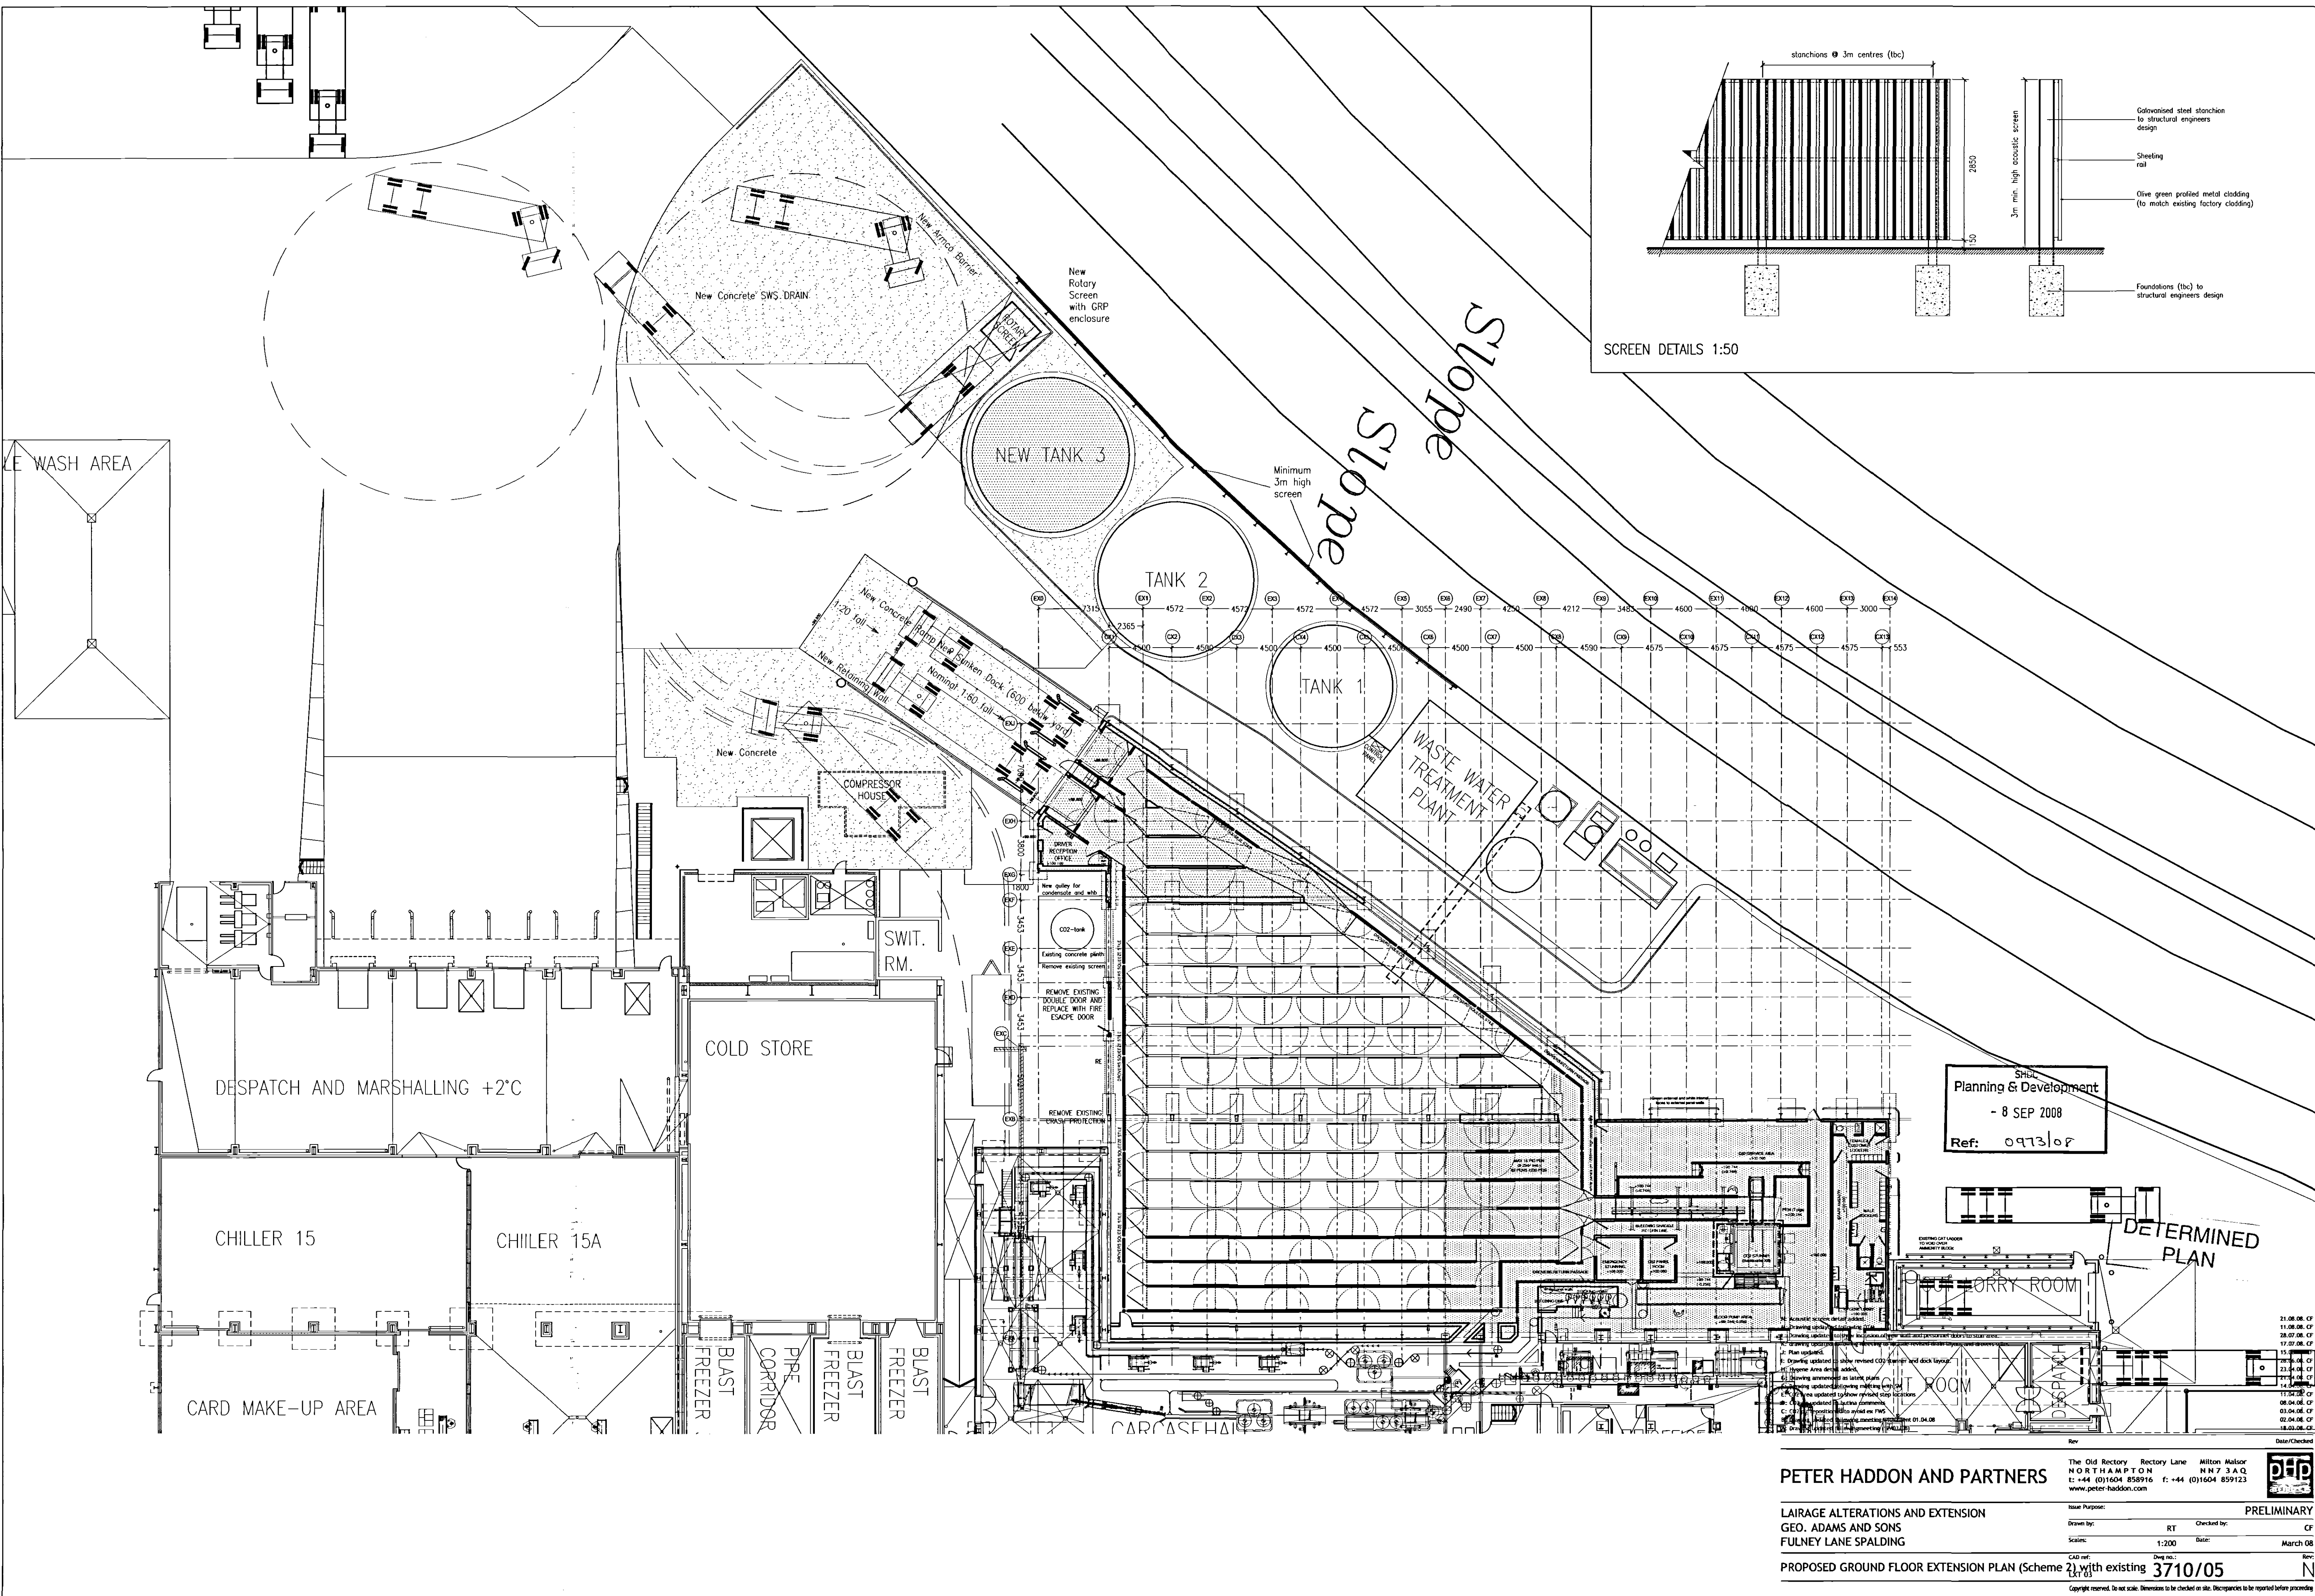

SHDL
Planning & Development
- 8 SEP 2008
Ref: 0973108

PETER HADDON AND PARTNERS

LAIRAGE ALTERATIONS AND EXTENSION
GEO. ADAMS AND SONS
FULNEY LANE SPALDING

PROPOSED GROUND FLOOR EXTENSION PLAN (Scheme 2) with existing 3710/05

The Old Rectory Rectory Lane NORTHAMPTON t: +44 (0)1604 858916 www.peter-haddon.com		Milton Malsor NN7 3AQ f: +44 (0)1604 859123		
Issue Purpose:				PRELIMINARY
Drawn by:	RT	Checked by:	CF	
Scale:	1:200	Date:	March 08	
CAD ref:	Drawn by:	Checked by:	Rev:	
2) with existing TXT 03	3710/05		N	
Copyright reserved. Do not scale. Dimensions to be checked on site. Discrepancies to be reported before proceeding				