
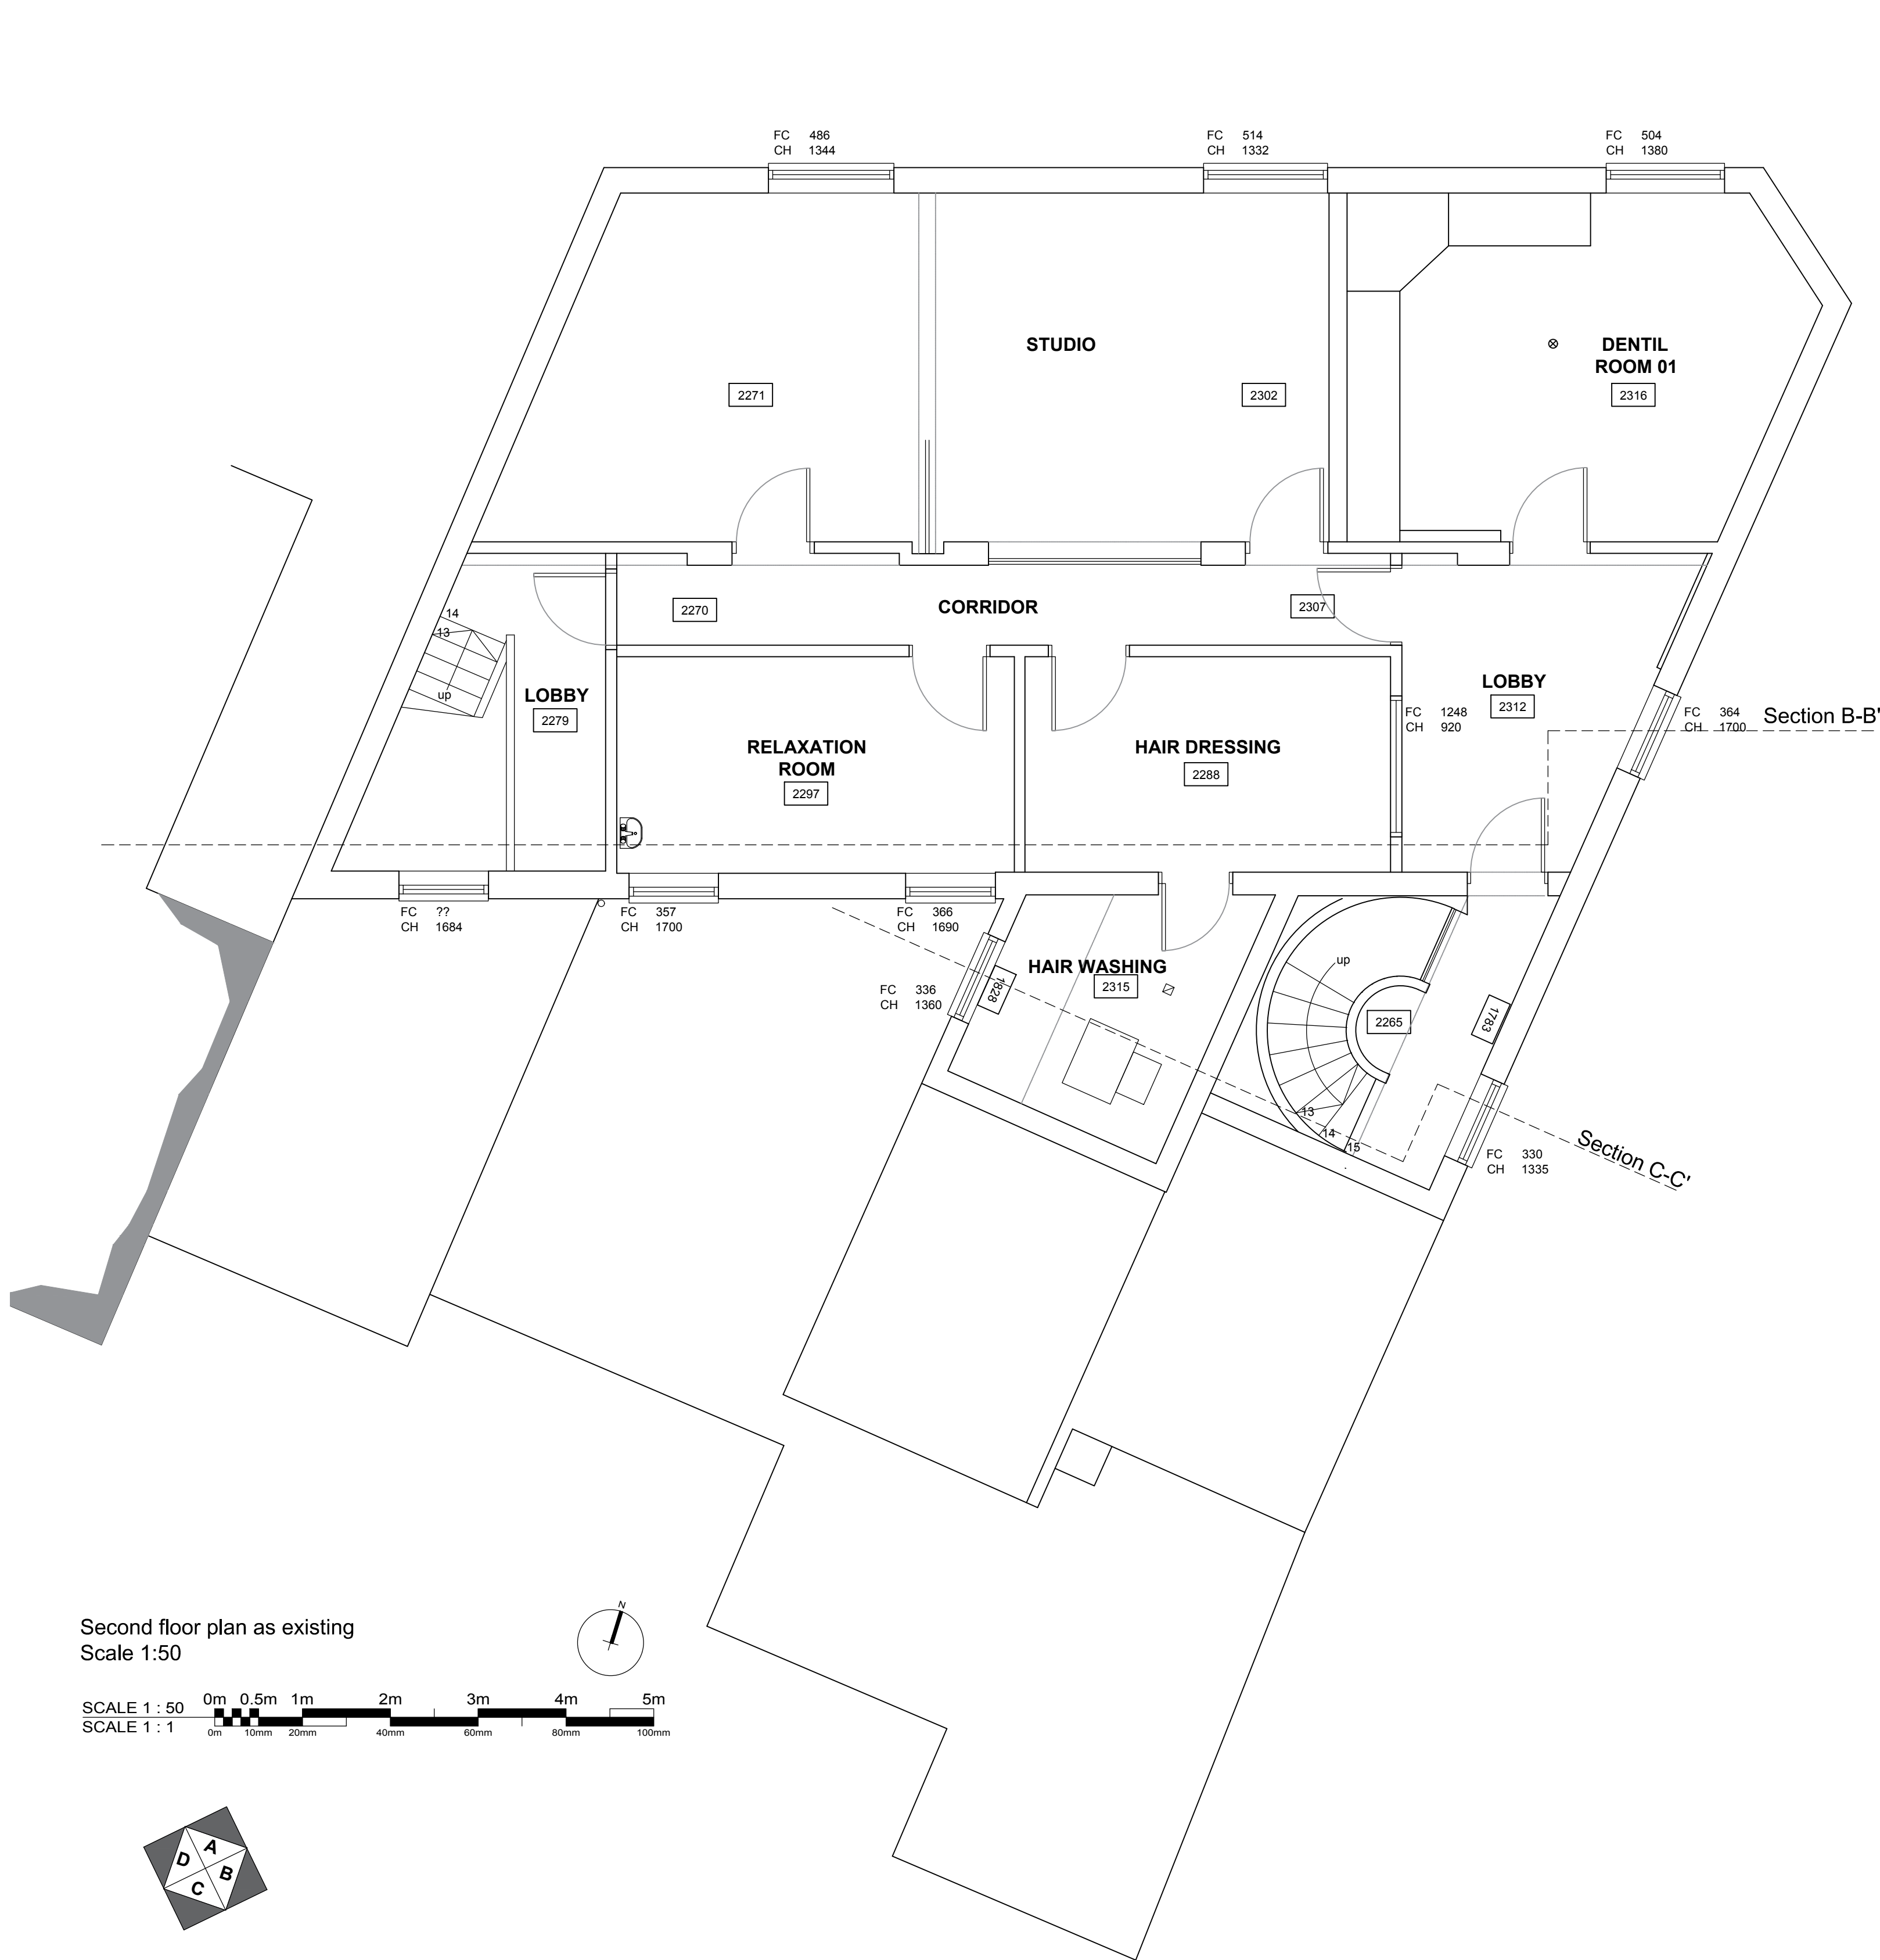


DO NOT SCALE THIS DRAWING. THE CONTRACTOR IS DEEMED TO HAVE CHECKED ALL DIMENSIONS ON SITE AND REPORT ANY DISCREPANCIES TO OGLESBY & LIMB LTD.
THE CONTENTS OF THIS DRAWING ARE COVERED BY COPYRIGHT AND REMAIN THE PROPERTY OF OGLESBY & LIMB LTD. WRITTEN APPROVAL MUST BE OBTAINED FROM OGLESBY & LIMB LTD PRIOR TO DUPLICATION OR REPRODUCTION OF THIS DRAWING OR ITS CONTENTS.
ANY DIMENSIONS NOT SHOWN ARE TO BE CHECKED AND AGREED WITH OGLESBY & LIMB LTD.

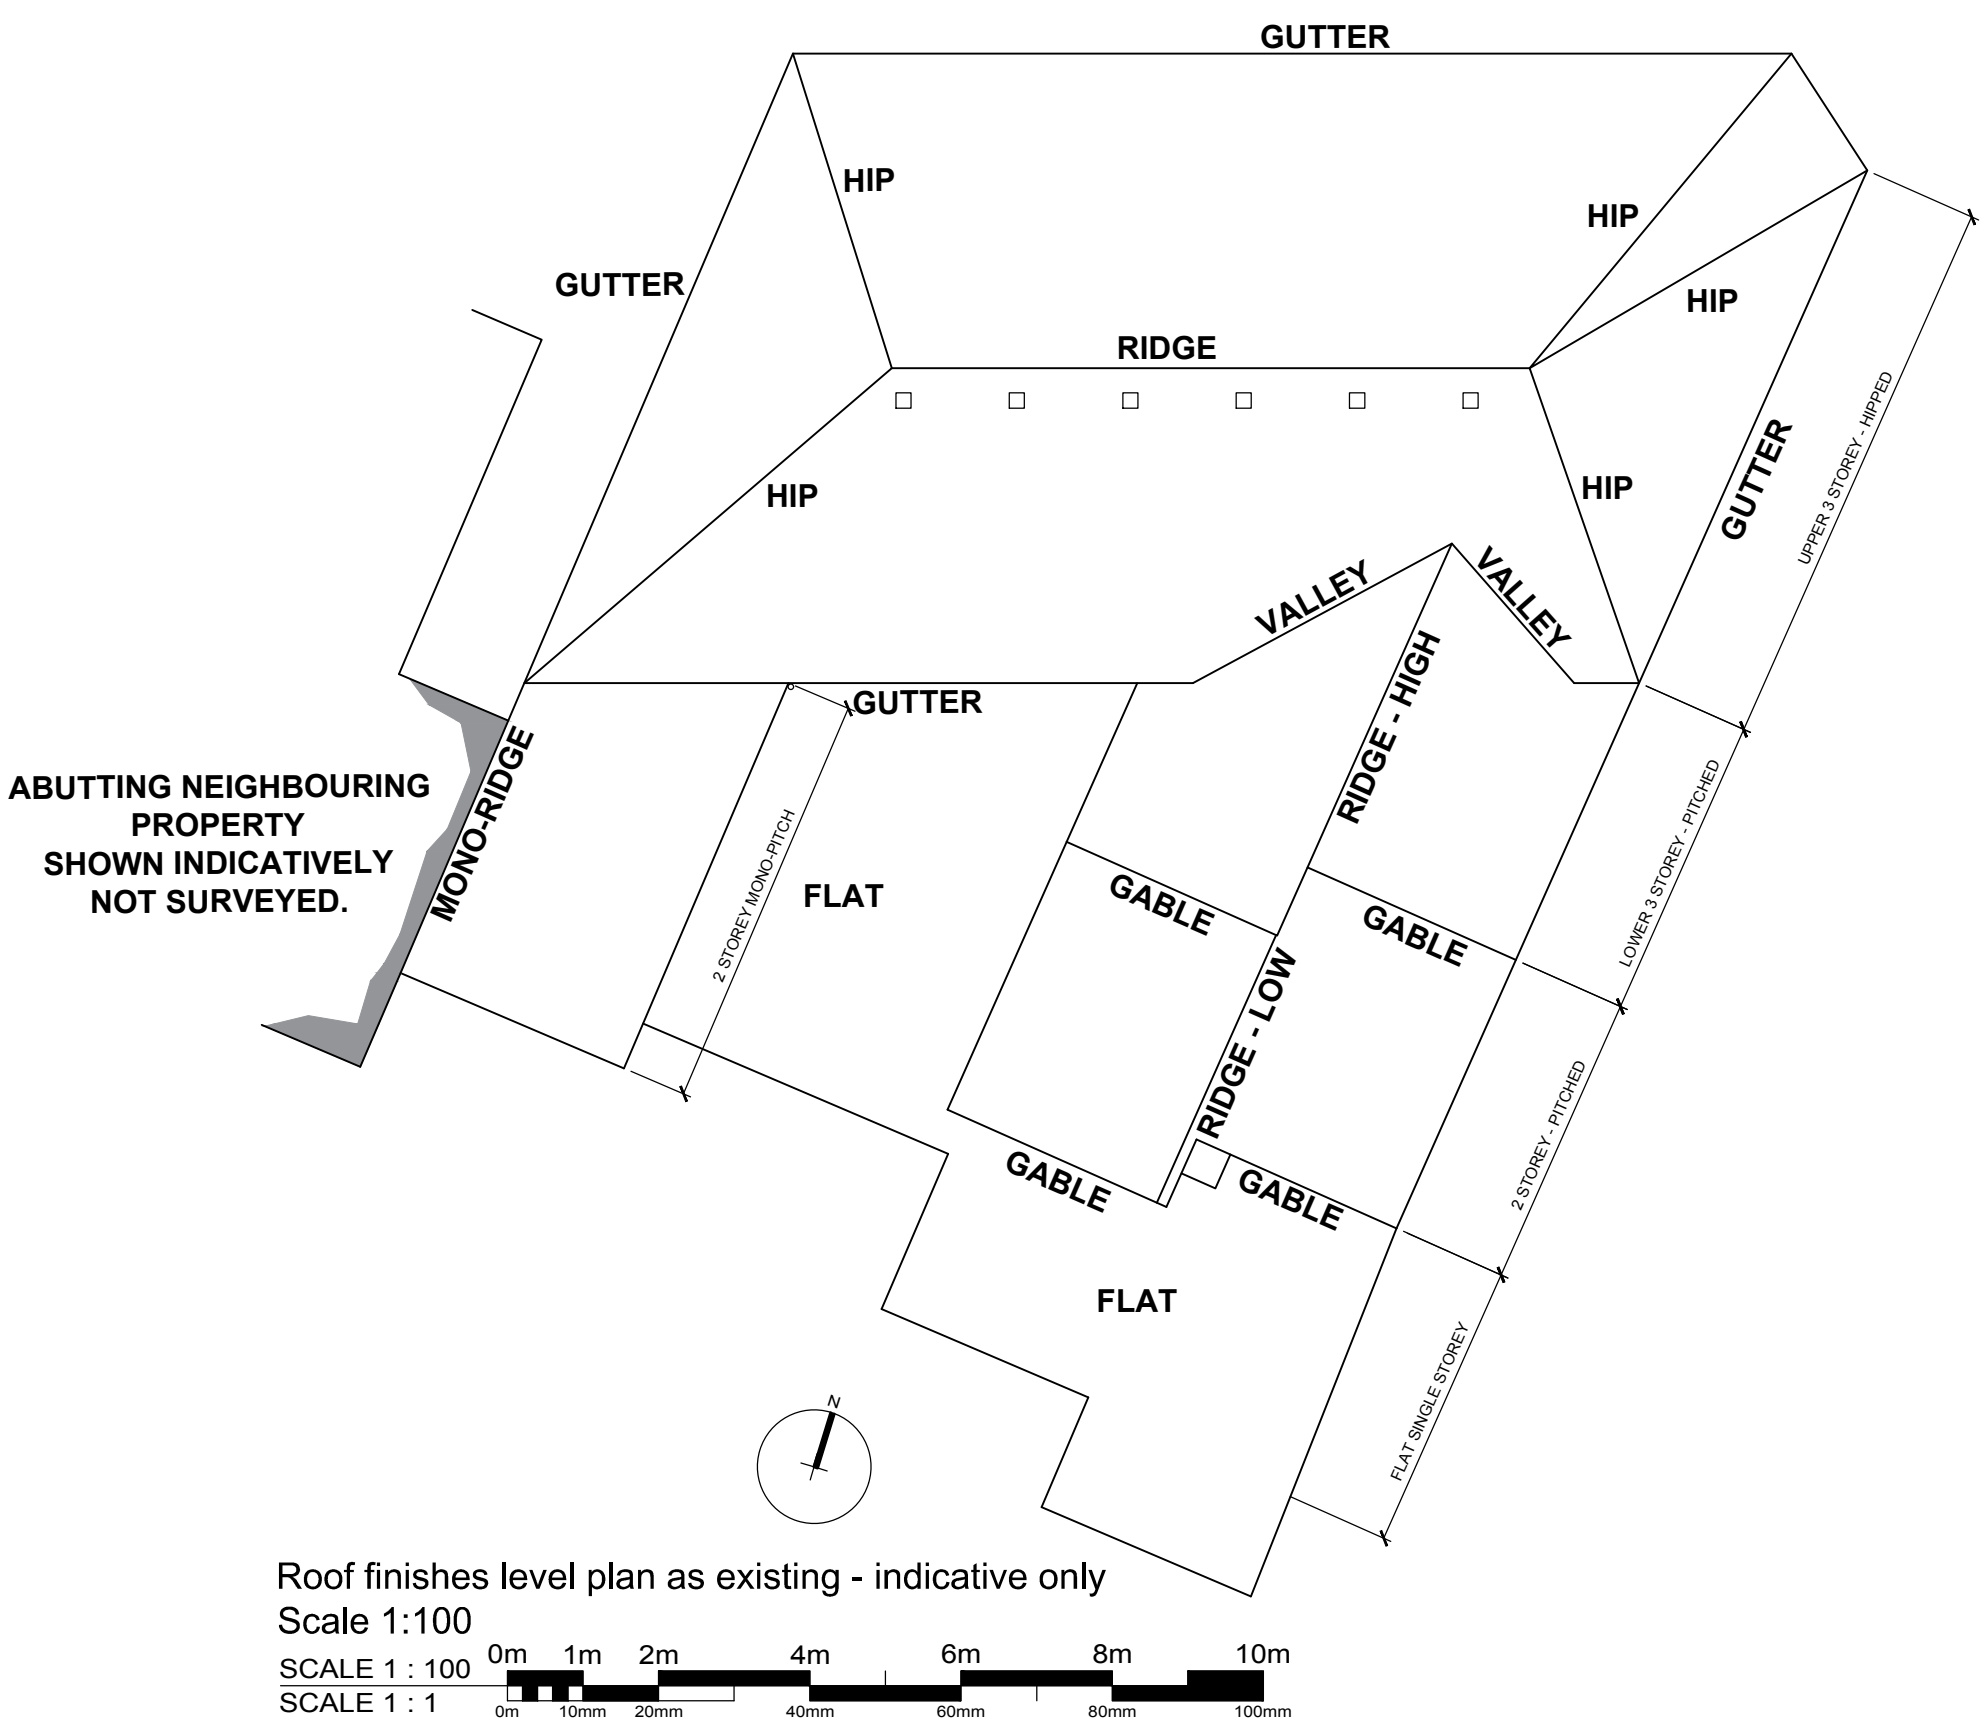

REV - 06.10.17 Drawing renumbered ajo

Oglesby & Limb Ltd
Chartered Architect
Suite 1 Market Chambers
12 Market Place
Spalding, Lincolnshire
PE11 1SL
Tel: 01775 761196
e-mail: design@o-l-ltd.co.uk

O&L

Client:
George Adams & Son (Holding) Ltd RBS.

Project:
**Refurbishment and conversion of
27-29 The Crescent
(former Aspire Health & Beauty)
Spalding
Lincolnshire.**

Drawing Title:
**Second Floor & Roof Finishes Level Plan
AS EXISTING**

GENERAL ISSUE

Date: July 2017 Scale: 1:100 1:50 at A1
Drawn by: RCW Checked by: AJO

Drawing Number: **A1256 -03** Rev: -