



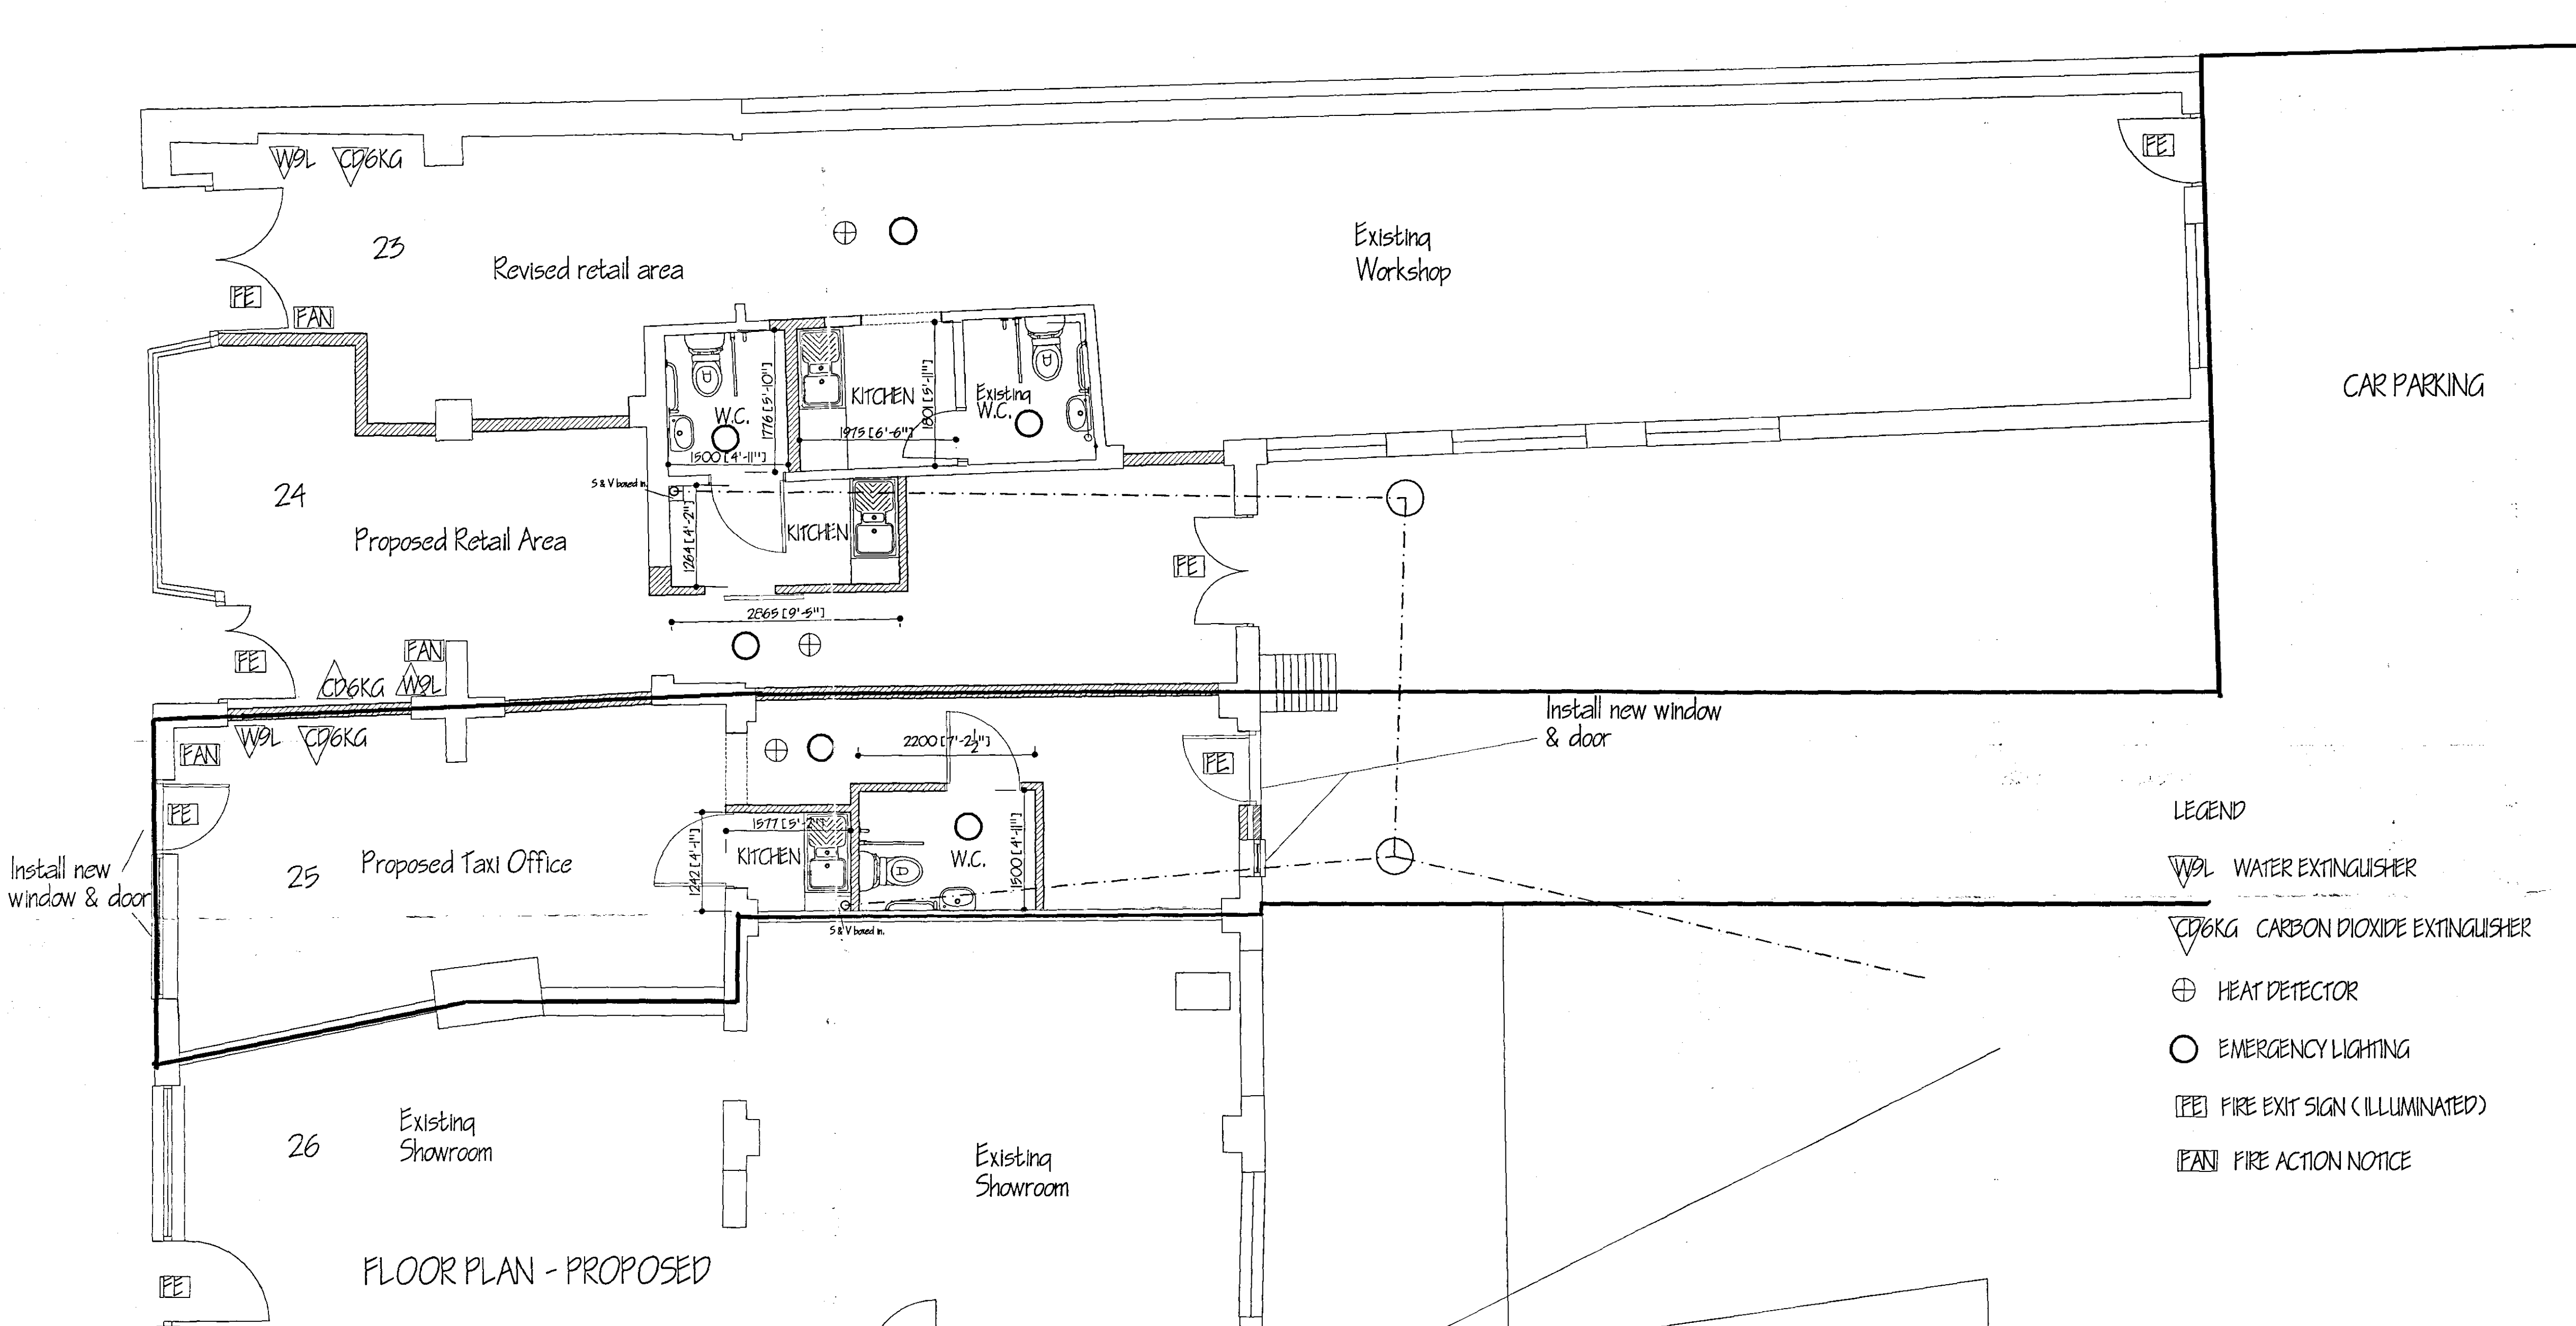

- LEGEND
- WOL WATER EXTINGUISHER
- CD6KG CARBON DIOXIDE EXTINGUISHER
- ⊕ HEAT DETECTOR
- EMERGENCY LIGHTING
- FE FIRE EXIT SIGN (ILLUMINATED)
- FAN FIRE ACTION NOTICE

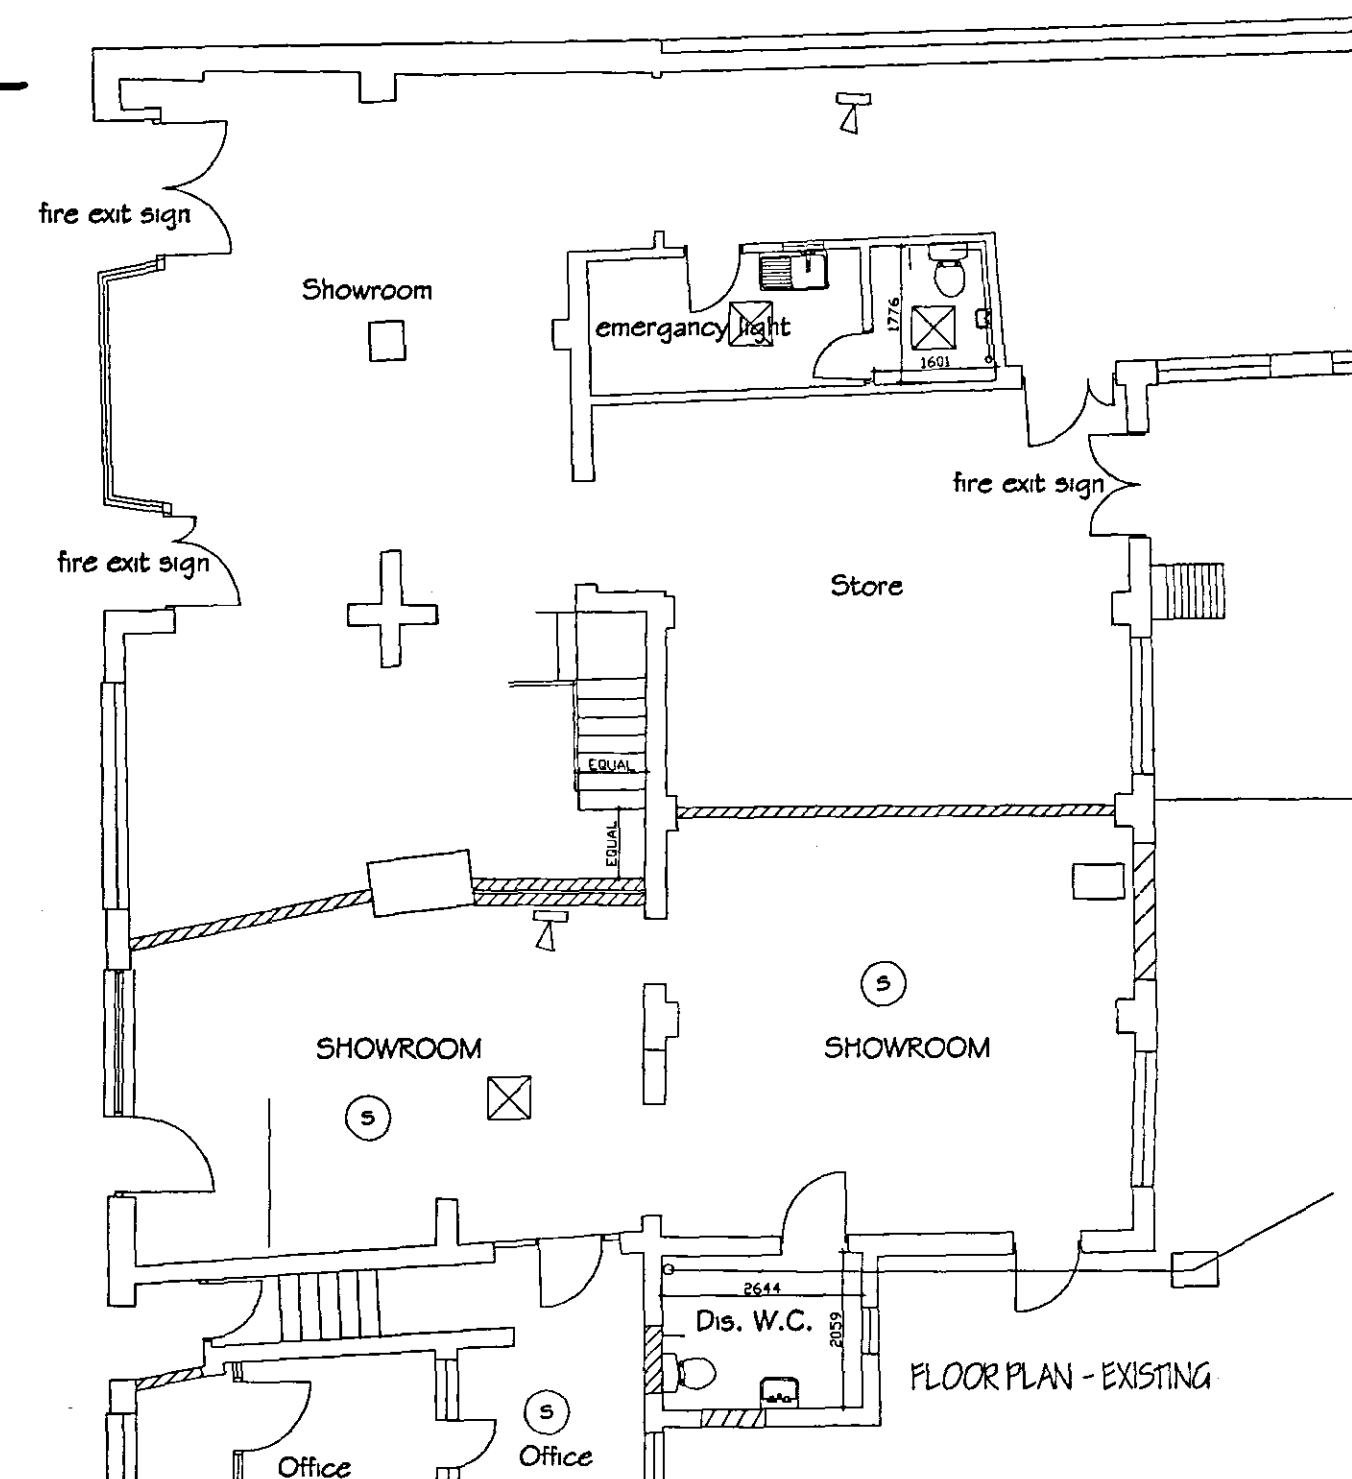

DETERMINED
PLAN

G. R. MERCHANT
IENG AMICE FIWO
ARCHITECTURAL, STRUCTURAL
AND LAND DRAINAGE
CONSULTANTS
Unit 4, Wrights Mews
12A Park Road, Holbeach,
Spalding, Lincs. PE12 7ER
Tel: 01406 490800
Fax: 01406 425744
E-Mail: G. R. Merchant @ Merchant. FS.
Co. UK

Project
CHANGE OF USE OF WORKSHOP
& RETAIL AREA
24 & 25 WESTLODE STREET
SPALDING Lincs

Client
RCW LTD

Drawing
FLOOR PLANS
& ELEVATIONS

Job Ref.
1924/06

Date
MAR '06

Scales
1/50 1/100

DO NOT SCALE FROM THIS DRAWING
This drawing is copyright and may not be altered, copied, reproduced or used for any other purpose other than that for which it is issued. The General Contractor is to check all dimensions on site and report any discrepancies to the Architect. All details shown on this drawing including foundations are based upon typical site conditions unless otherwise stated. No responsibility can be accepted for abnormal conditions which may arise during construction unless reported to the Architect in the design stage. Amendments may be considered. Site and survey are recommended in respect of foundations to establish specific site conditions before foundation work is undertaken. This drawing is linked to the amount of information obtained and does not purport to contain a full specification of the works. It is issued for the purposes of obtaining Planning (Building Regulation) approval. This drawing must not be used as a contract document alone. The works will not be supervised or inspected on site by G.R. Merchant or any representative thereof. It is the client or their appointed agents responsibility to ensure workmanship, quality of materials, adherence to specification, compliance to contract etc. All materials to be used unless otherwise stated and all components and materials etc. to be used shall and installed etc. in strict accordance with manufacturers instructions and relevant codes of practice. Materials shall conform to appropriate British standard specification or EN standard or European code equivalent. The Employer / Client shall ensure that the selected contractor is competent with and adequate all measures necessary to achieve compliance with Health and Safety legislation for Building sites and Work places. The Employer / Client is advised that should the works need to comply with the Construction Design and Management Regulations an independent Planning Supervisor will be required. The works shall comprise of all that is shown on the drawing and details. Work that may not specifically be shown but may be necessary to ensure the necessary to carry out the works shall be deemed to be included. It is the client / land owners responsibility to be aware of the Party Wall etc. Act 1996 when building in close proximity to adjoining neighbours boundaries.

SHCC
Planning & Development
25 JUL 2006
Ref: