


for details of staircase see drg. 5

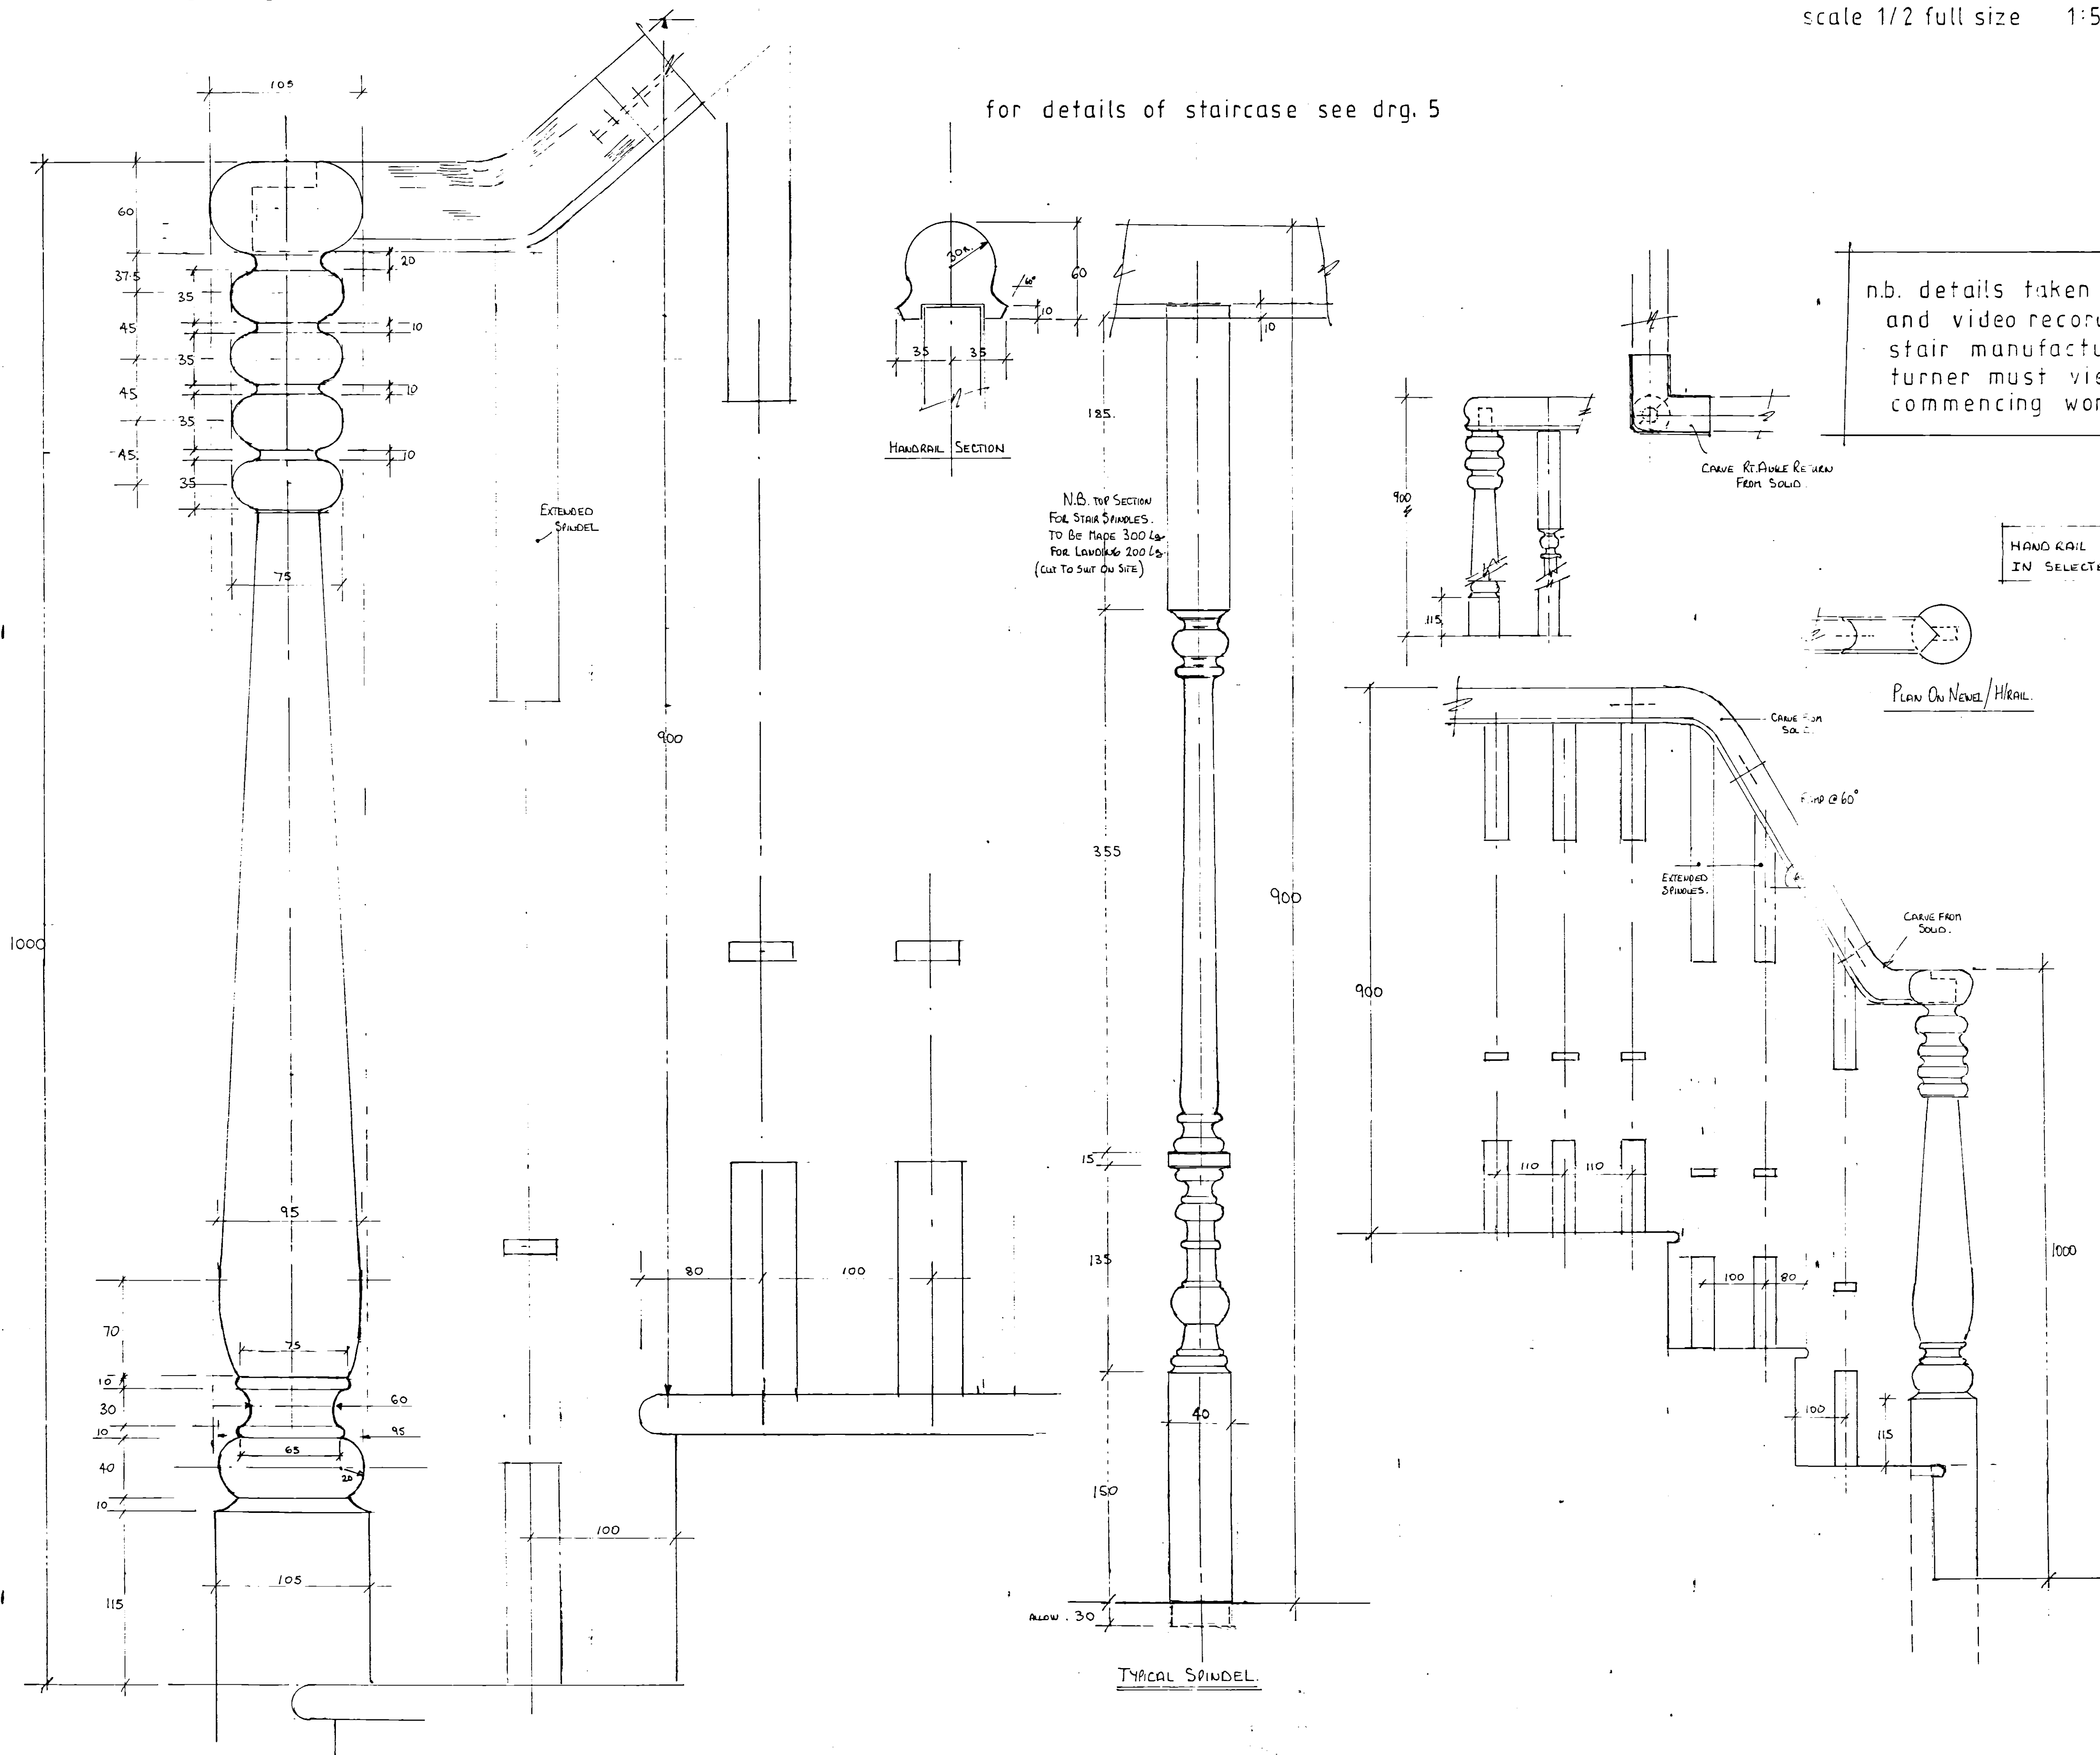

n.b. details taken from photo and video recording both the stair manufacturer and the turner must view these before commencing work.

HANDRAIL NEWELS & SPINDLES IN SELECTED MAHOGONY.

SHDC
Planning & Development
20 JUL 2007
Ref: 0983/07

DETAILED PLAN