



scale 1:50.

REVISIONS TO SUIT PLANNING JUNE 2007.
 CONSTRUCTION DETAILS REVISED AND ADDITIONAL NOTES ADDED. JULY 2007

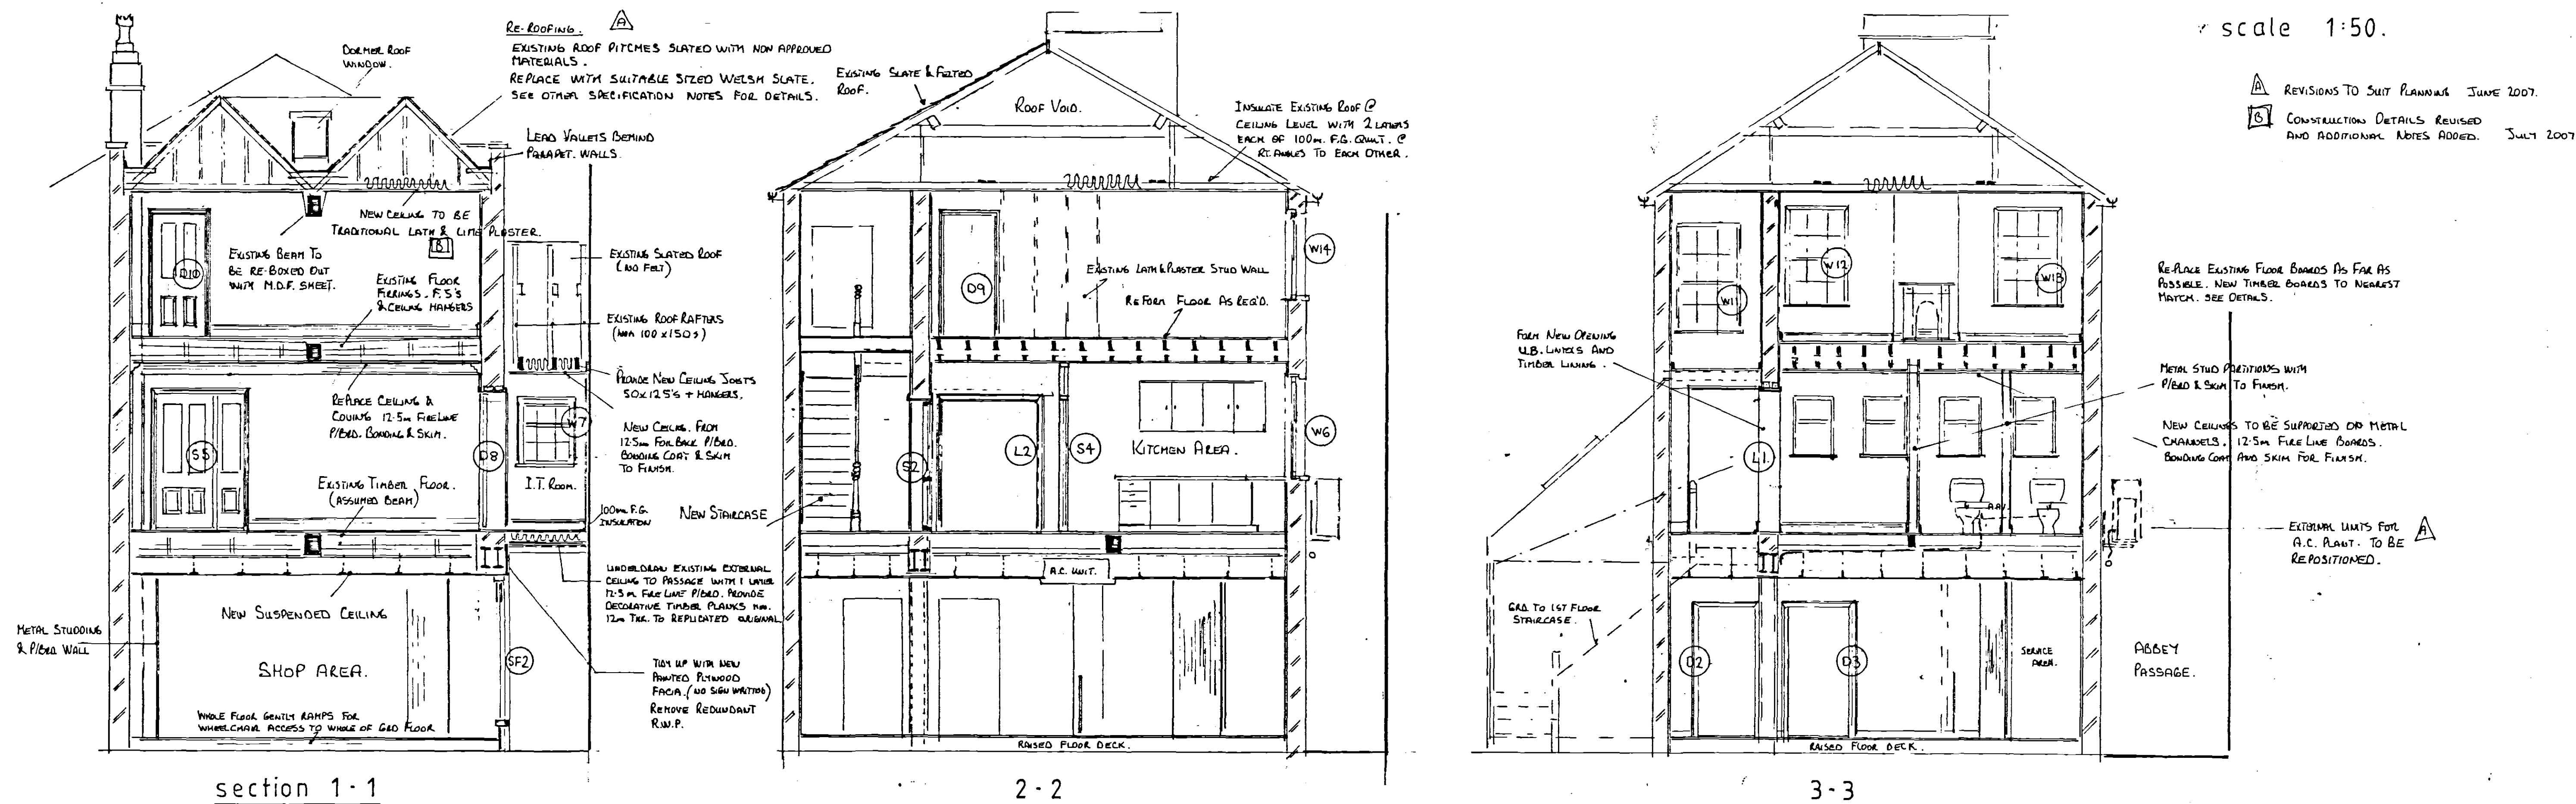

for section locations see drg No 2

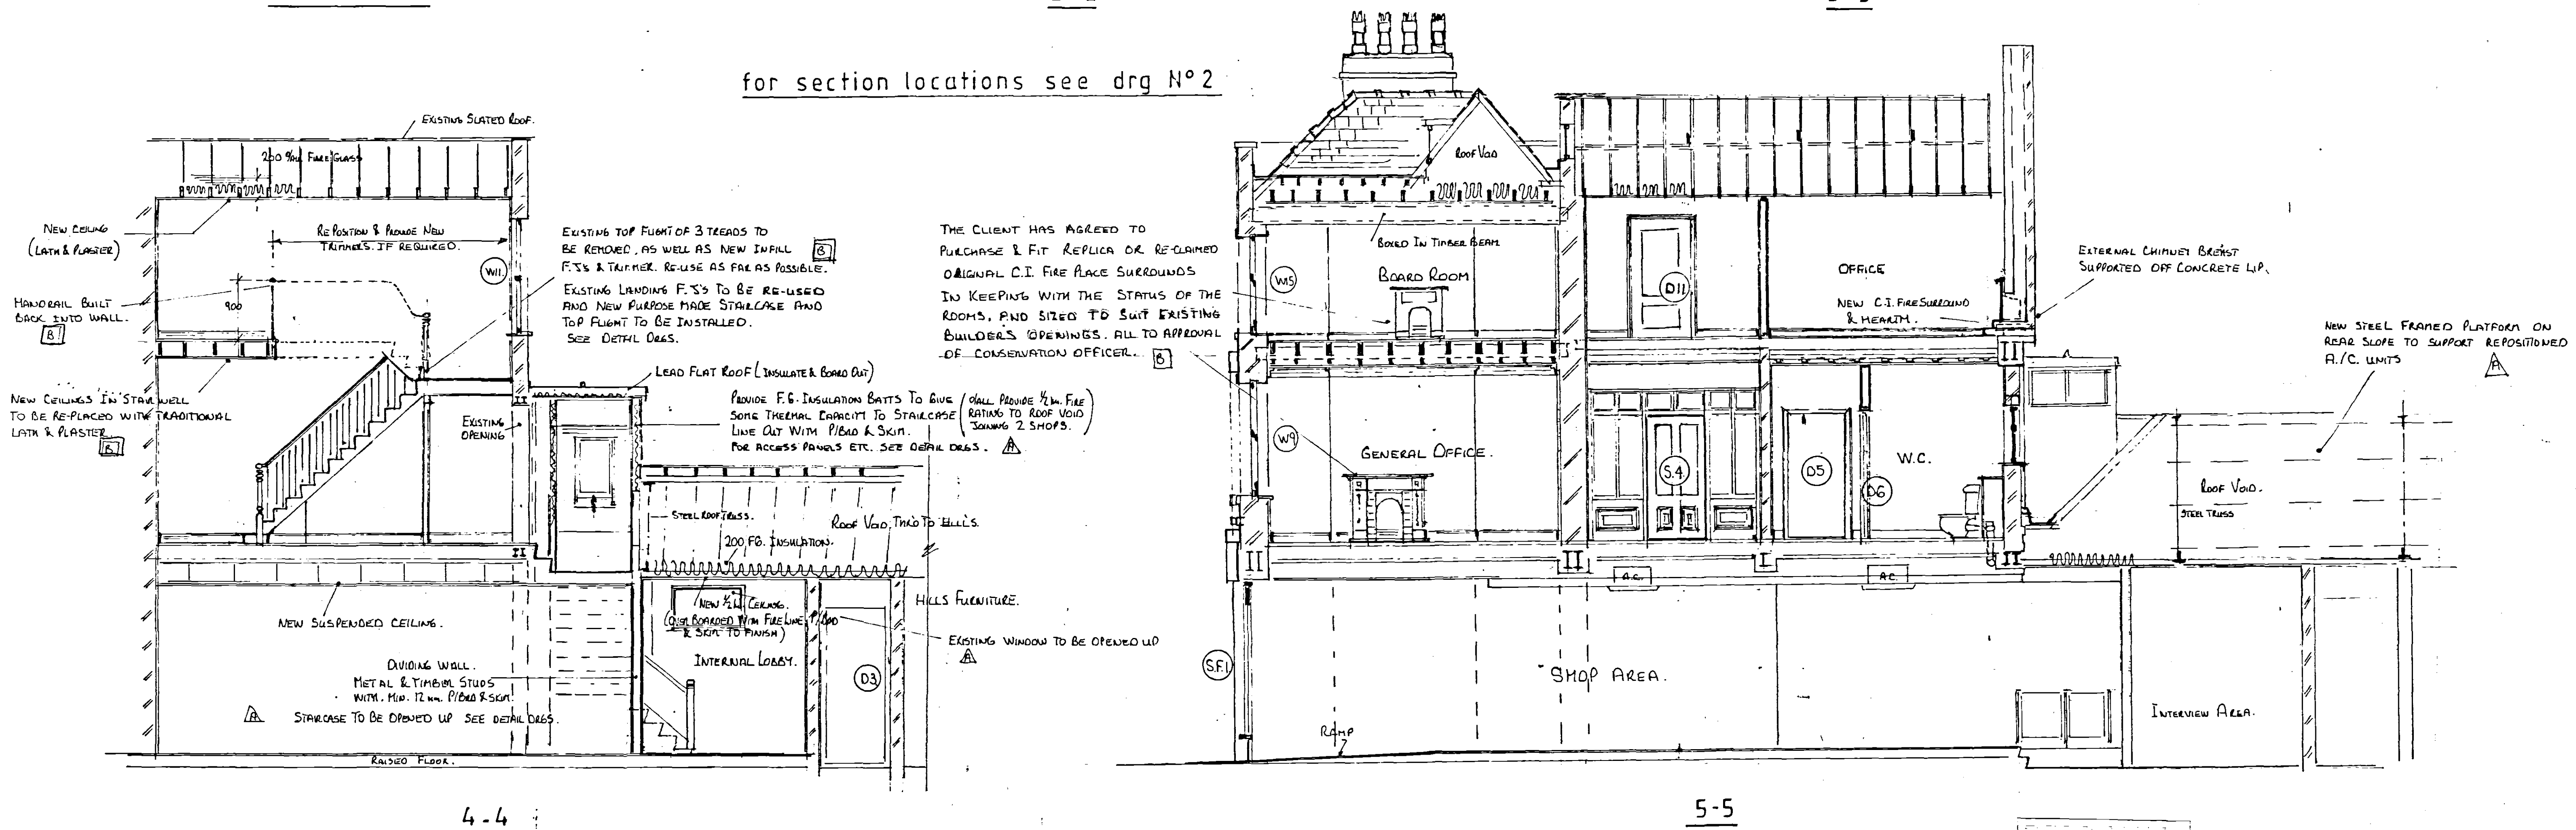

Sections are drawn to show an overview
 for details of individual elements see
 specific drawings.

DEVELOPMENT
 PLAN

Planning & Development
 20 JUL 2007
 Ref: 0983107