



— Revised shop fronts and fascia sign plus re-instatement of traditional windows, re-slating front roof slopes together with internal alterations to provide offices on 1st and 2nd floors. and re-positioning of Air Condition units to rear roof slope.

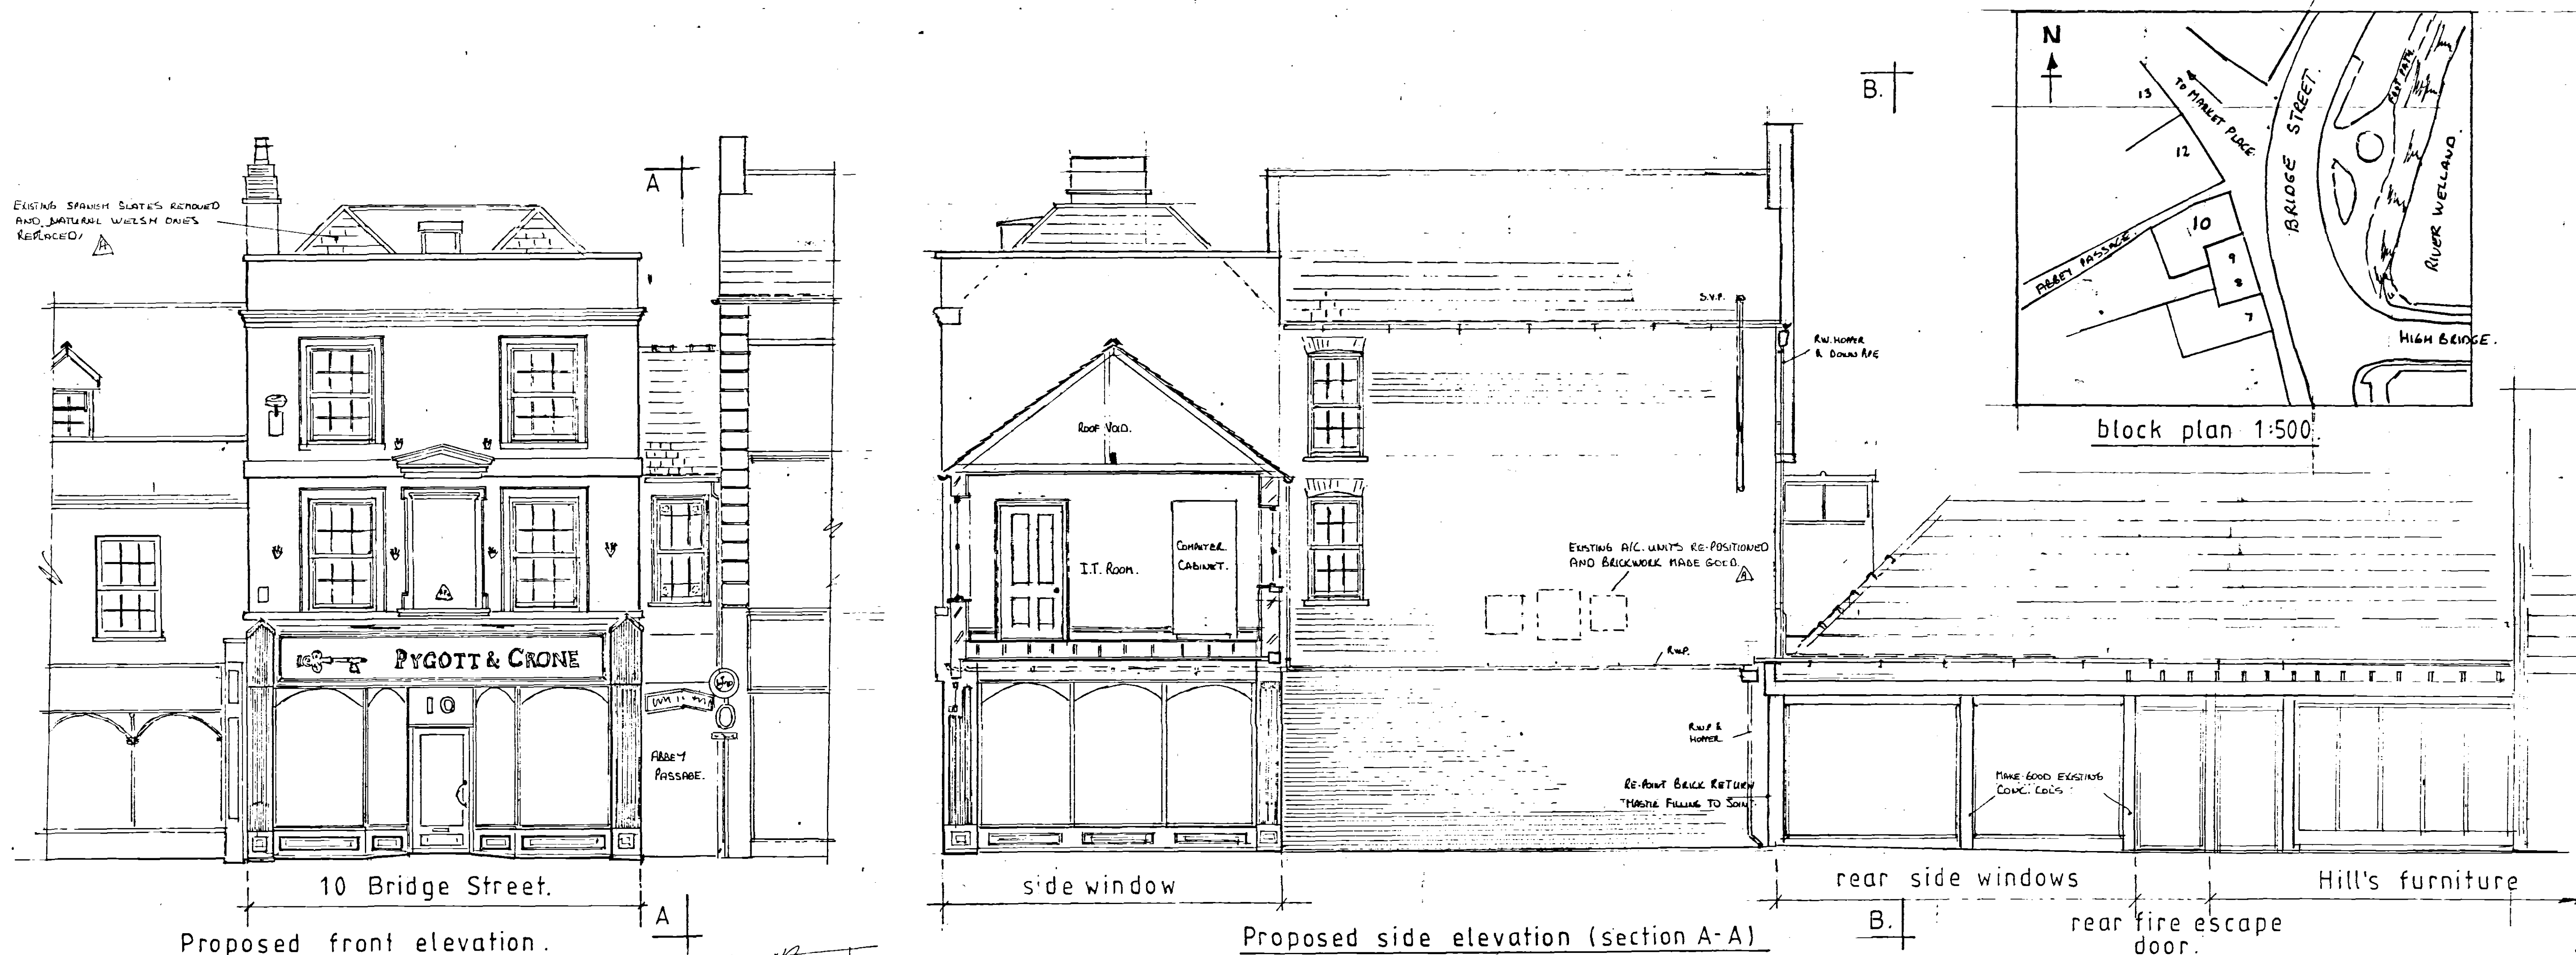

Proposed rear elevation (B-B)

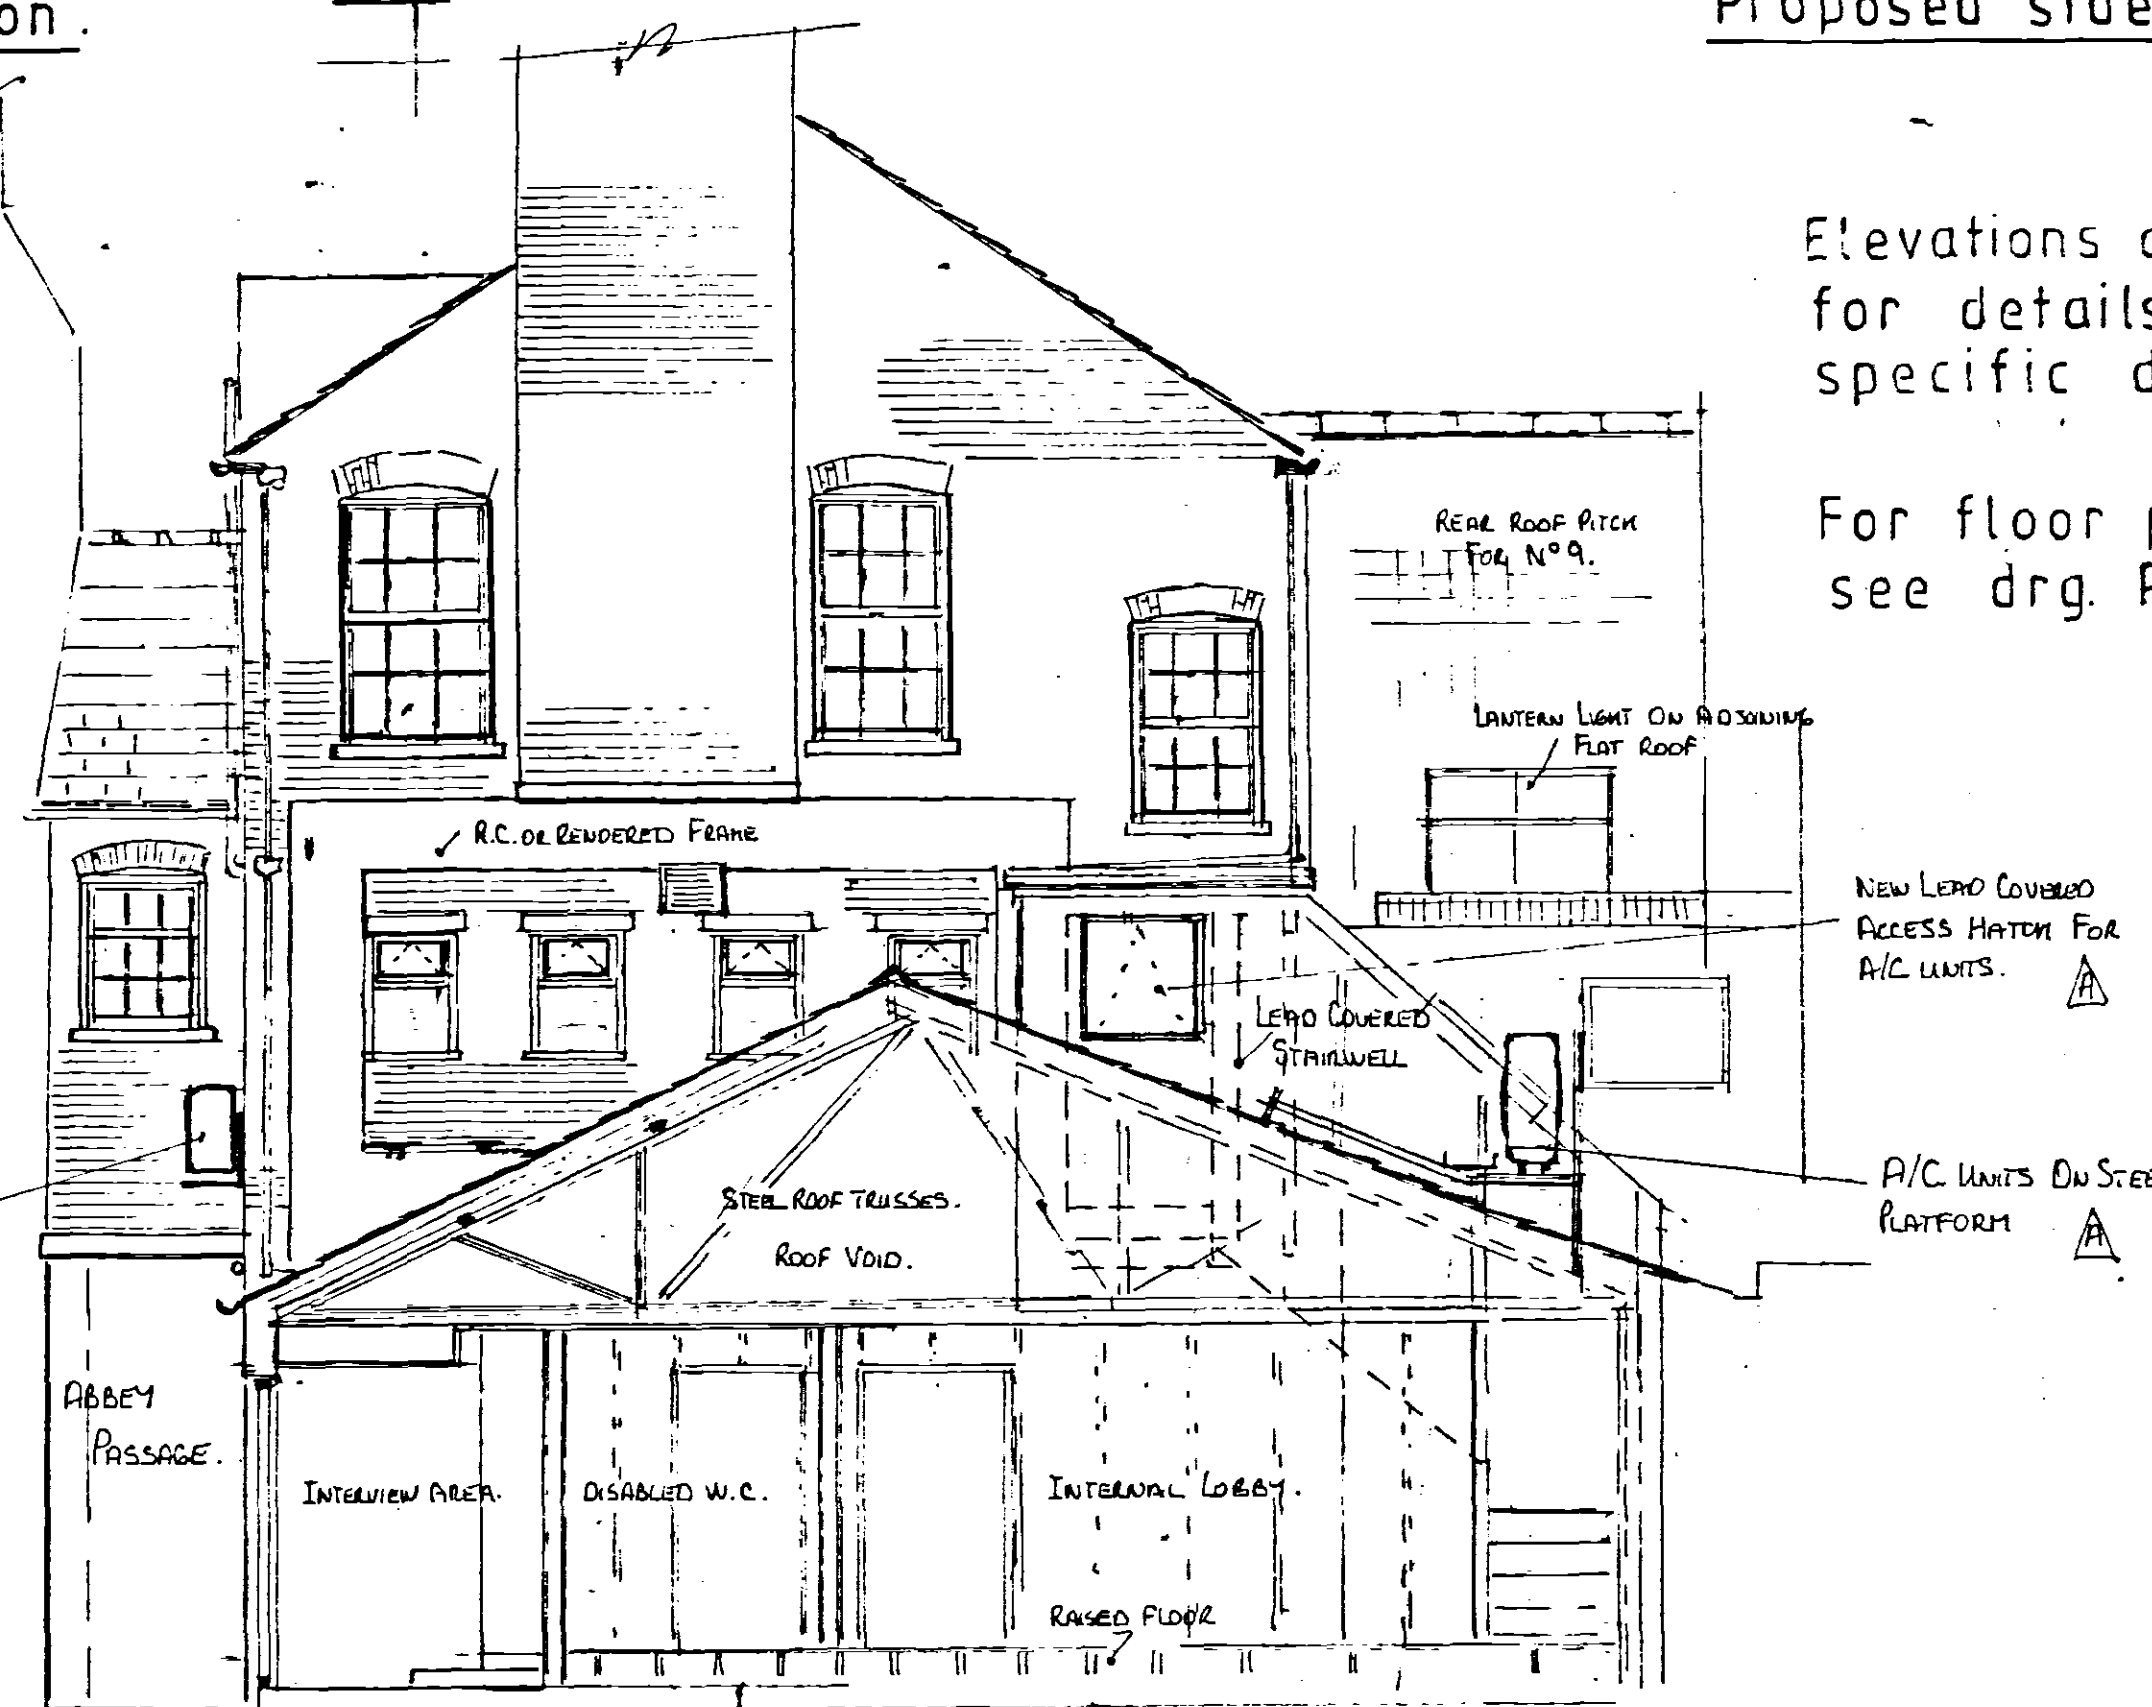

Elevations are drawn to show an overview, for details of individual elements see specific drawings.

For floor plans and general arrangement see drg. P.C.2.

Painting schedule for front elevation

external painted brick and conc, coll's
 mouldings, string course, cappings and moulded pediment
 timber windows, shop fronts, stall raisers and columns, fascias in passage
 fascia panel and mouldings to Bridge Street.

Gardenia
 Cornforth White
 Great White
 Rectory Red

DETAILED PLAN

SPDC
 Planning & Development
 20 JUL 2007
 Ref: 0983107