




See Drawing 486.PH1.LD.02

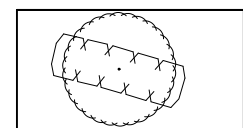


Existing tree/ landscaping to be retained

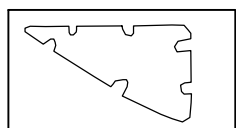


Proposed shrub planting

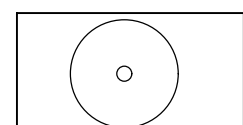


Proposed Tree

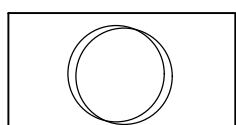


Specimen Shrub

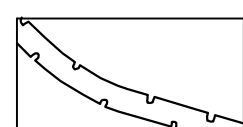


Proposed hedge

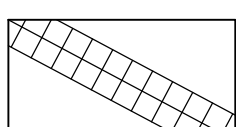

2 x 600mm x 600mm buff riven paving slabs to front

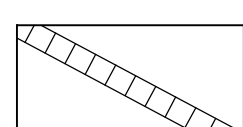

600mm x 600mm buff riven paving slabs to rear

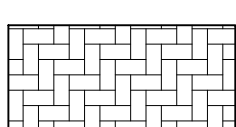

Marshalls Keyblok natural, with parking spaces denoted in Charcoal

TREES

	Species	Girth	Type	Overall Height	Root Condition	No.
MP	'Morus 'Proflusion'	12-14	x2	400-500	Bare Root	1
ArS	'Acer rubrum 'Scanlon'	12-14	x2	400-500	Bare Root	4
PhS	'Prunus hillieri 'Spire'	12-14	x2	400-500	Bare Root	14
SJR	'Sorbus 'Joseph Rock'	12-14	x2	400-500	Bare Root	5

GENERAL PLANTING

	Species	No. Breaks	Type	Overall Height	Root Condition	No.
Oh	'Osmanthus heterophyllus	5-7	3L	45 - 60	Container	59
CS	'Ceanothus 'Skylark'	5-7	3L	45 - 60	Container	53
HMB	'Hebe 'Midsummer Beauty'	5-7	3L	45 - 60	Container	79

HEDGE PLANTING

	Species	No. Breaks	Type	Overall Height	Root Condition	No.
BsH	'Buxus sempervirens 'Handsworthensis'	Multi	3L	15 - 30	Container	379

Do not scale directly from this drawing. All discrepancies are to be brought to the attention of the below office.

The copyright to this drawing is owned by Studio 11 Architecture.

Specification Notes:

- General Notes**
 - All planting and seeding to be carried out to BS 3936.
- Tree Planting**
 - Excavate tree pits to the following sizes:
 - Semi mature trees - 2100 x 2100 x 900mm depth
 - Extra heavy standard trees - 1500 x 1500 x 900mm depth
 - Heavy standard trees - 1500 x 1500 x 900mm depth
 - Standard trees - 900 x 900 x 900mm depth
 - Retain topsoil for re-use and remove subsoil from site to designated subsoil heaps.
 - Backfill trees with 80 litres of tree planting compost incorporated into topsoil.
 - Tree support - Semi-mature, Extra heavy standard and Heavy standard trees to be supported by means of underground guying. Rootballed standard trees to be double staked and bareroot standard trees to be single staked. All trees to be secured to tree stakes with appropriate tree ties and spacers.
 - Mulch trees to 75mm depth with 'Bark Nuggets' over area of tree pit.
 - Check stakes, ties and spacers regularly to prevent damage to tree trunks and remove when trees are judged to be well established and self supporting.
- Hedge Planting**
 - Cultivate 500mm wide strip 300mm deep and plant in a single row unless otherwise stated at the spacings specified in the plant schedule.
- Groundcover and Shrub Planting**
 - Cultivate all shrub planting areas to a depth of 300mm and plant shrubs in positions shown.
 - Mulch shrub beds with 75mm 'Bark Nuggets'.
 - Maintain all planting areas in a weed free condition by appropriate herbicide treatment as necessary until ground is covered by new planting. Hand weed tall weeds as necessary and maintain a tidy appearance.
- Grass Seeded Areas**
 - Cultivate to a depth of 150mm and prepare ground in accordance with specification. Sow seed mix Johnson's 'J4' grass seed mix at a rate of 25g/sq.m.

B	05.12.2019	LAR	Parking for Plots 6 & 7 amended to Planning Officer comments.
A	27.10.2019	LAR	Garden walls added.
REVISION	DATE	DRAWN	DESCRIPTION



THE BOATHOUSE, HARBOUR SQUARE,
NENE PARADE, WISBECH,
CAMBRIDGESHIRE, PE13 3BH

T: 01945 467339
E: design@studio11architecture.co.uk
W: www.studio11architecture.co.uk

CLIENT	Seagate Homes Ltd		
PROJECT	Proposed residential development land off Spalding Common, Spalding		
DRAWING	Landscaping Drawing 1 of 4 - Phase 1		
DRAWN JMG	PROJECT DESIGNER KB	PROJECT DIRECTOR KB	
DATE 30.09.2019	SCALE 1:500	PAPER SIZE A1	
DRAWING NUMBER	486.PH1.LD.01		
Working in partnership with Ralph Charman Associates & Eleven Consultants			