


ADDRESS
66 WOODROW PLACE
SPALDING, LINCOLNSHIRE
PE11 1BF

NOTES
PROPOSED CONSERVATORY FOR MS MOSS.
WINDOWS & DOORS:
WHITE UPVC FRAMES WITH CLEAR DOUBLE GLAZING.
ROOF:
WHITE UPVC CLAD ALUMINIUM RAFTERS WITH CLEAR POLY GLAZING.
WALLS:
MULTI CLAY MOCK HAND MADE BRICKS TO MATCH HOUSE (ANAP).
WHITE UPVC CLEAR DOUBLE GLAZED WINDOWS & DOORS.
RAIN WATER:
EXISTING GULLEY INTO THE MIXED OR SURFACE
WATER SEWER SYSTEM.


MAPS OS 2013 © OPTIONS ACC. REF. B132

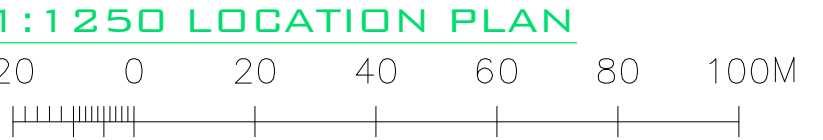

EXISTING
ELEVATIONS



PROPOSED
ELEVATIONS

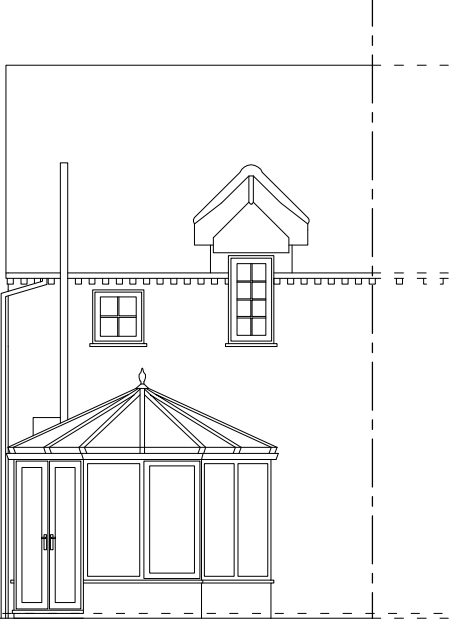


FFL


FFL

1:100 EXISTING AND
PROPOSED ELEVATIONS.


1:100 EXISTING FLOORPLAN.

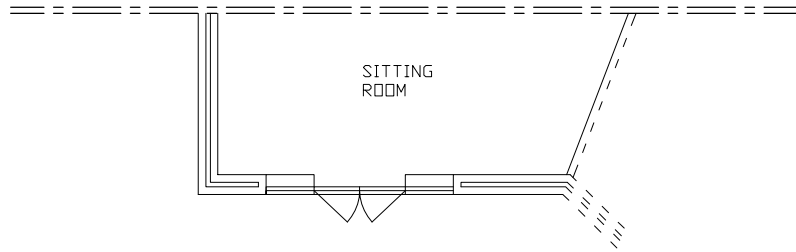


1:100 PROPOSED FLOORPLAN.

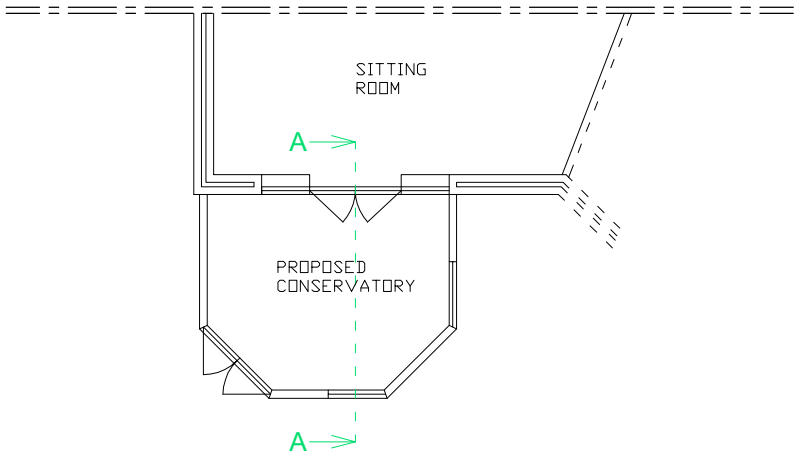


1:100 SECTION
A-A (FFLs &
SITE LEVELS)

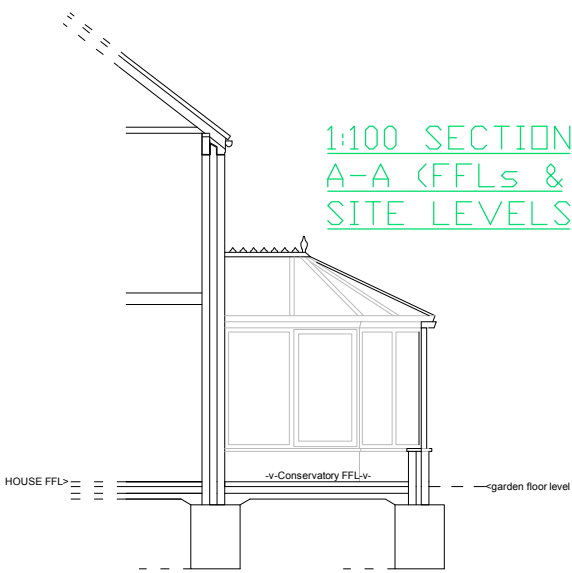

1:100 ROOFPLAN
& HARDSTANDING.

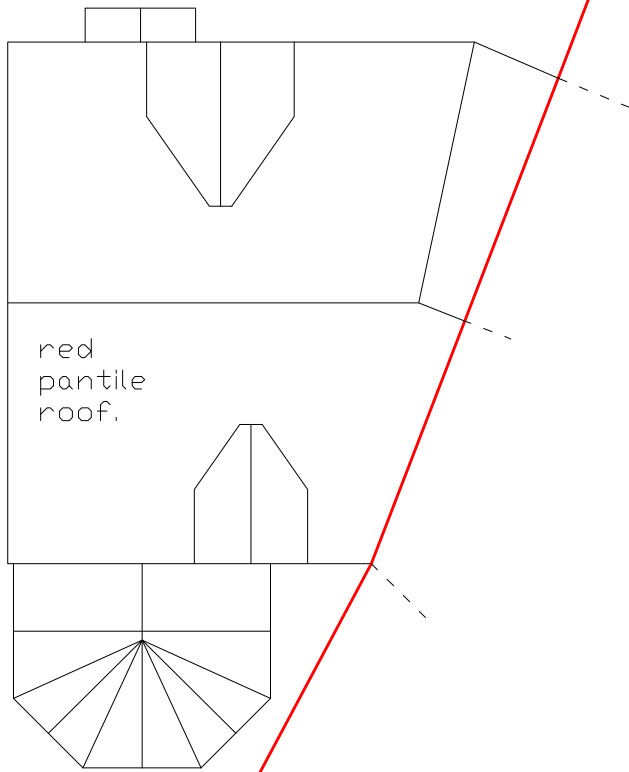

1:200 SITE AND BLOCK PLAN
(DIMENSIONS IN METRES)

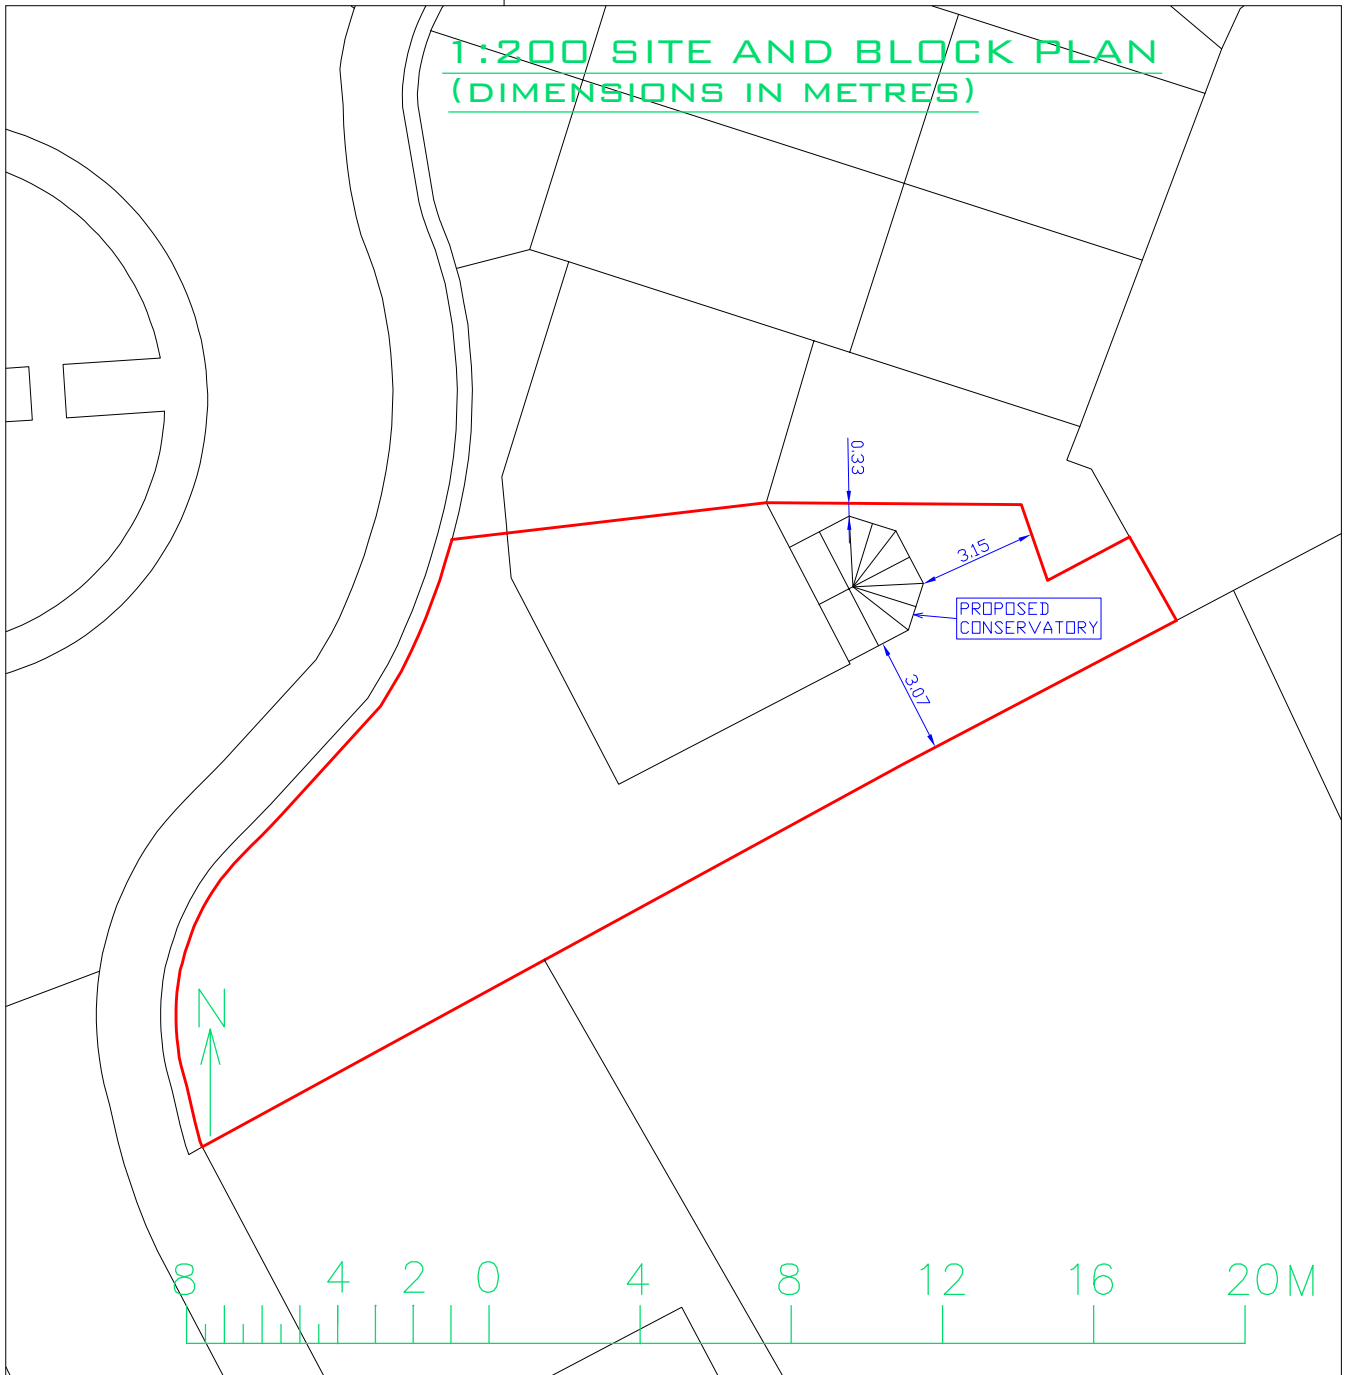

ABC SURVEYING
THE LODGE
11 CARSON ROAD
GAINSBOROUGH
LINCOLNSHIRE
DN21 2RE
TEL. 07950 255747
FAX. 01427 679374
WWW.ABCSURVEYING.CO.UK
DRAWING NUMBER / REV.
MD1-14-A1
DRAWING / MAPPING SCALES
1:100, 1:200, 1:1250
DRAWN BY A BLEASDALE
ALL RIGHTS RESERVED. ©
DATE 20-11-14