


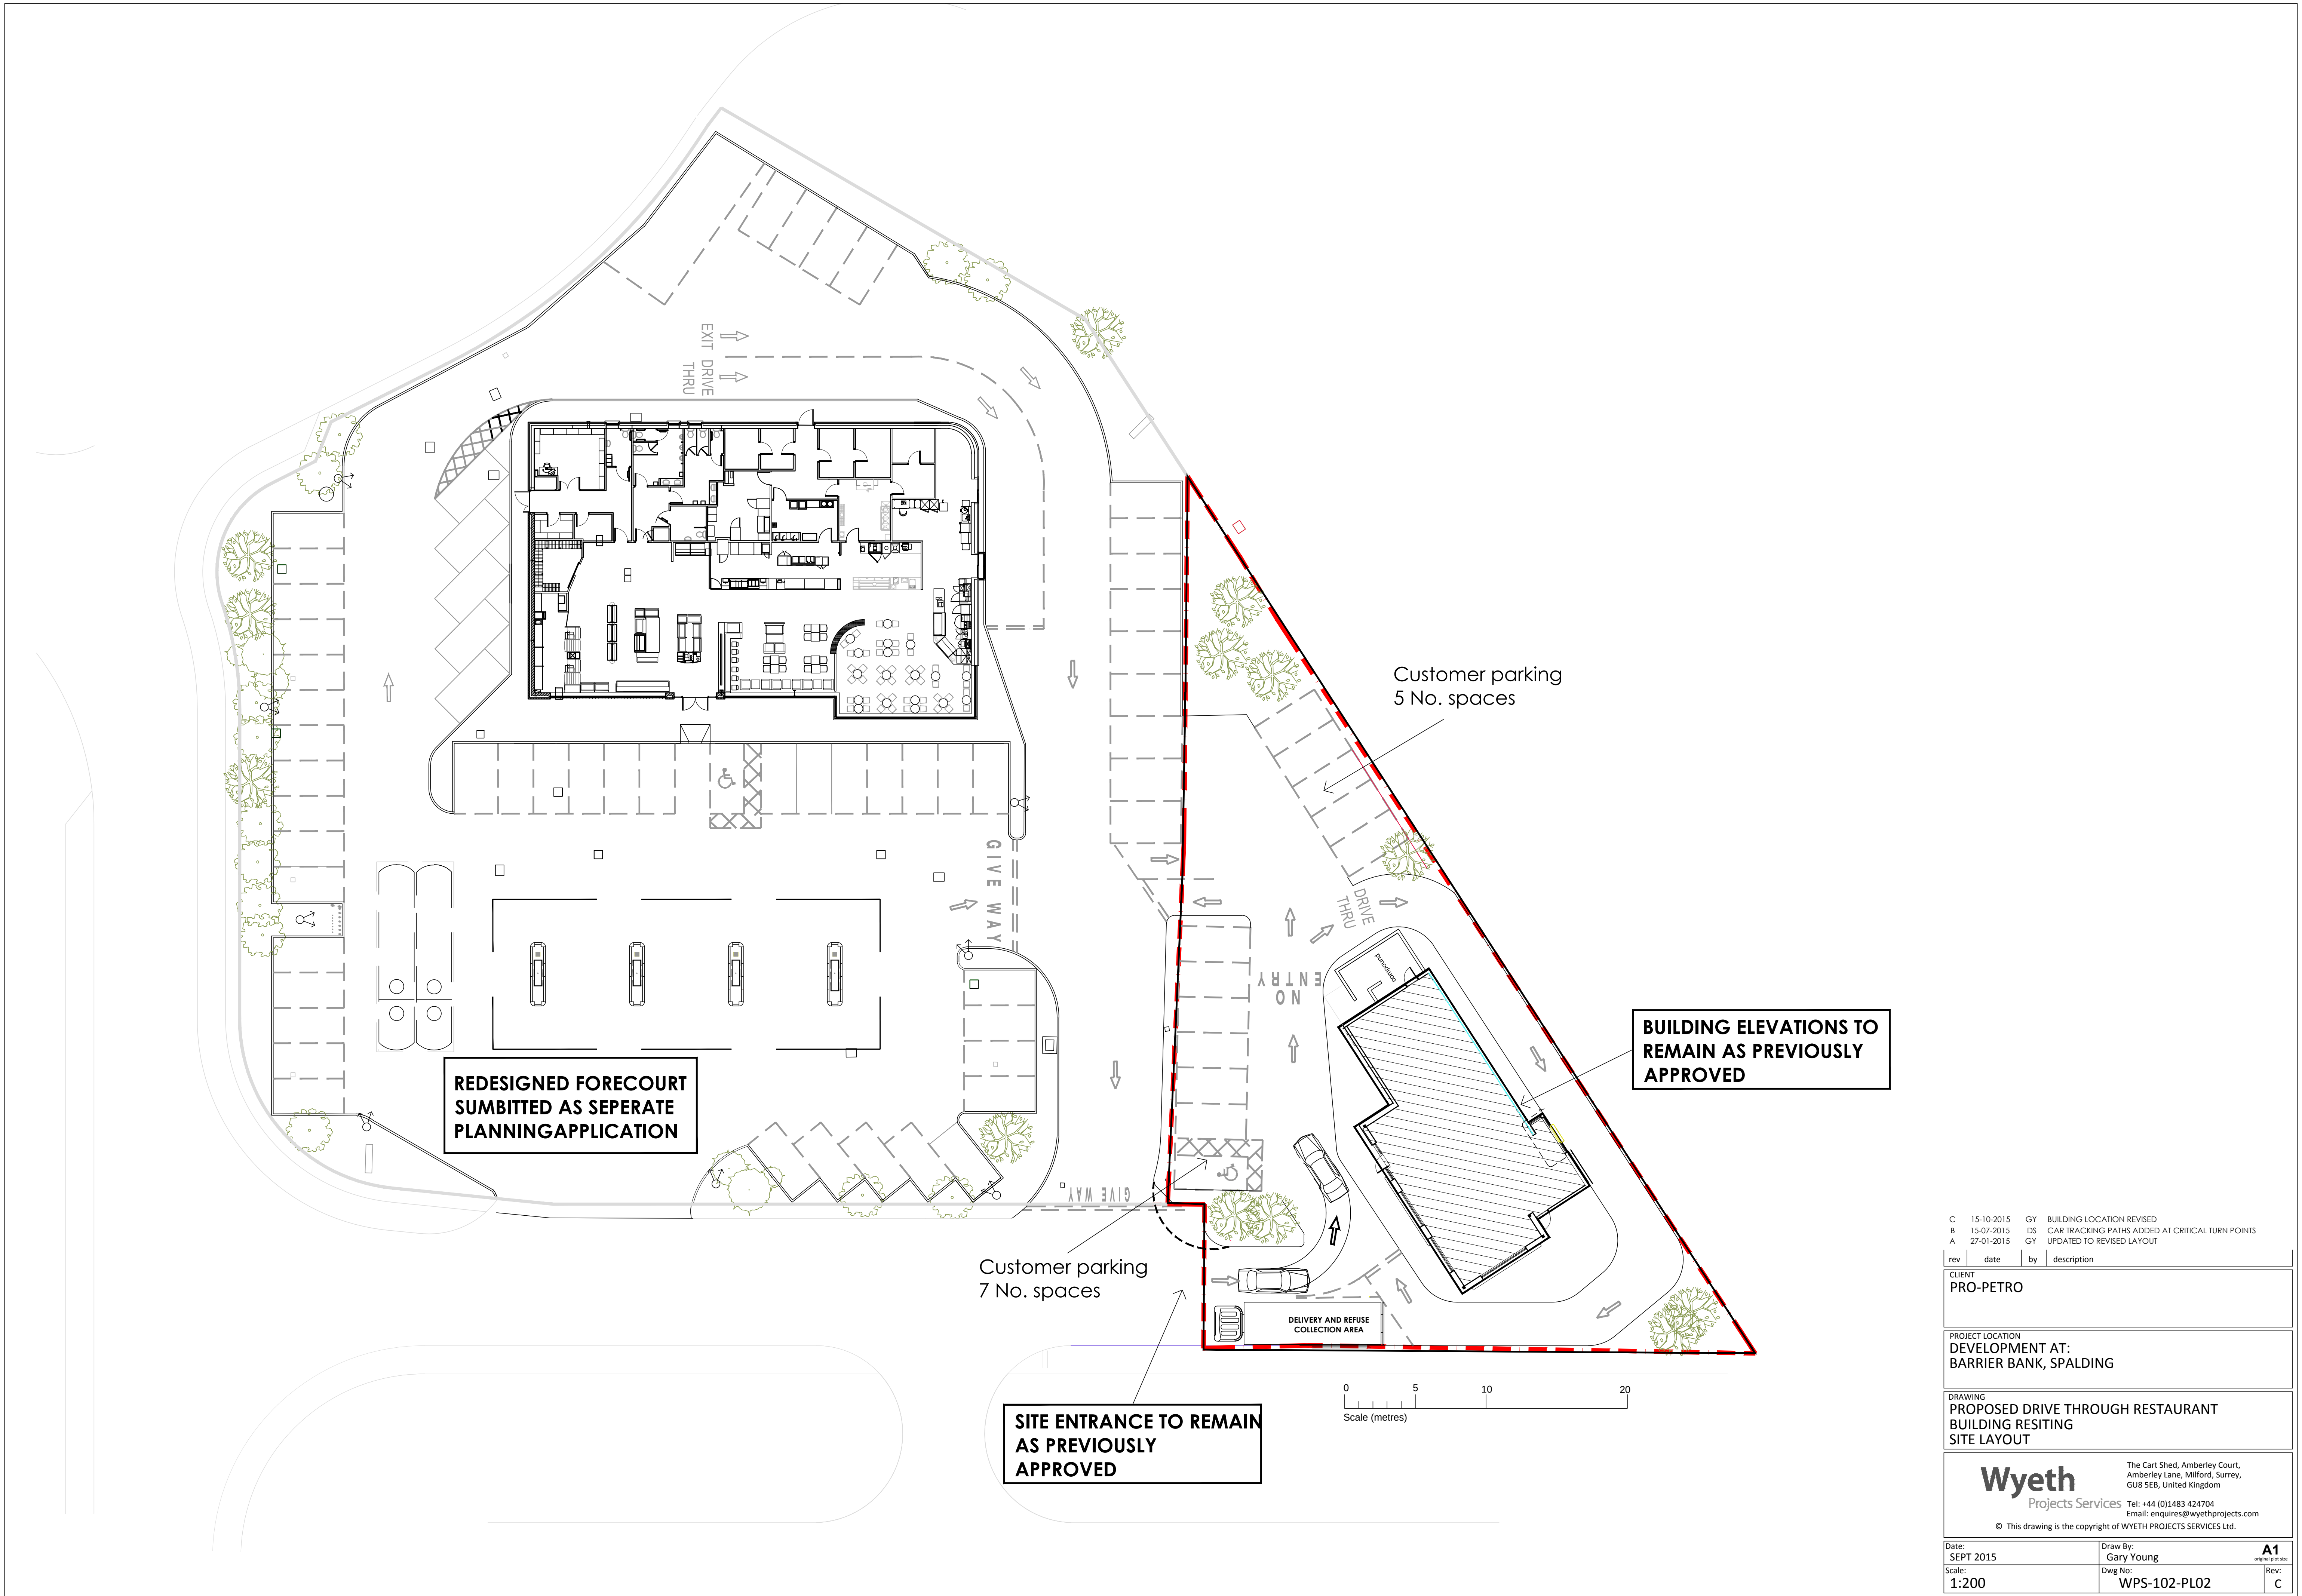

C	15-10-2015	GY	BUILDING LOCATION REVISED
B	15-07-2015	DS	CAR TRACKING PATHS ADDED AT CRITICAL TURN POINTS
A	27-01-2015	GY	UPDATED TO REVISED LAYOUT

rev	date	by	description
-----	------	----	-------------

CLIENT
PRO-PETRO

PROJECT LOCATION
DEVELOPMENT AT:
BARRIER BANK, SPALDING

DRAWING
PROPOSED DRIVE THROUGH RESTAURANT
BUILDING RESITING
SITE LAYOUT

Wyeth
Projects Services
The Cart Shed, Amberley Court,
Amberley Lane, Millford, Surrey,
GU8 5EB, United Kingdom
Tel: +44 (0)1483 424704
Email: enquires@wyethprojects.com
© This drawing is the copyright of WYETH PROJECTS SERVICES LTD.

Date: SEPT 2015	Draw By: Gary Young	A1 original plot size
Scale: 1:200	Dwg No: WPS-102-PL02	Rev: C