



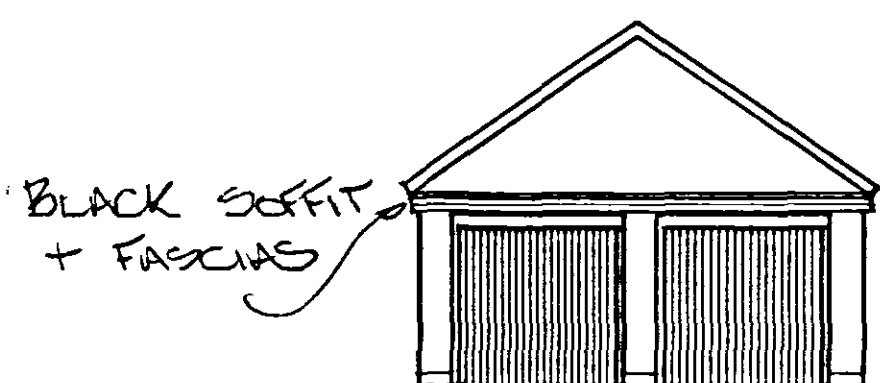


Front Elevation

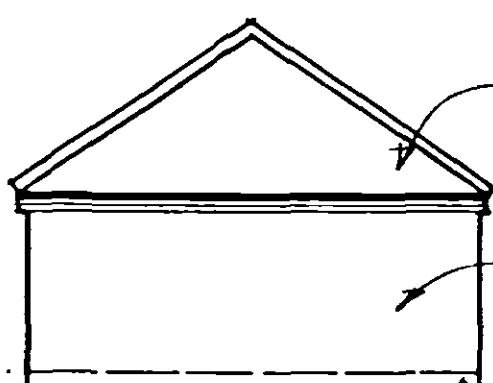


Side Elevation


Roof Tiles to match house
White render finish.
Red brickwork

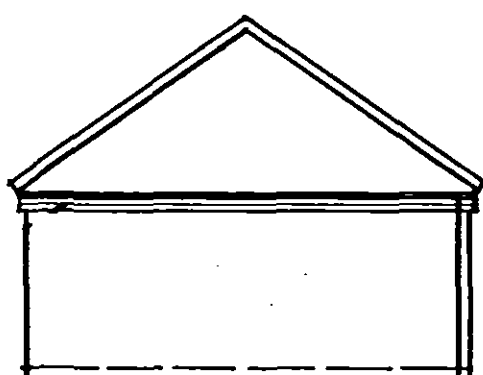

Rear Elevation

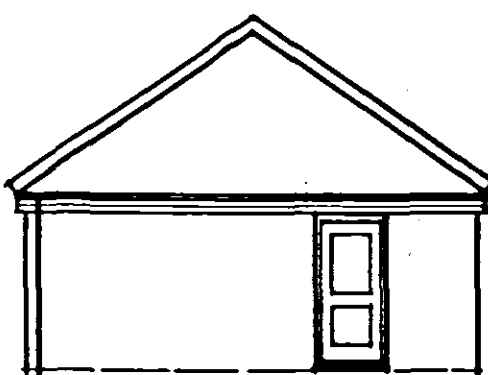

Side Elevation

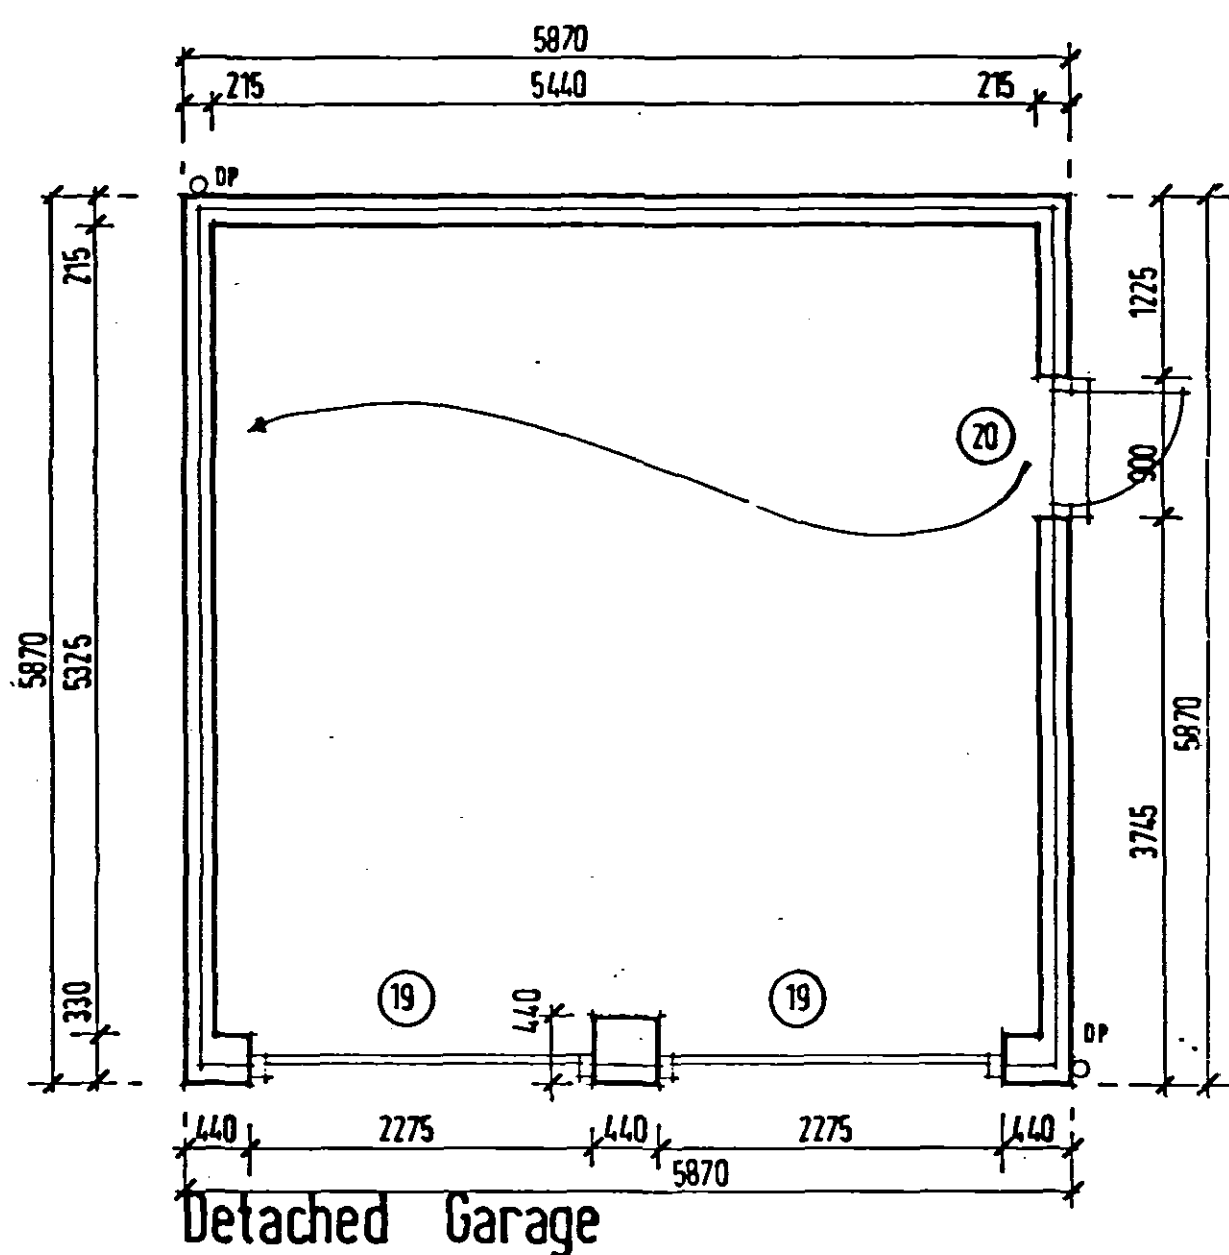


DESIGN SHEET

STANDARD DETACHED DOUBLE GARAGE

Nov 2002

Scale 1:100 & 1:50

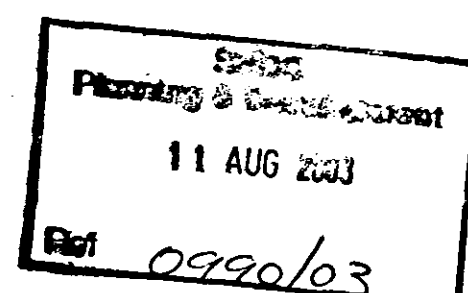

DETERMINED
PLAN