


SHDC
Planning & Development
15 DEC 2011
Ref: 0990-11

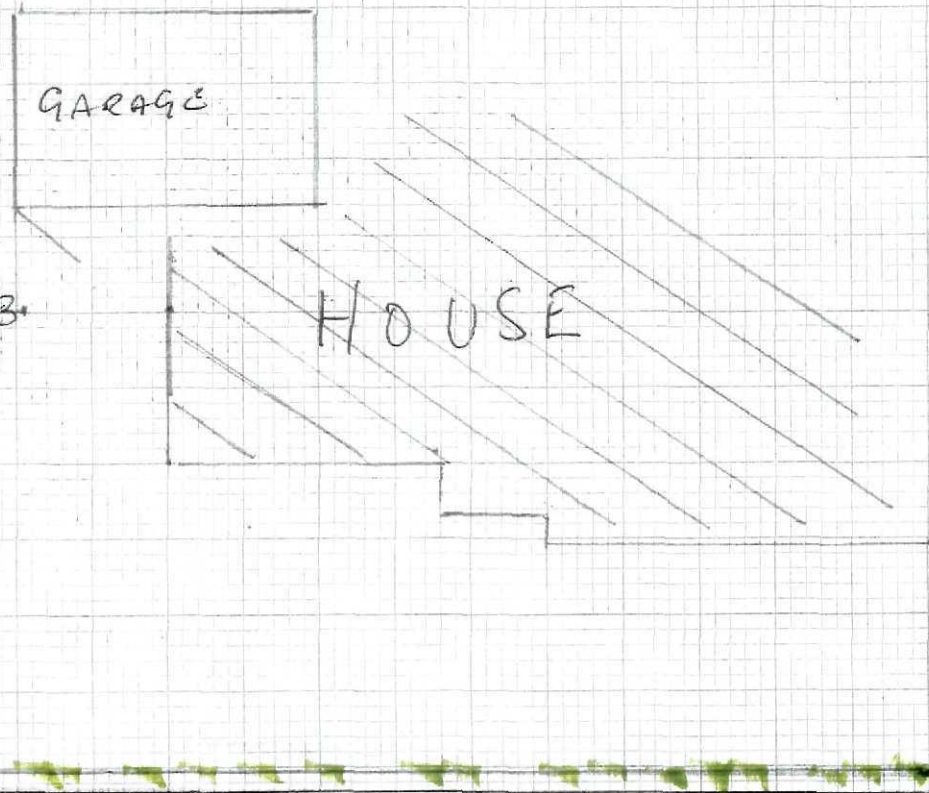

6" -
EXISTING HEDGE.

NEW COMPLETED FEATHER-EDGED FENCING

TO BE COMPLETED.

— Existing Boundary Fence

NOT TO SCALE