


TITLE:

8 Bay 8 Charger. 1st row




Osprey Ltd  
146-146B, 3 More London Riverside  
Southwark, SE1 2RE

|                       |              |                 |                   |
|-----------------------|--------------|-----------------|-------------------|
| 1:100<br>SCALE AT A3. | TL<br>DRAWN. | V2<br>REVISION. | 28/03/22<br>DATE. |
|-----------------------|--------------|-----------------|-------------------|

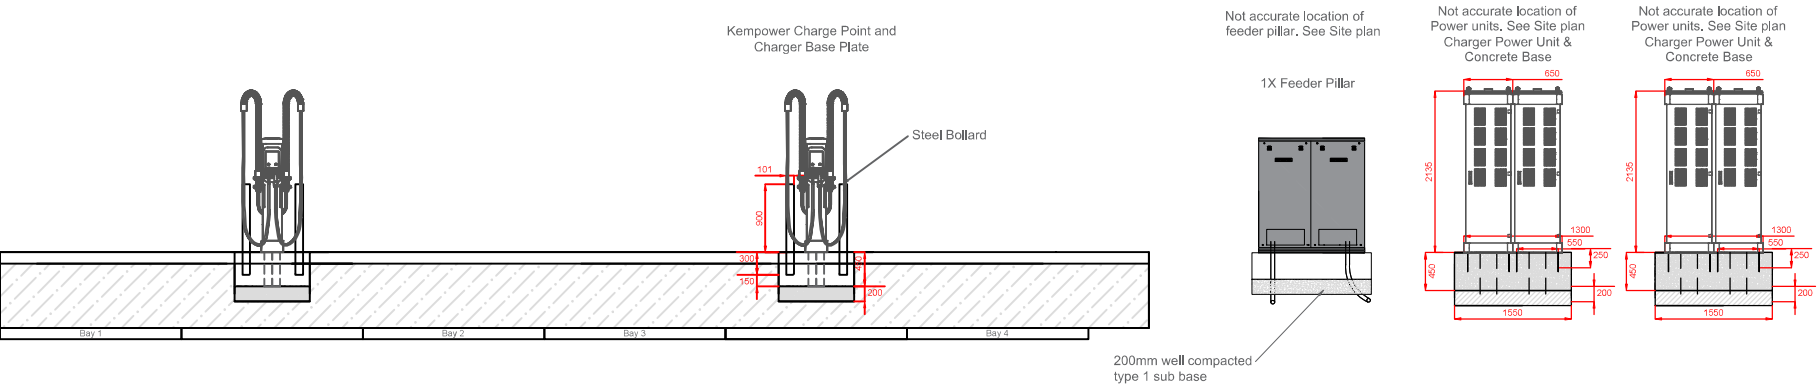

Front View (1:100)

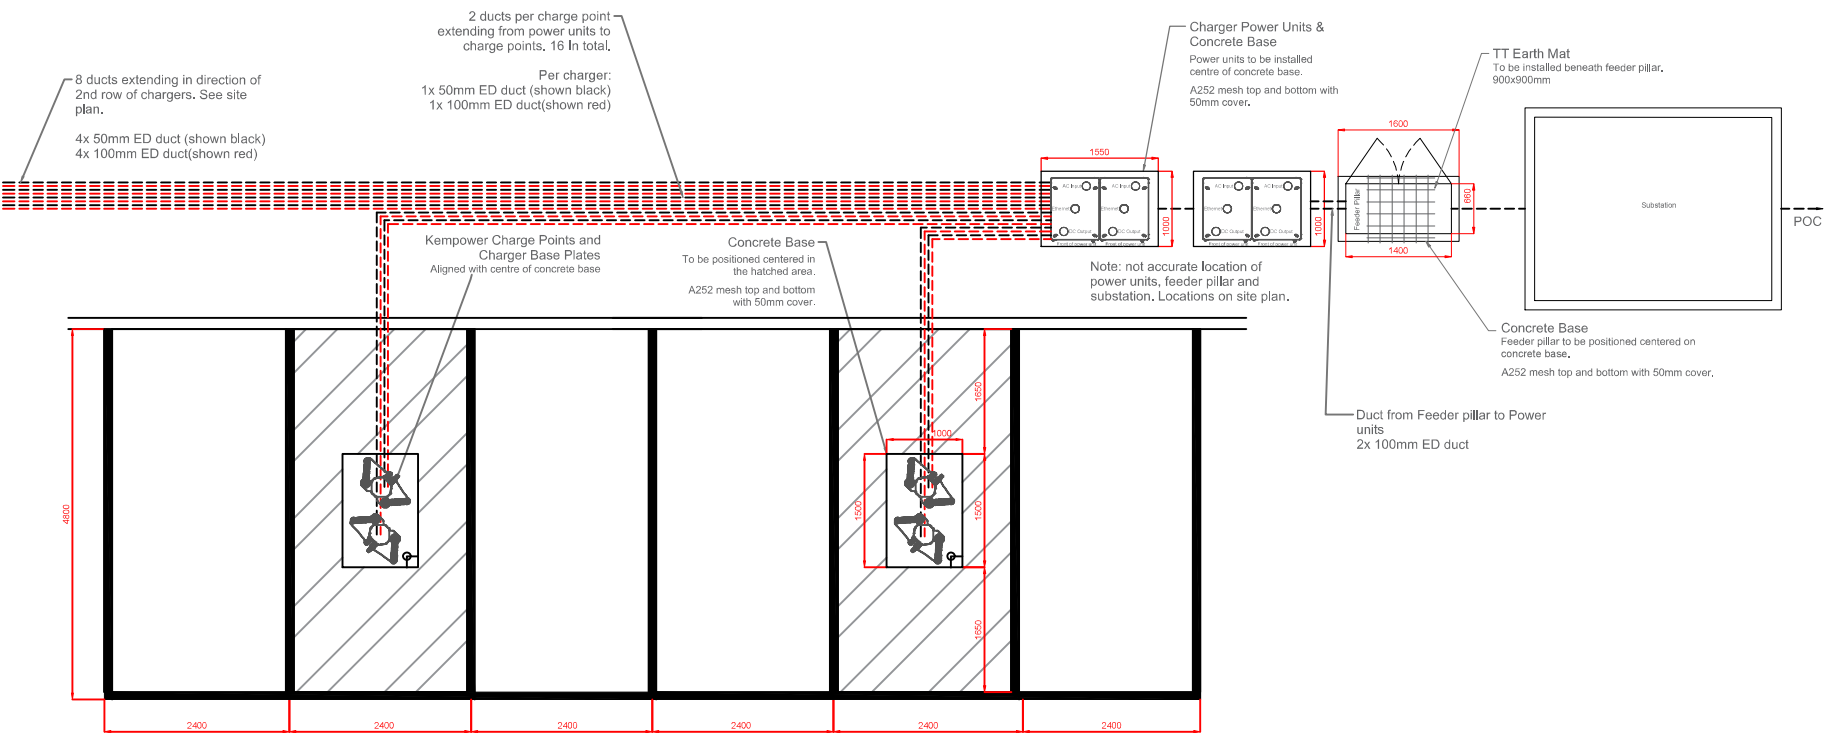

Top View (1:00)

