


TITLE:

8 Bay 8 Charger. 2nd Row




Osprey Ltd
146-146B, 3 More London Riverside
Southwark, SE1 2RE

1:100	TL	V2	28/03/22
SCALE AT A3.	DRAWN.	REVISION.	DATE.

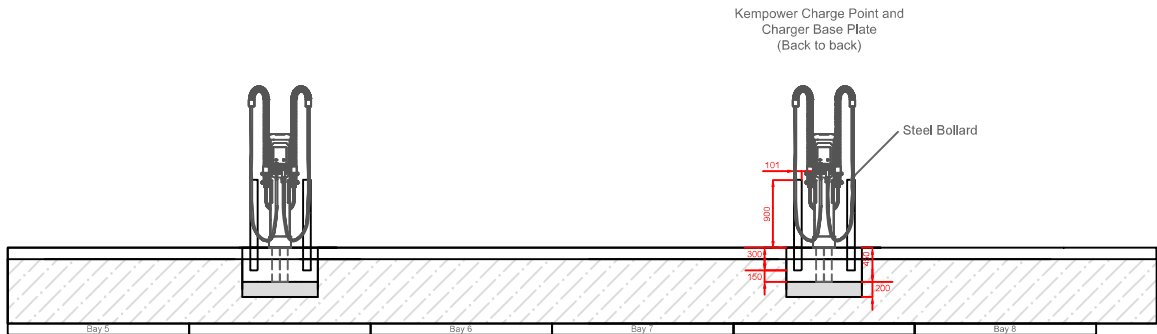

Front View (1:100)

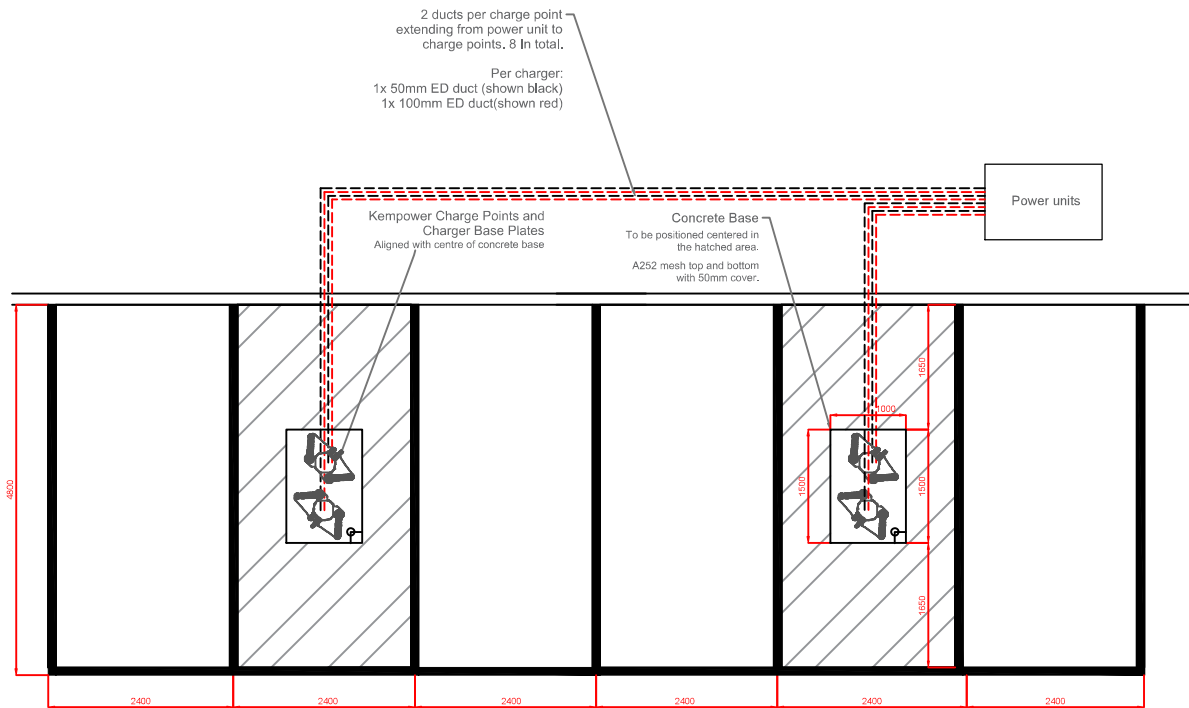

Top View (1:100)

