



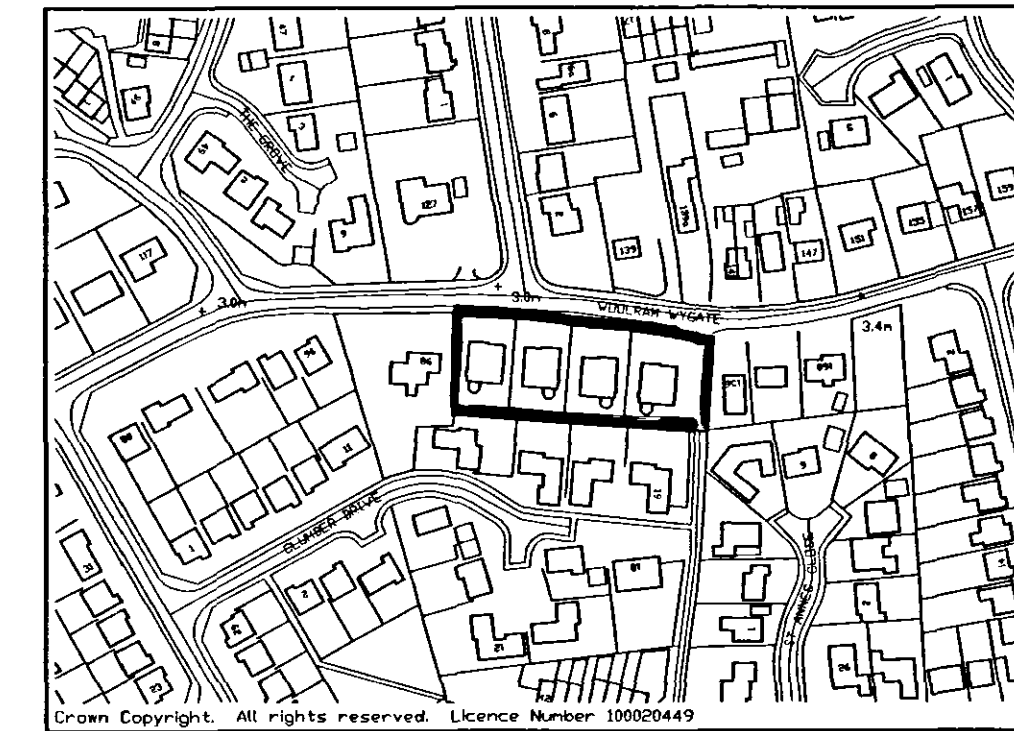

LOCATION PLAN

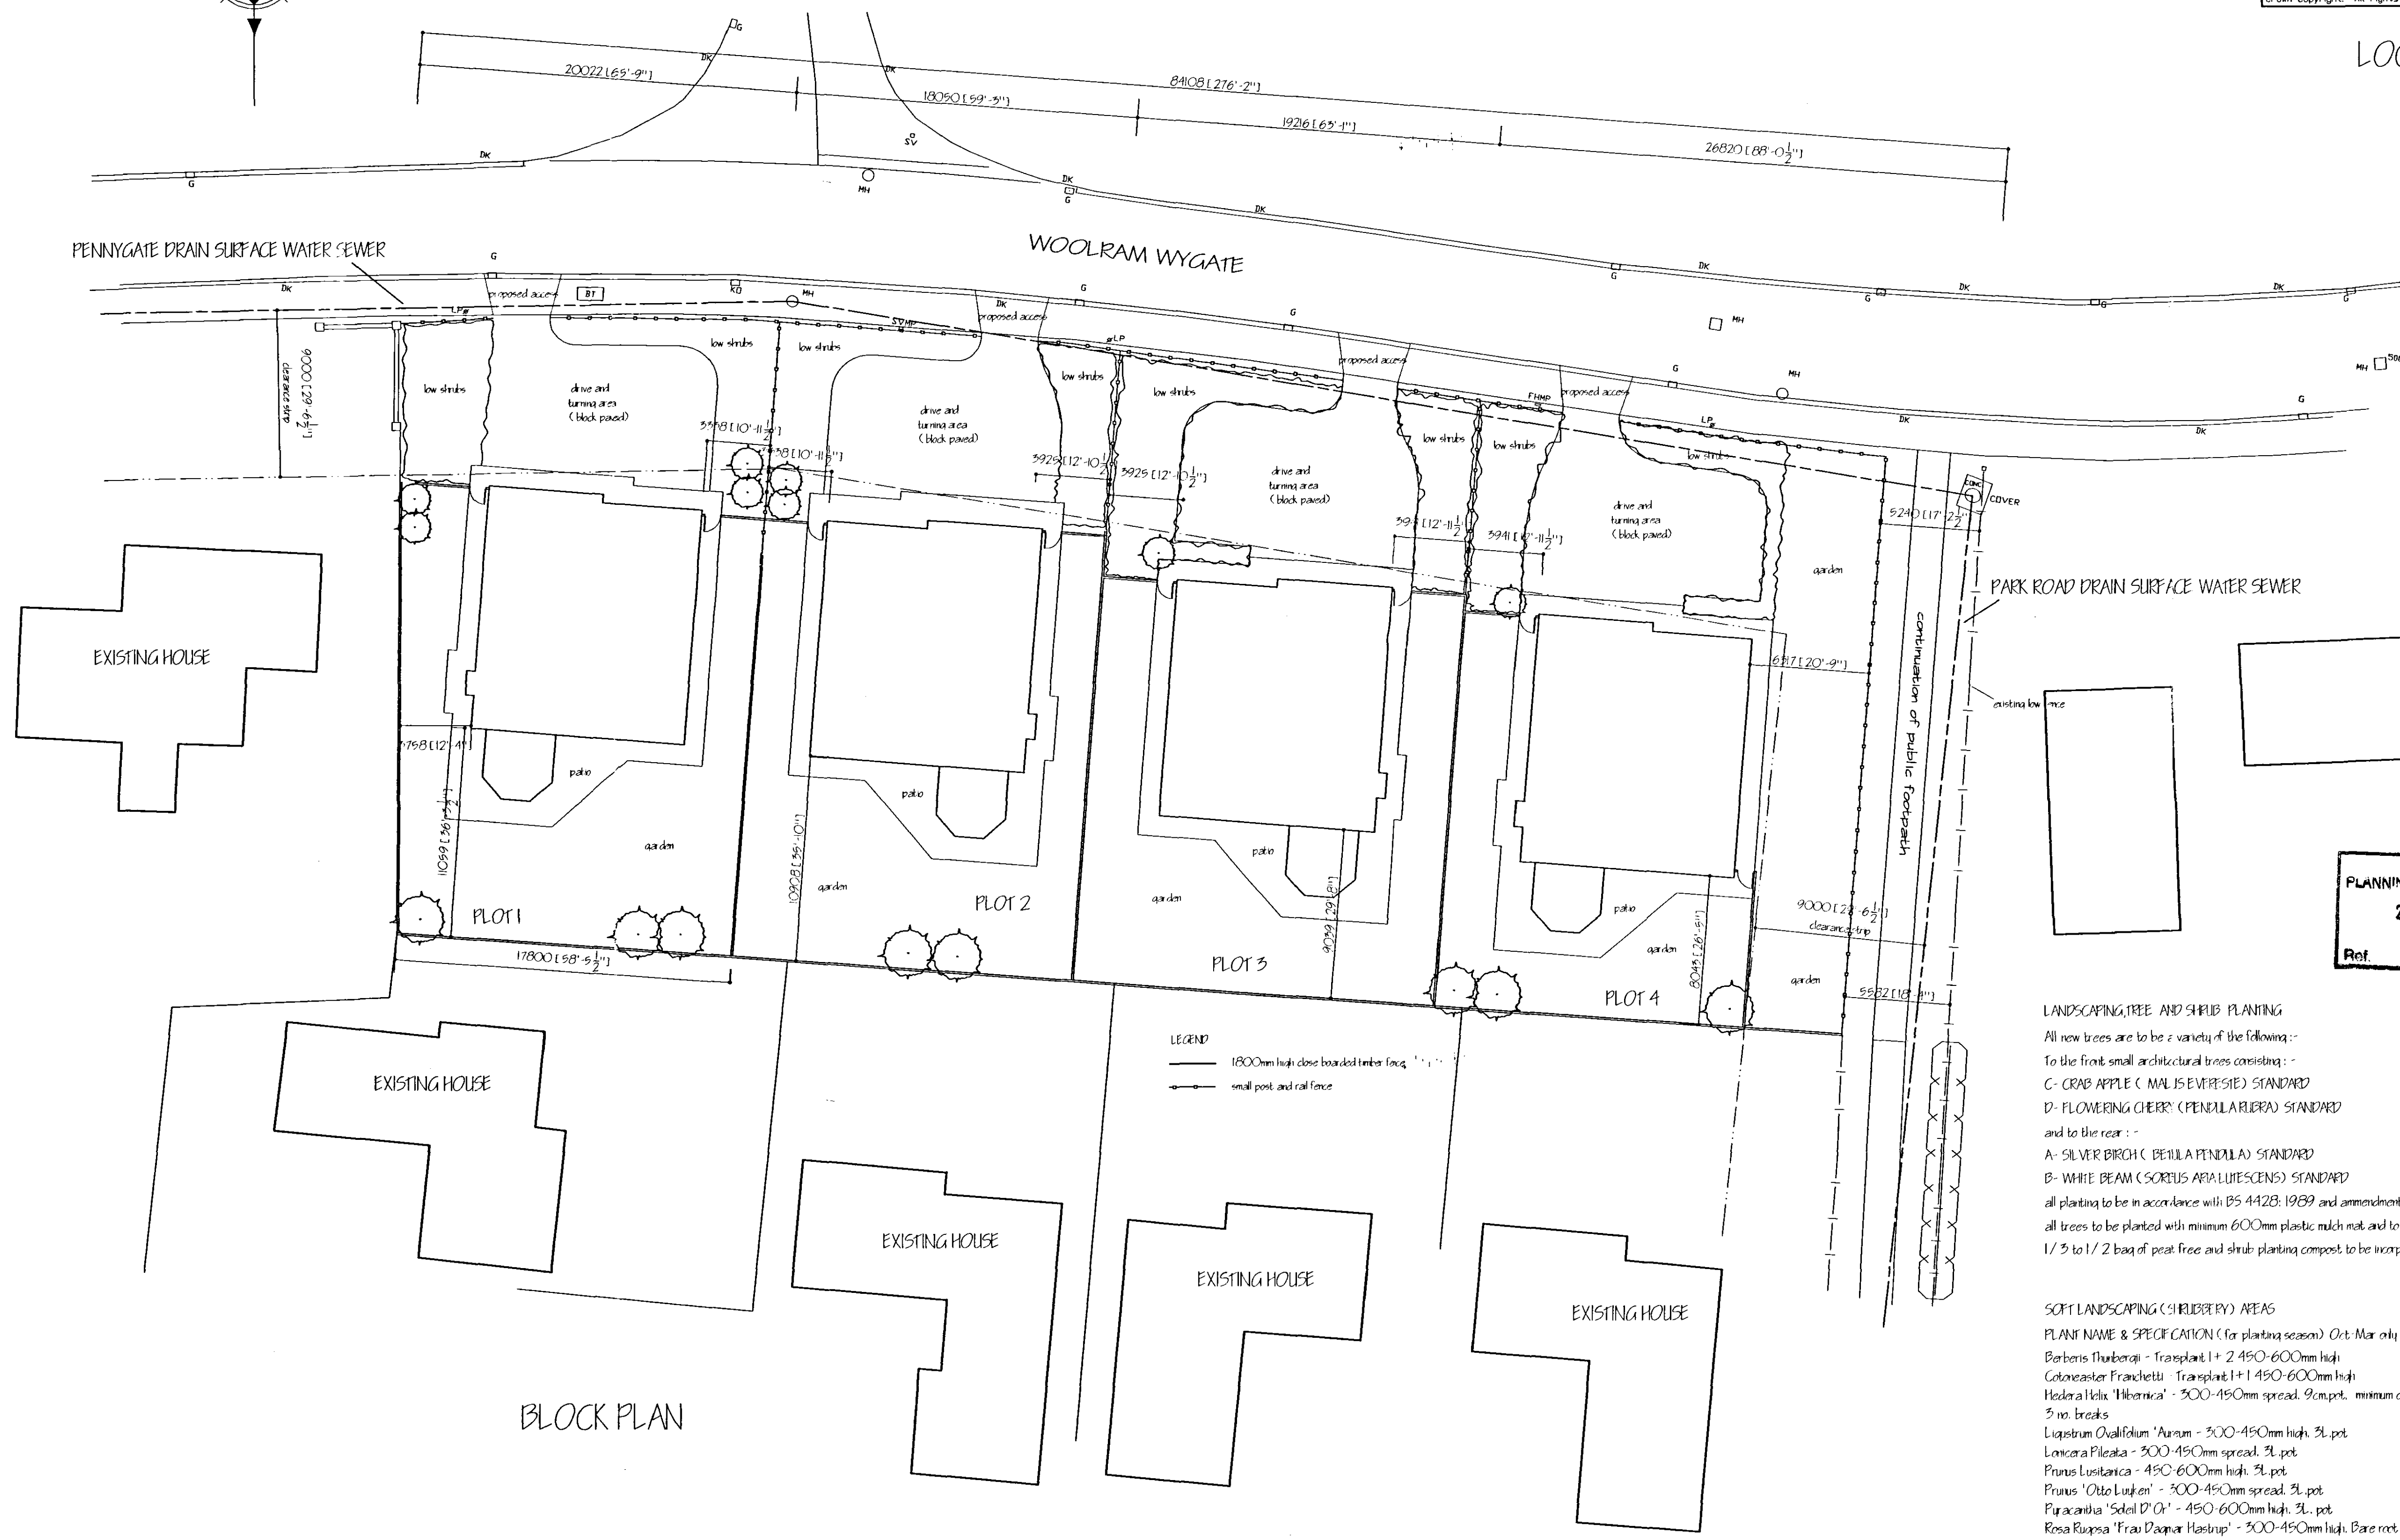

BLOCK PLAN

LANDSCAPING, TREE AND SHRUB PLANTING

All new trees are to be a variety of the following :-

To the front small architectural trees consisting :-

C- CRAB APPLE (MALUS EVERESTIE) STANDARD

D- FLOWERING CHERRY (PENNELLARUBRA) STANDARD

and to the rear :-

A- SILVER BIRCH (BETULA PENDULA) STANDARD

B- WHITE BEAM (SORBUS ARIALUTESCENS) STANDARD

All planting to be in accordance with BS 4428: 1989 and amendment no. 1 (1991)

All trees to be planted with minimum 600mm plastic mulch mat and to be staked, tied and tugged

1/3 to 1/2 bag of peat free and shrub planting compost to be incorporated into backfill for each tree hole

SOFT LANDSCAPING (SHRUBBERY) AREAS

PLANT NAME & SPECIFICATION (for planting season) Oct-Mar only

Barberry Thunbergii - Transplant 1+ 2 450-600mm high

Cotoneaster Franchetii - Transplant 1+ 1 450-600mm high

Hedera Helix 'Hibernica' - 300-450mm spread, 9cm pot, minimum of 3 no. breaks

Ligustrum Ovalifolium 'Aurum' - 300-450mm high, 3L pot

Lonicera Pileolata - 300-450mm spread, 3L pot

Prunus Lusitanica - 450-600mm high, 3L pot

Prunus 'Otto Luiken' - 300-450mm spread, 3L pot

Paracanthia 'Soleil D'Or' - 450-600mm high, 3L pot

Rosa Ruposa 'Frau Dagmar Harburg' - 300-450mm high, Bare root

Ribes Co. Hortense - 600-900mm high, 3L pot

Ribes Tridactylum - 150-600mm high, 3L pot

N.B. AFTER PLANTING 65MM DEEP LAYER OF MEDIUM GRADE BARK MULCH TO BE APPLIED.

SHDC
PLANNING & DEVELOPMENT
25 JUL 2007
Ref. 1004/07

ref.	revision	date
G. R. MERCHANT I.ENG AMICE FIWO ARCHITECTURAL, STRUCTURAL AND LAND DRAINAGE CONSULTANTS Unit 4, Wrights Mews 12A Park Road, Holbeach, Spalding, Lincs. PE12 7EE Tel: 01408 490800 Fax: 01408 428744 E-Mail: G. R. Merchant @ Merchant. FD. Co. UK		
Project PROPOSED RESIDENTIAL DEVELOPMENT ADJ. 98 WOOLRAM WYGATE SPALDING Lincs.		
Client DCM PROPERTIES LTD		
Drawing BLOCK AND LOCATION PLANS		
Job Ref. 1553-07	Drawing No. 03	
Date JUNE 07	Drawn JFW	
Scales 1/200 1/2500		
DO NOT SCALE FROM THIS DRAWING This drawing is copyright and may not be altered, traced, photocopied or used for any other purpose other than that for which it is issued. The General Contractor is to check all dimensions on site and report any discrepancies to the Architect. All details shown on this drawing including foundations are based upon typical site conditions related to the area. No responsibility can be accepted for abnormal conditions which may be discovered during construction unless reported to the Architect so that design amendments may be considered. Site soil surveys are recommended in respect of foundations to consider specific site conditions before foundation work is undertaken. This drawing is limited to the amount of information contained and does not support a contract or a full specification of the works. It is solely for the purpose of obtaining Planning (Building Regulations) approval. This drawing must not be used as a contract document alone. The works will not be supervised or inspected on site by G.R. Merchant or any representative thereof. It is the client or their appointed agents responsibility to control expenditure, substitution of materials, adherence to specification, retention to contract etc. Materials to be new unless otherwise stated and all components and materials etc. to be used fixed and installed etc. in strict accordance with manufacturers instructions and relevant code of practice. Materials shall conform to appropriate British standard specification or EN standard or European code equivalent. The Employer / Client shall ensure that the selected contractor is competent with and holds all necessary necessary to achieve compliance with Health and Safety legislation for Building and other relevant legislation. The Employer / Client is advised that should the works need to comply with the Construction Design and Management Regulations an Independent Planning Supervisor will be required. The works shall comprise of all that is shown on the drawing and details.		