


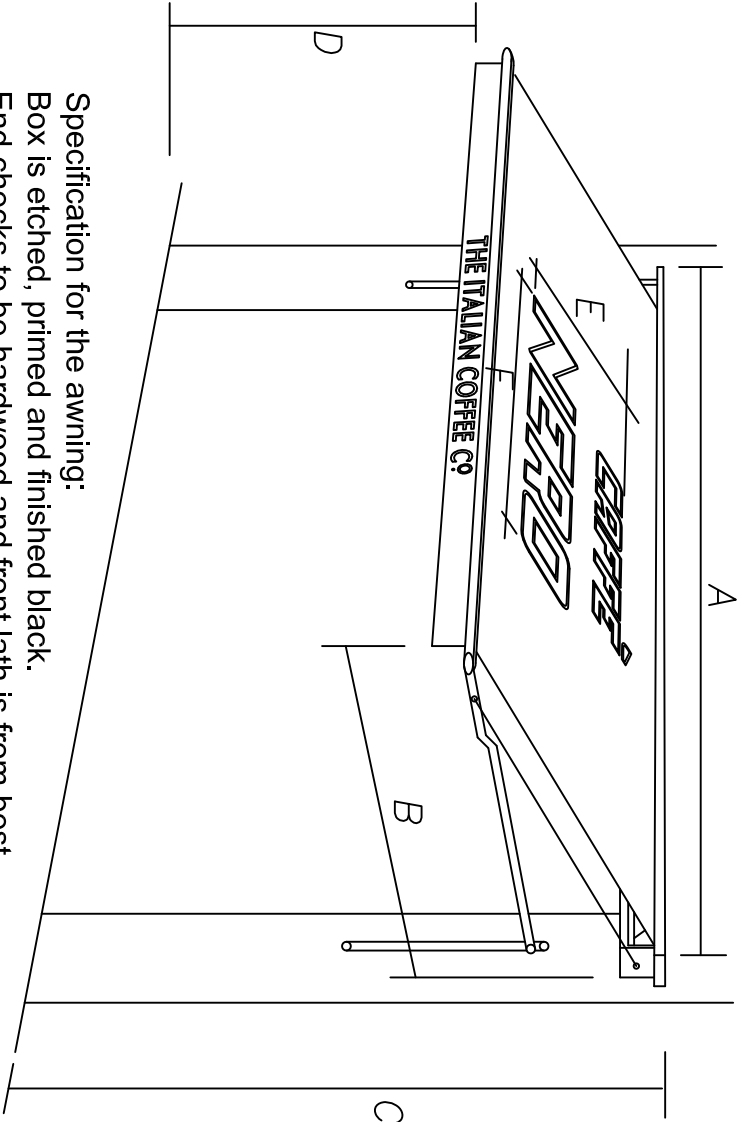

Specification for the awning:
Box is etched, primed and finished black.
End checks to be hardwood and front lath is from best quality selected softwood.
Cover is securely handsewn to a galvanised steel rod.
Complete with mild steel arms and slide bars.
Safety chains and pole for operating are provided.
Light blue canvas with copper, black and ivory coloured text; front valance to be black with ivory coloured text.


- A) Width of blind box is 5360mm
- B) Horizontal projection is 1500mm
- C) Top of box is 3349mm
- D) Headway is 2600mm
- E) Height of text is 1200mm
- F) Width of text is 2059mm

Parasol - 2 off
Scale 1:20
Canvas top is printed light blue BS4800 20 E 51 and the valance is printed black.

'CAFFE NERO' text is printed in black with copper coloured outlines. Printed onto the four light blue areas of the canvas.

'THE ITALIAN COFFEE C°'
text is printed in RAL 1015 light ivory onto the black valance.

No illumination.

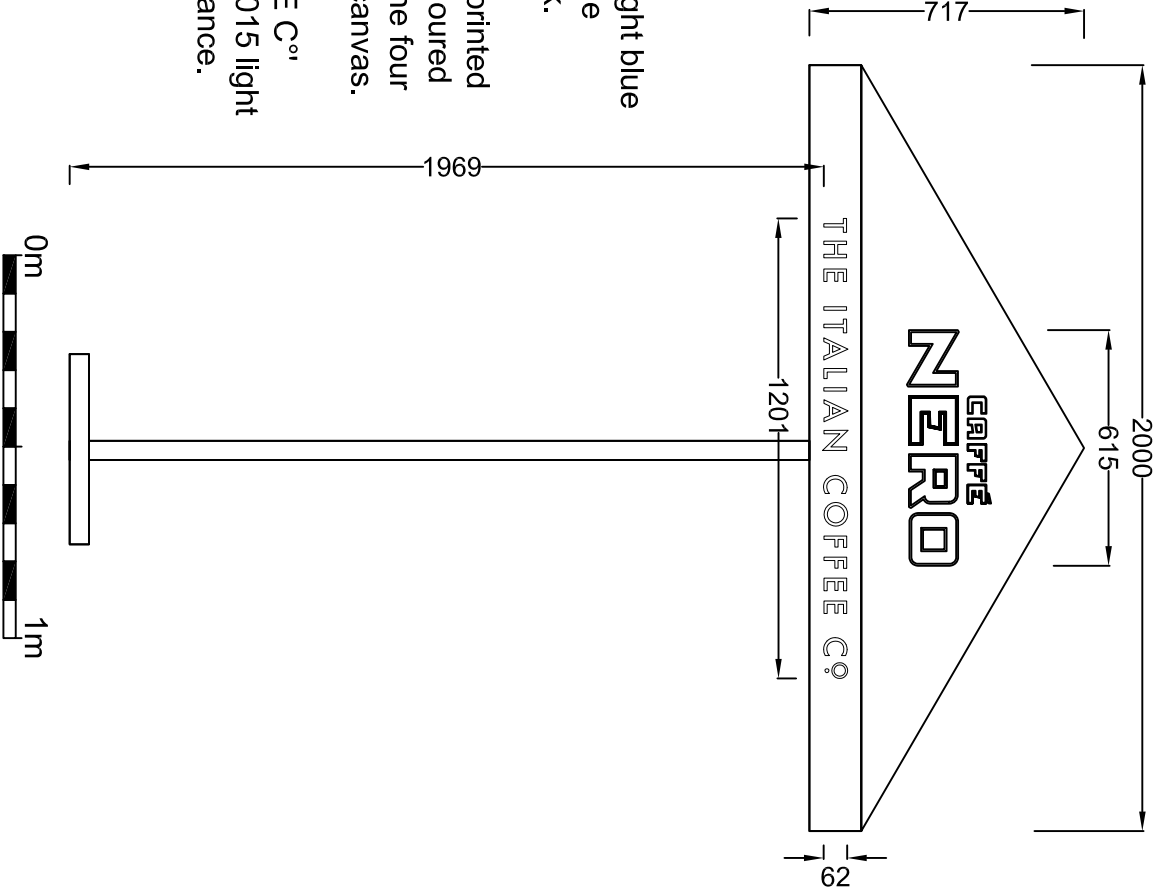

Whidbreak - 5 off
Scale 1:20
Canvas windbreak with sewn sleeves is printed light blue BS4800 20 E 51.
'CAFFE NERO' text is printed in black with copper coloured outlines.
Chrome pole with hooks either end fit through the sleeves and connect to vertical chrome posts with weighted bases.
No illumination.

