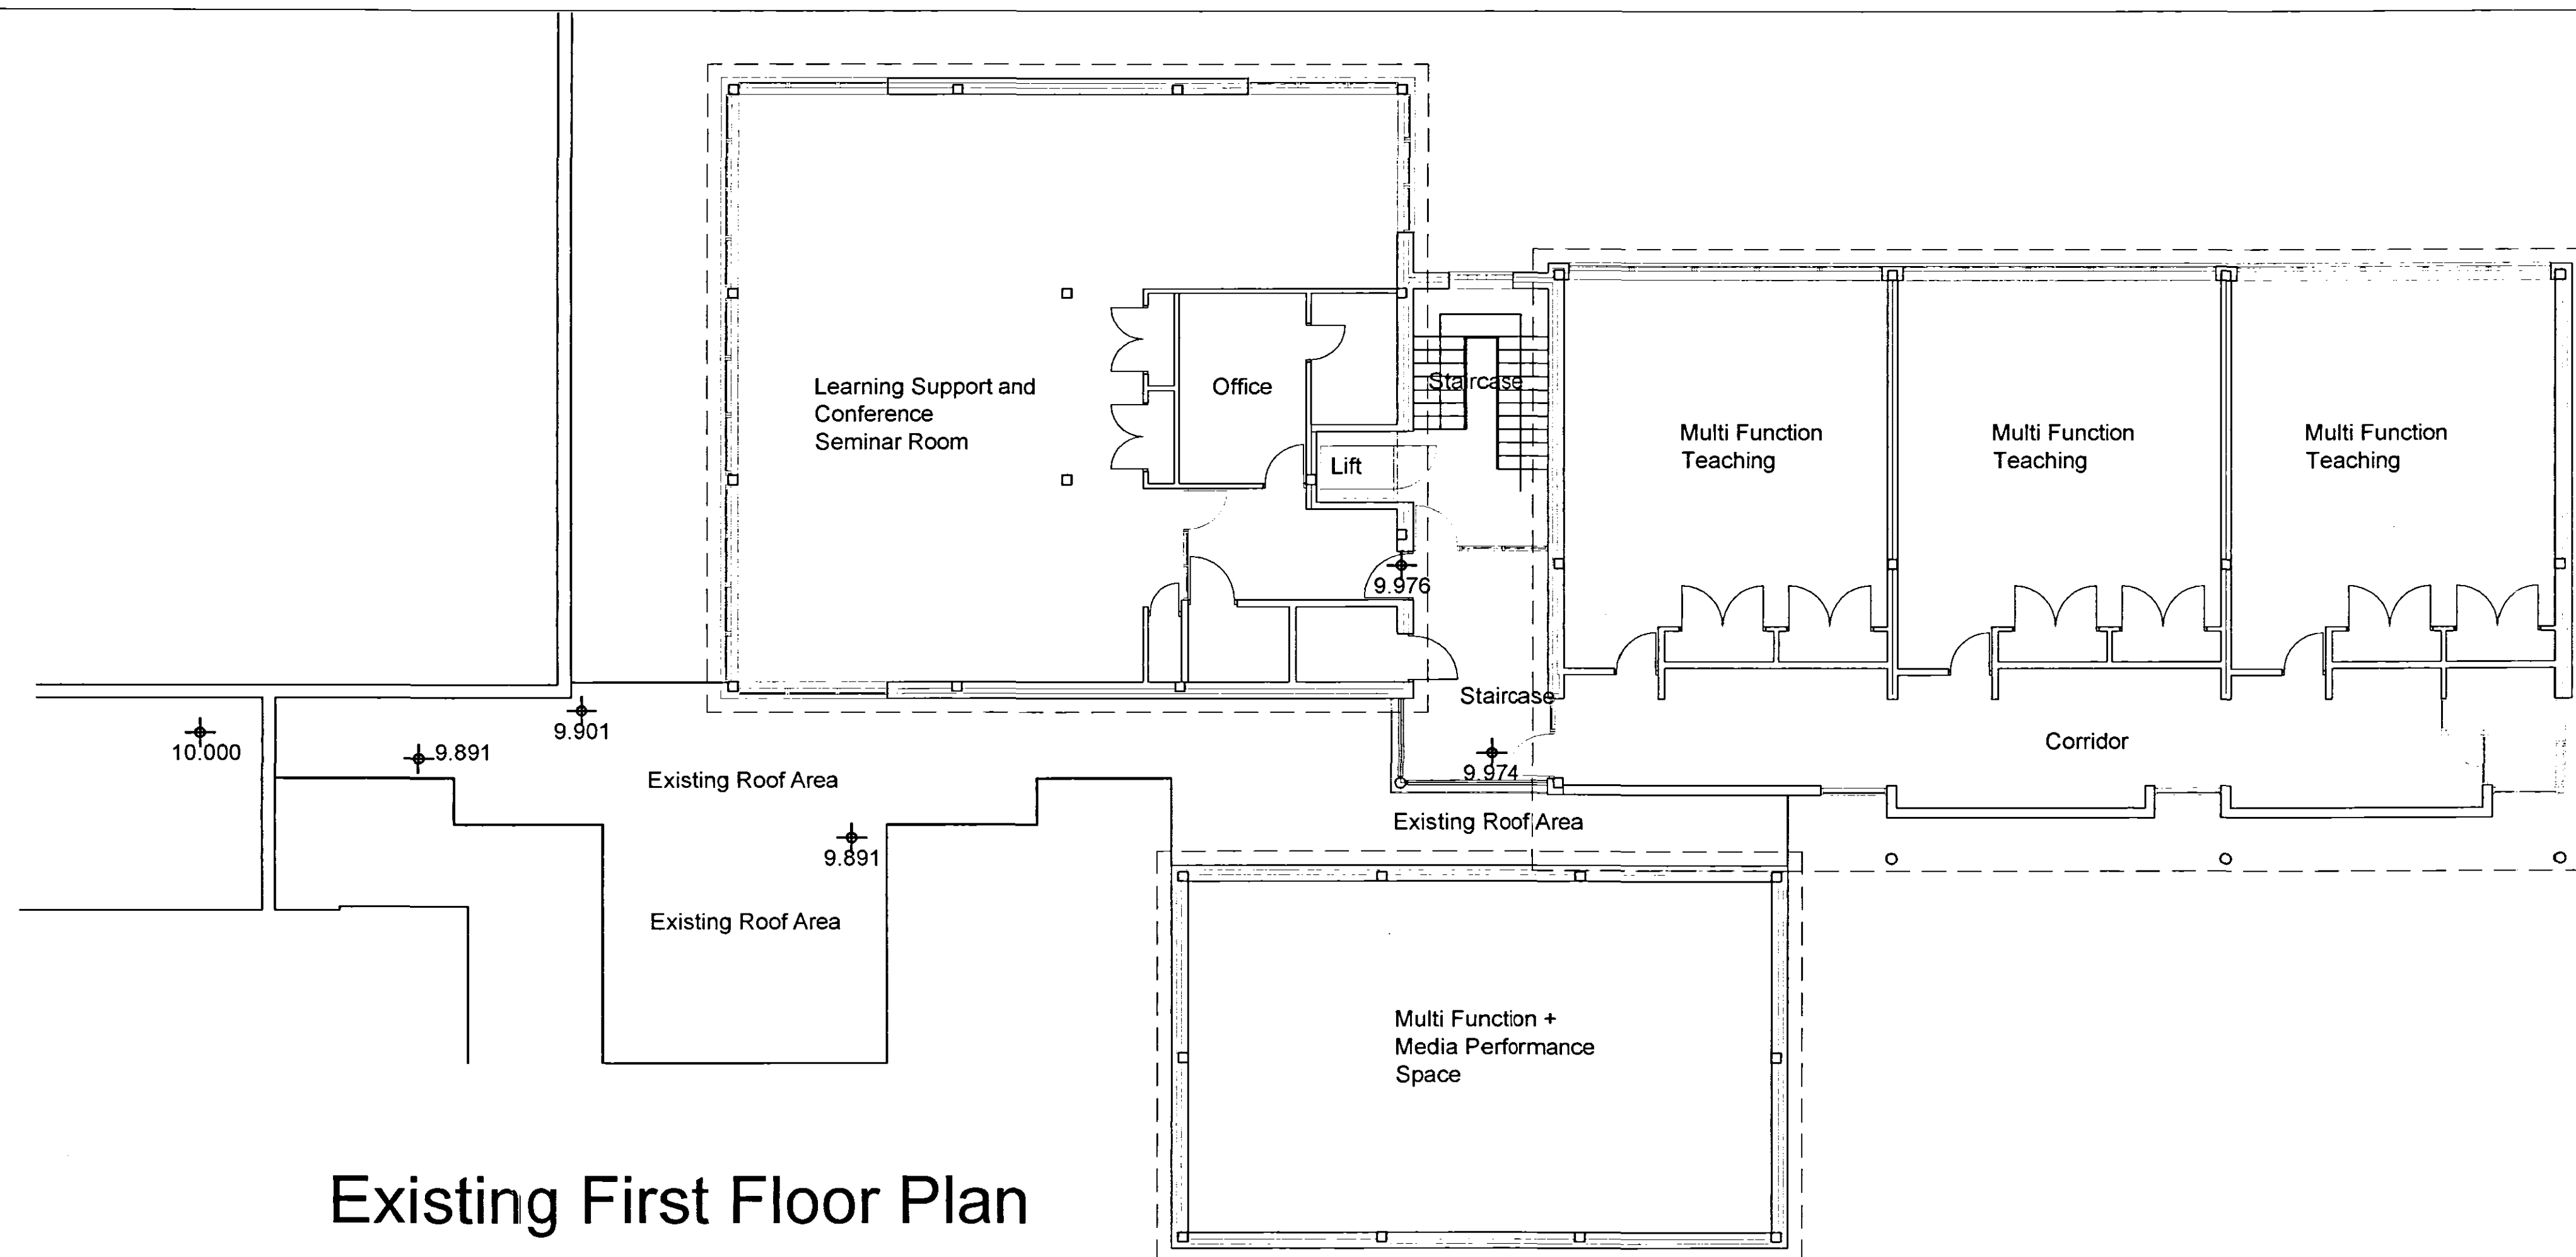


SHDC
PLANNING & DEVELOPMENT
26 JUL 2007
Ref. 1012\07

copyright reserved ©

DC ARCHITECTURAL SOLUTIONS LIMITED
ARCHITECTURAL AND PLANNING SERVICES
26, SOUTHGATE, SLEAFORD, LINCOLNSHIRE, NG34 7RY
TEL NO. 01529 309611 FAX NO. 01529 309612
E-mail - dcarchitectural@btconnect.com

Client Queen Elizabeth Royal Free Grammar School

Project Proposed New First Floor Corridor
to
ICT Block

Drawing Title Existing Plan and Elevations Drawing Number dc122:Q:05
Scale 1:100 Drawn CPD Revision
Date Mar 07 Checked CJP

Revisions - - -