



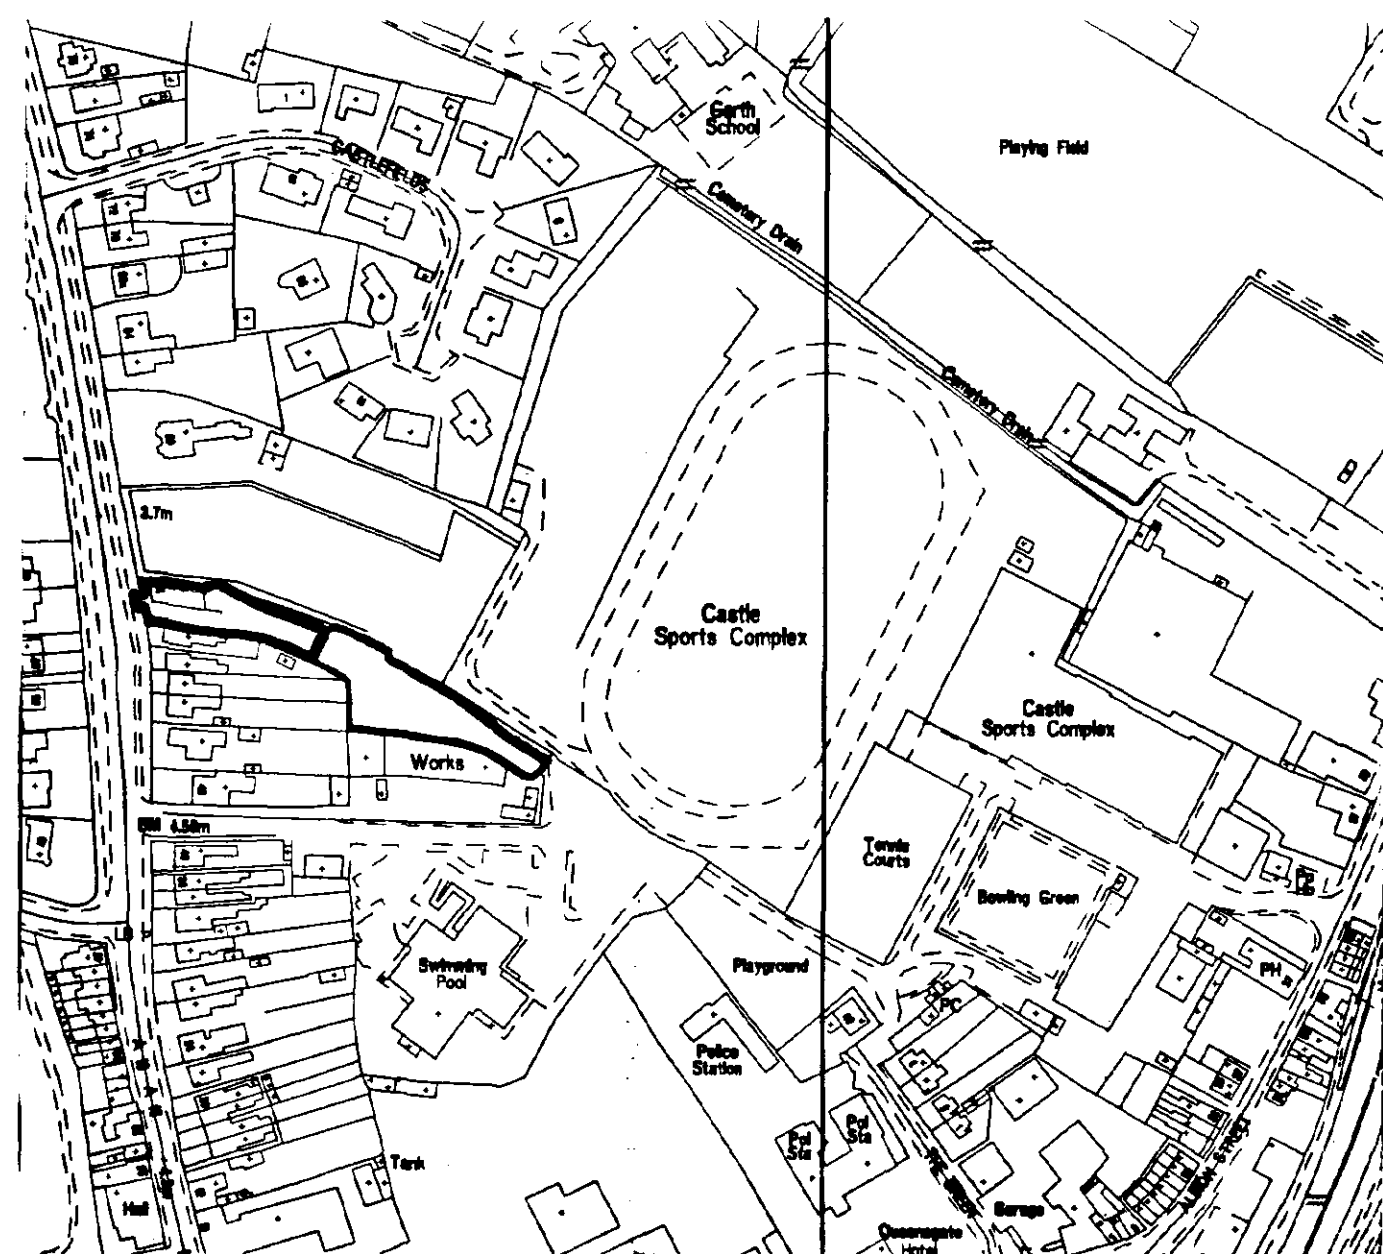

Location Plan 1:2500

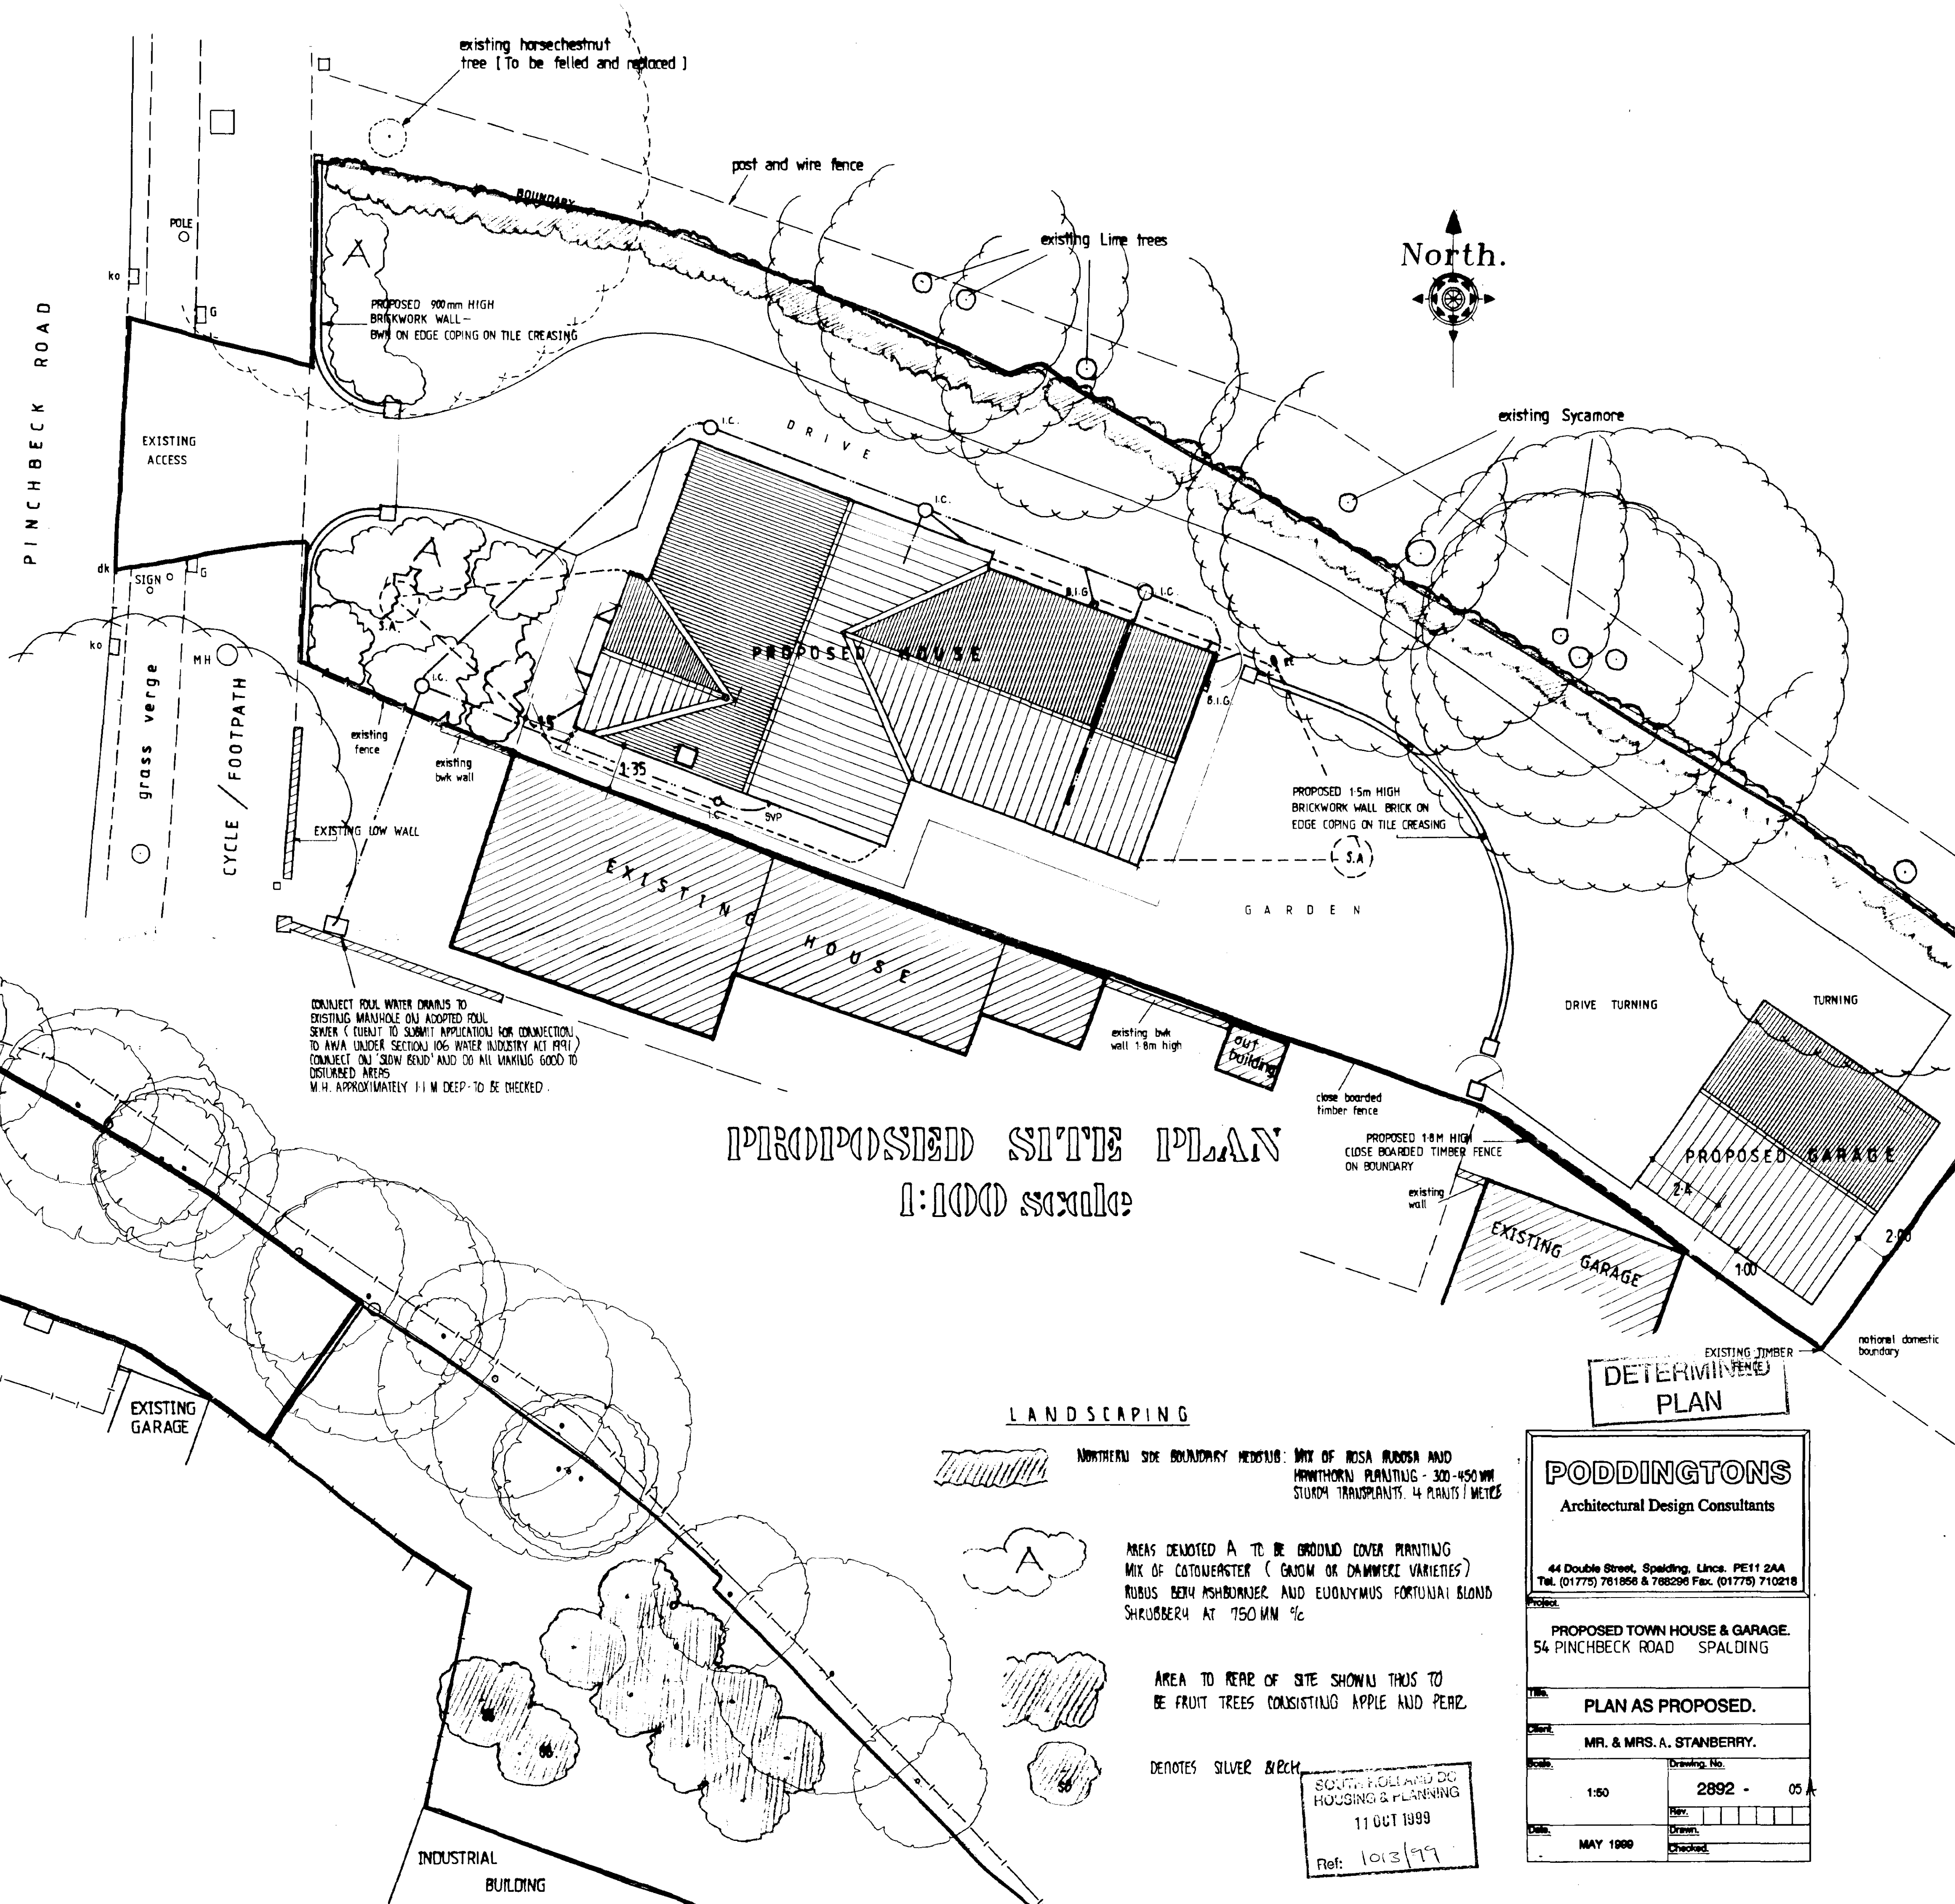

EXISTING BLOCK PLAN 1:2500

DETERMINED PLAN

PODDINGTONS

Architectural Design Consultants

44 Double Street, Spalding, Lincs. PE11 2AA
Tel. (01775) 781856 & 788296 Fax. (01775) 710218

PROPOSED TOWN HOUSE & GARAGE.
54 PINCHBECK ROAD SPALDING

PLAN AS PROPOSED.

MR. & MRS. A. STANBERRY.

Drawing No.

1:50 2892 - 05

DATE MAY 1999

CHECKED

SOUTH E. 10.1 AND DO
HOUSING & PLANNING
11 OCT 1999
Ref: 1013/99