




SIDE ELEVATION

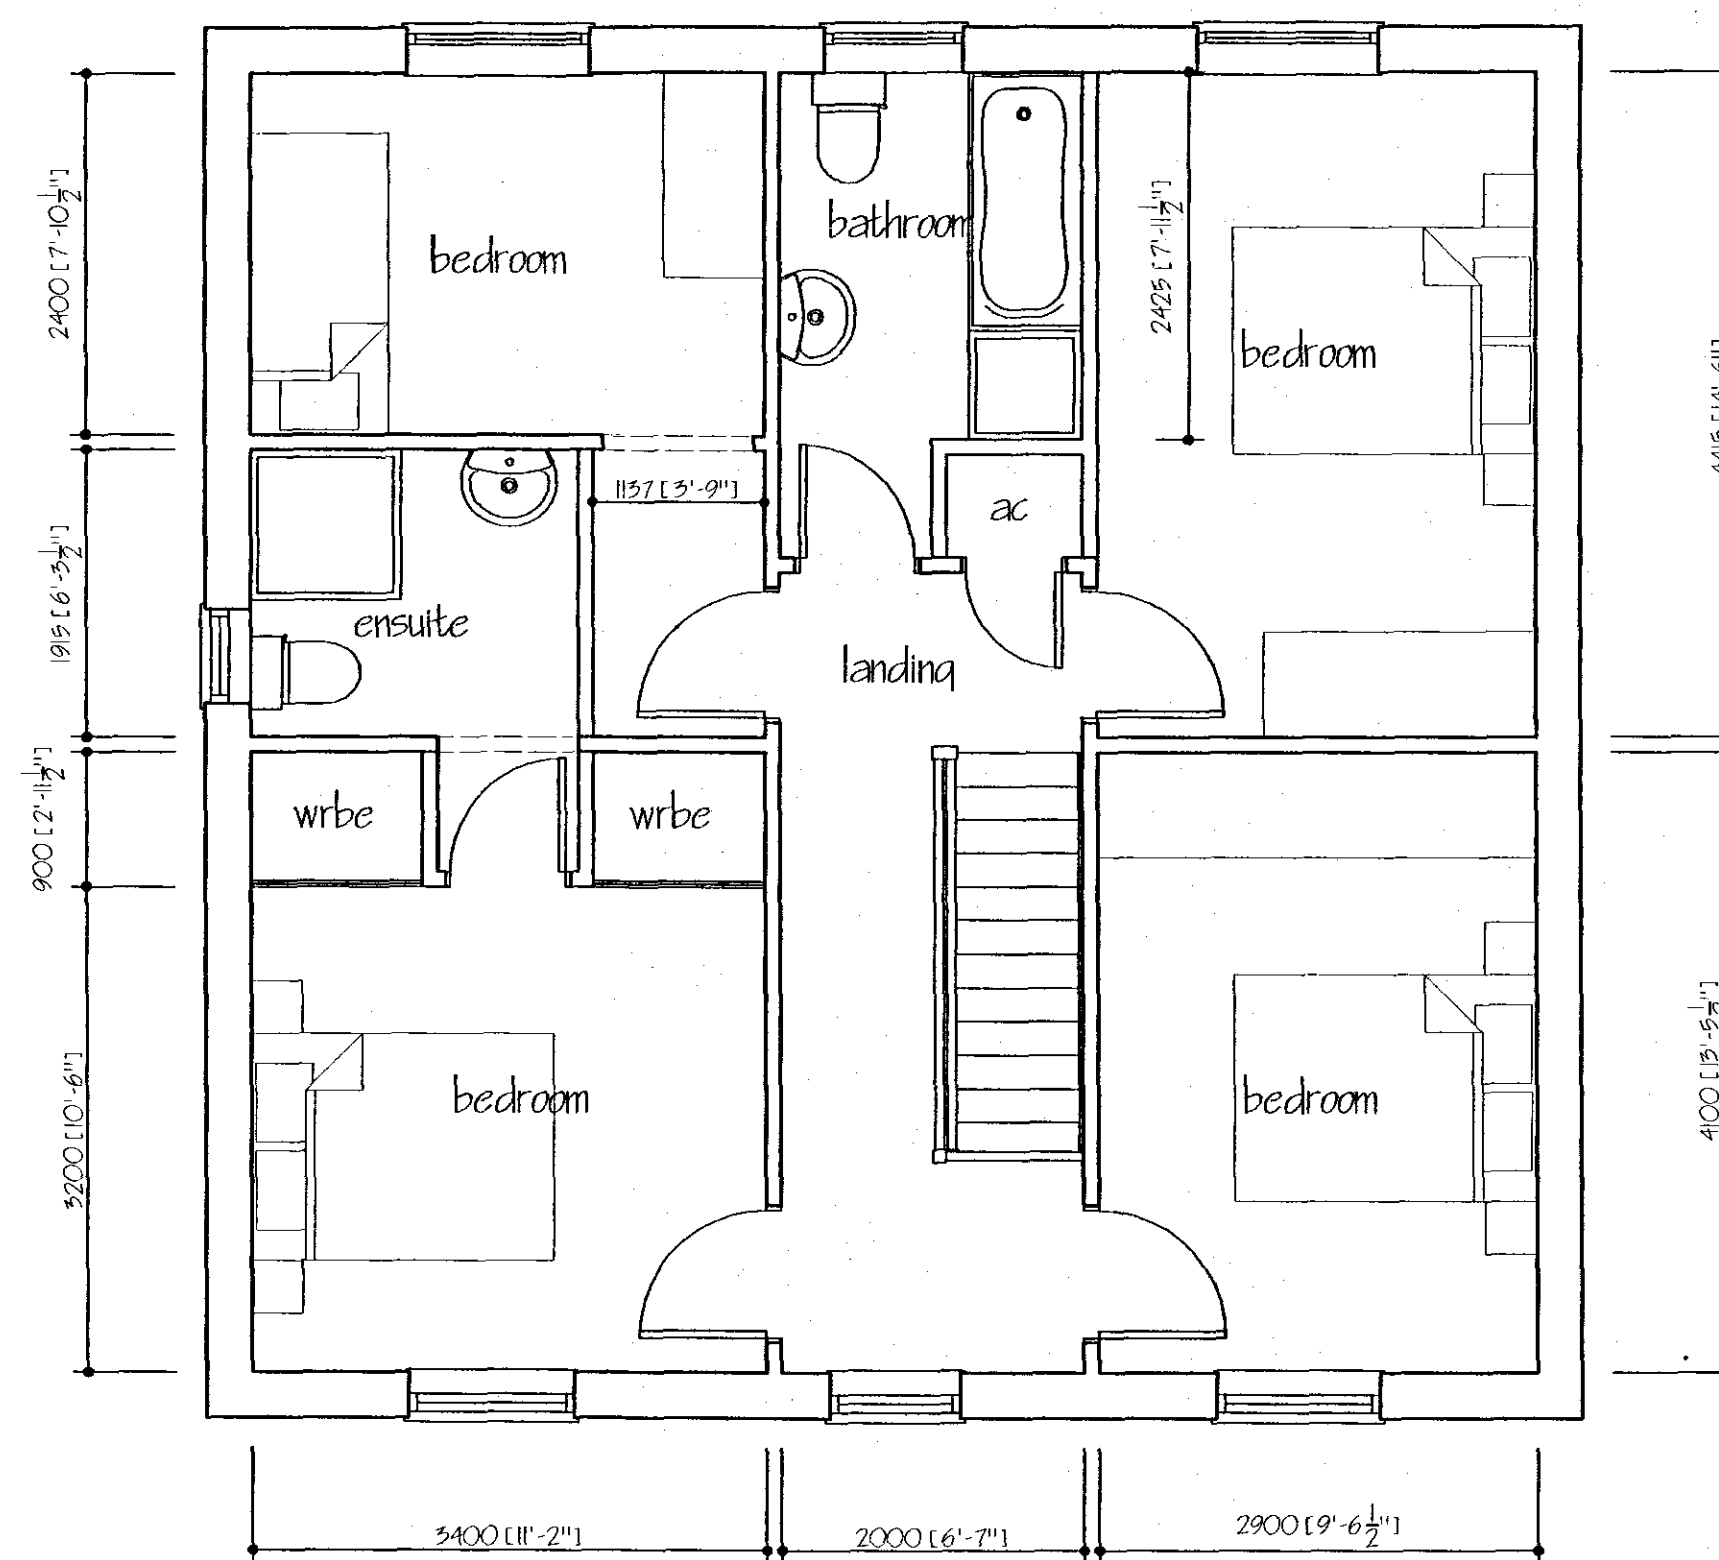

FIRST FLOOR PLAN

SHDC
Planning & Development
22 SEP 2008
Ref: 1011/08

PLOT 1 AS SHOWN
PLOT 2 HANDED

ref	revision	date
-----	----------	------

DO NOT SCALE FROM THIS DRAWING

