
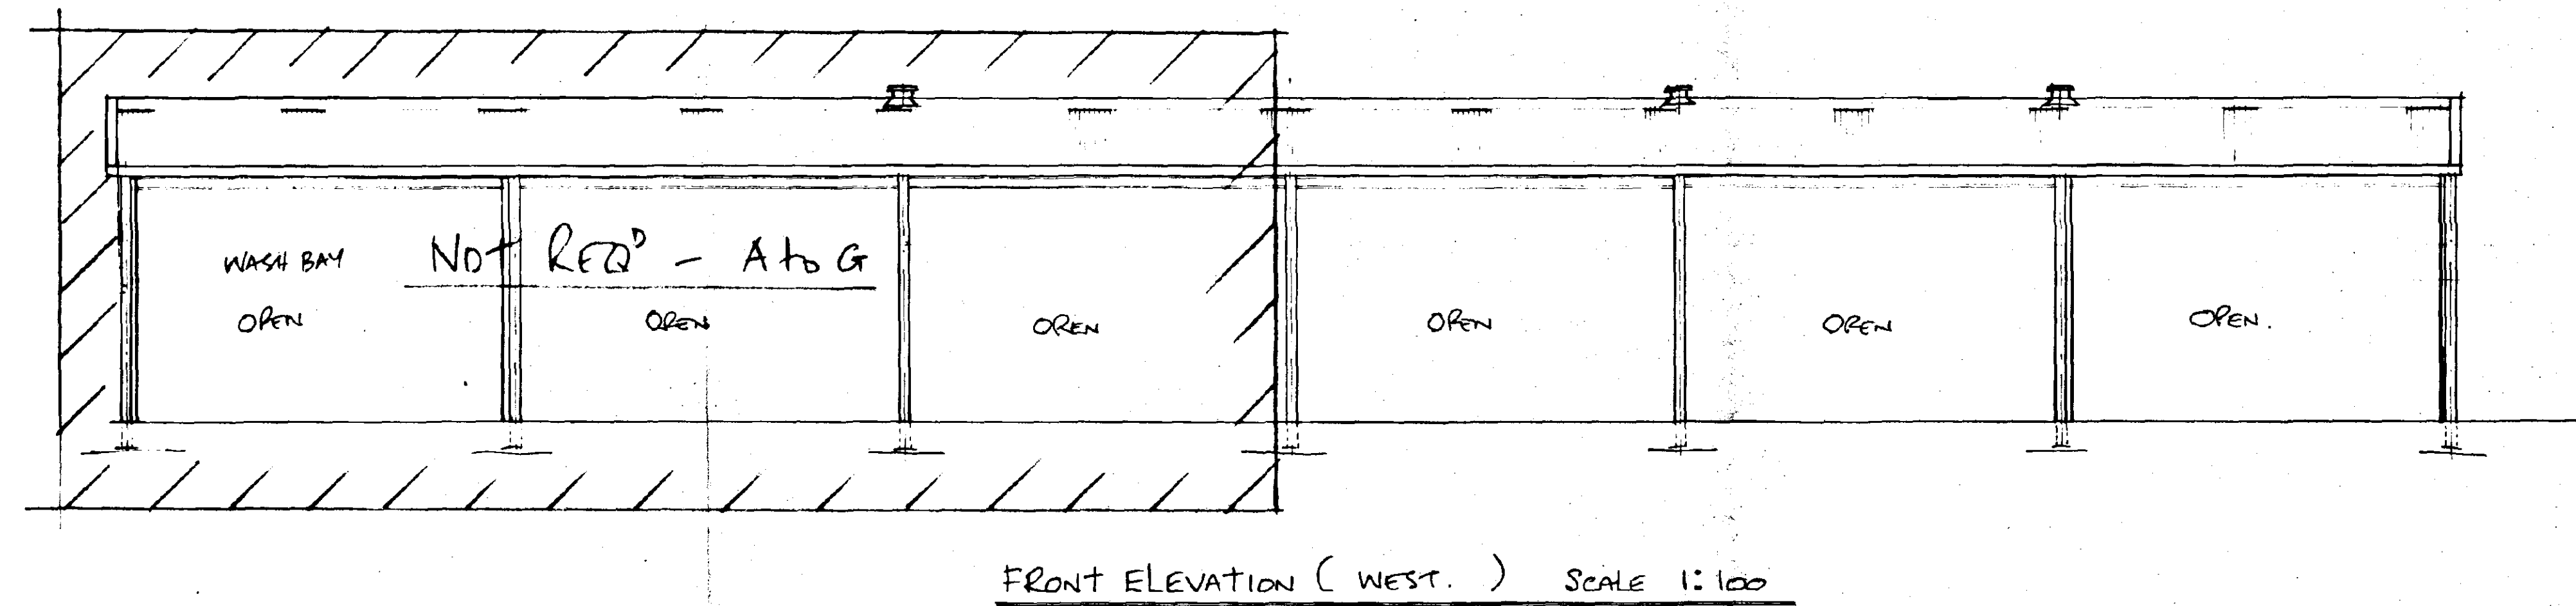


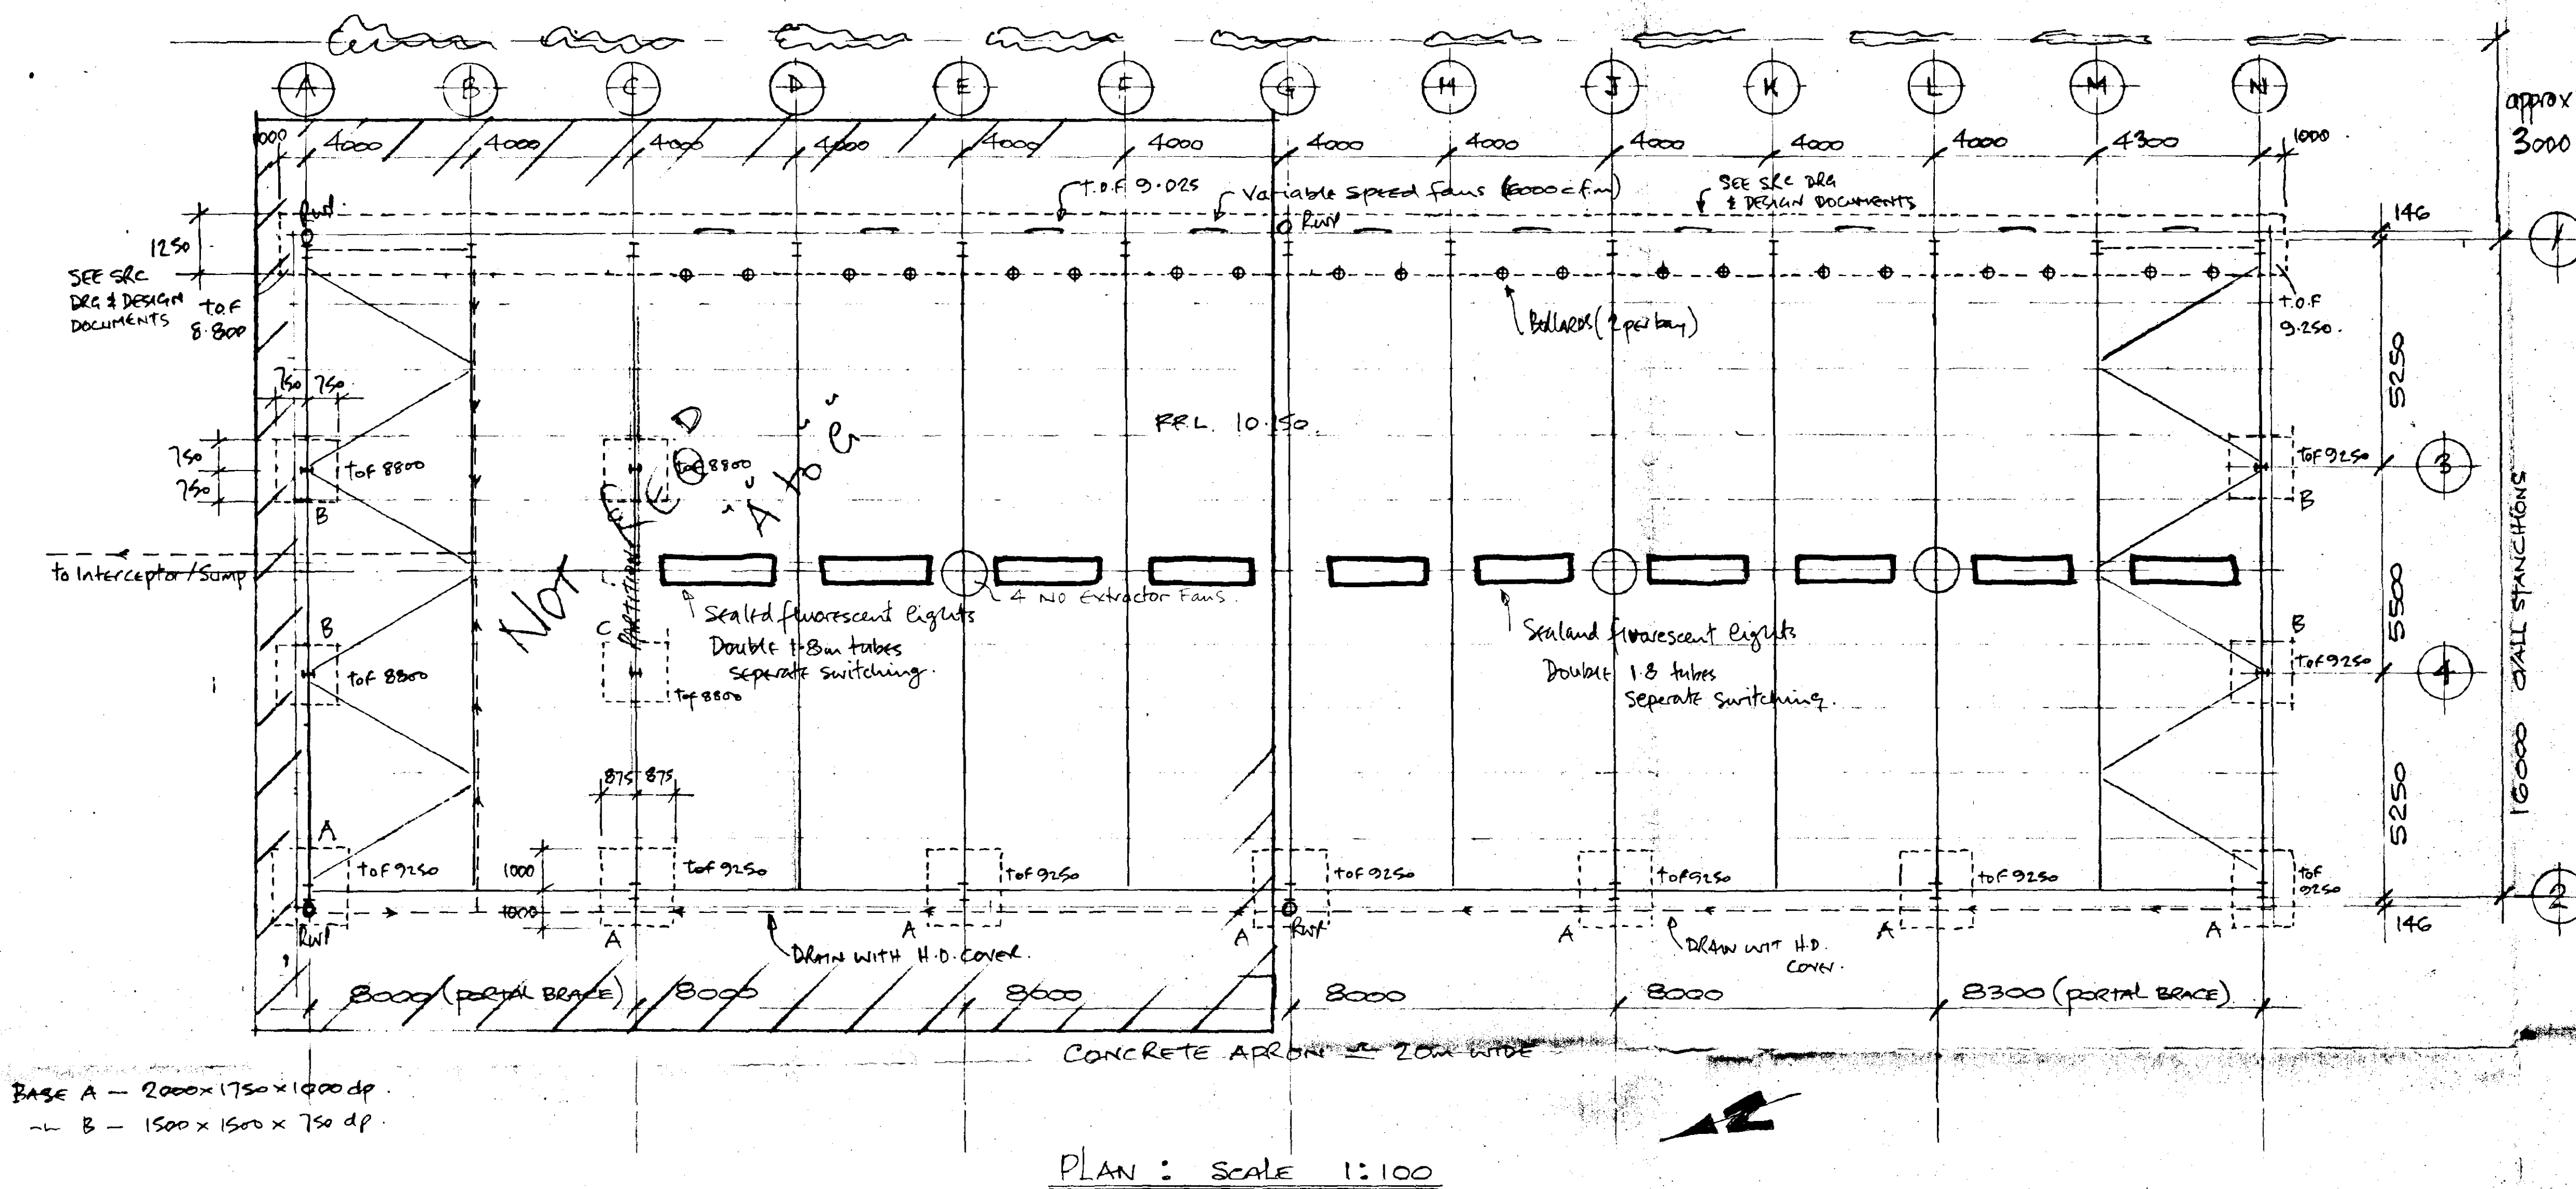

IMPORTANT NOTE: USE IN CONJUNCTION WITH SRC DRG NO. 18692/01 & CALCULATIONS

PROPOSED LAIRAGE FACILITY for TURNERS TURKEYS at SPALDING DRIVE, CLAY LAKE, SPALDING

DETERMINED PLAN

SOUTH HOLLAND D.C.
PLAN DEPT.
21 OCT 1994
REF 1016.194

Rev B SIZE REDUCED/WASH OMITTED
Rev A FOUNDATION DESIGN added.

WALTER DESIGN SERVICES
MANTREES
SUTTON CROSSES
LONG SUTTON
SPALDING REIZ DAT

DRG NO HDS/TT/91/13

DRG

File No. H.D.S./T/91/25

see SLC D7
18692/01

Rev C: Size Reduced/whistler
Rev A: Internal printisol
Rev B: foundation design
by SKC

44-38861-1019
OCT 21 1994
PLAN DEPT.
SOUTH HOLLAND D.C.

specification

A hand-drawn perspective sketch of a rectangular box. The box is drawn with solid lines for the visible edges and dashed lines for the hidden internal edges. The top and bottom edges are horizontal, while the side edges are vertical. The front face is a rectangle, and the top and bottom faces are also rectangles. The sketch is oriented such that the box appears to be receding into the distance.

[illegible]

10/26/01. Pub. 755 303

Galvanised "Z" Rails
a 1800 max. chr
Variable speed fan (750 dia approx)

CALCULATED 2 PURLINS @ 1800 C/S