

© Design Copyright reserved. Written consent must be obtained before copying or reproducing this drawing. Do not scale this drawing, use figured dimensions only. Contractors are responsible for taking and checking site dimensions. Any discrepancy must be reported to the Architectural Technologist immediately.

LEGEND / NOTES COLUMN :
Rev A: Boundary Amendments. MD 05.09.07


- GENERAL FIRE EQUIPMENT
- EMERGENCY LIGHT
 - SMOKE / HEAT DETECTOR
 - BREAK GLASS CALL POINT
 - SOUNDER
 - FIRE BLANKET
- SIGNAGE
- S20 FIRE ESCAPE, KEEP CLEAR
 - S22 FIRE EXIT
 - S22 illuminated sign 'FIRE EXIT'
 - S25 Push bar to open (or similar)
 - S26 Directional arrow & running man
 - S22 illuminated 'FIRE EXIT' signs with Directional arrow & running man
 - S23 No Exit
 - FDS Fire Door - Self closer
 - KLS Keep Locked Shut
- EXTINGUISHERS
- CARBON DIOXIDE EXTINGUISHER
 - WATER
 - POWDER EXTINGUISHER

Notes: Please to be provided from 2000mm x 1000mm above door head at doors and windows giving to outside to 2000mm.

MULBERRY WAY

MATMORE GATE

NEIL DOWLMAN | Architecture

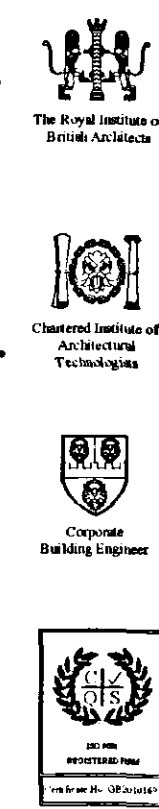

ALFORD | BOSTON | LOUTH | GRANTHAM | SKEGNESS

Neil Dowlman Architecture Ltd
14 Main Ridge West Boston Lincs PE21 6QQ
T: 01205 357272 F: 01205 351115
E: boston@neildowlman-architecture.co.uk

Chartered Architects | Chartered Architectural Technologist
Designers | Building Engineers | Planning Supervisors
Project Managers | Party Wall Surveyors | Access Consultants



Planning Ref: 10/7/07
Ref: 10/7/07

www.neildowlman-architecture.co.uk

Client
Mr Pang

Project
Proposed Extension & Alterations
Southern Wood House Care Home
20 Matmore Gate,
Spalding
Lincolnshire.

Title
Existing Ground Floor Plan.

Scale
1:100

Date
Nov 2006
Drawn By
MGD
Checked By
GR

Drawing No.
B\1897-01
Revision
A.