

© Design Copyright reserved. Written consent must be obtained before copying or reproducing this drawing. Do not scale this drawing, use figured dimensions only. Contractors are responsible for taking and checking site dimensions. Any discrepancy must be reported to the Architectural Technologist immediately.

LEGEND / NOTES COLUMN :


- | | | |
|-------------------------------|---|--------------------------------|
| GENERAL FIRE EQUIPMENT | SIGNAGE | EXTINGUISHERS |
| ⬛ EMERGENCY LIGHT | S20 FIRE ESCAPE, KEEP CLEAR | CO CARBON DIOXIDE EXTINGUISHER |
| S SMOKE / HEAT DETECTOR | S22 FIRE EXIT | W WATER |
| CP BREAK GLASS CALL POINT | S22 Illuminated sign 'FIRE EXIT' | P POWDER EXTINGUISHER |
| 🔊 SOUNDER | S25 Push bar to open (or similar) | |
| B FIRE BLANKET | S26 Directional arrow & running man | |
| | S22 Illuminated 'FIRE EXIT' sign with Directional arrow & running man | |
| | S23 No Exit | |
| | FDS Fire Door - Self closer | |
| | KLS Keep Locked Shut | |

Note: Points to be provided from 800mm - 1500mm above floor level. All doors and frames, giving in, to be 800mm.

MULBERRY WAY

MATMORE GATE

NEIL DOWLMAN | Architecture

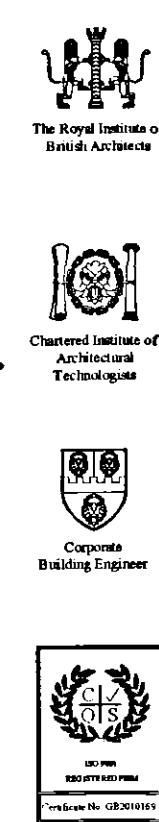

ALFORD | BOSTON | LOUTH | GRANTHAM | SKEGNESS

Neil Dowlman Architecture Ltd
14 Main Ridge West Boston Lincs PE21 6QQ
T: 01205 357272 F: 01205 351115
E: boston@neildowman-architecture.co.uk

Chartered Architects | Chartered Architectural Technologist
Designers | Building Engineers | Planning Supervisors
Project Managers | Party Wall Surveyors | Access Consultants

SHDC
PLANNING & DEVELOPMENT
26 JUL 2007
Ref. 1017/07

www.neildowman-architecture.co.uk

Client
Mr Pang

Project
Proposed Extension & Alterations
Southern Wood House Care Home
20 Matmore Gate,
Spalding
Lincolnshire.

Title
Existing Ground Floor Plan.

Scale
1:100

Date
Nov 2006
Drawn By
MGD
Checked By
GR

Drawing No.
B\1897-01
Revision

nda