

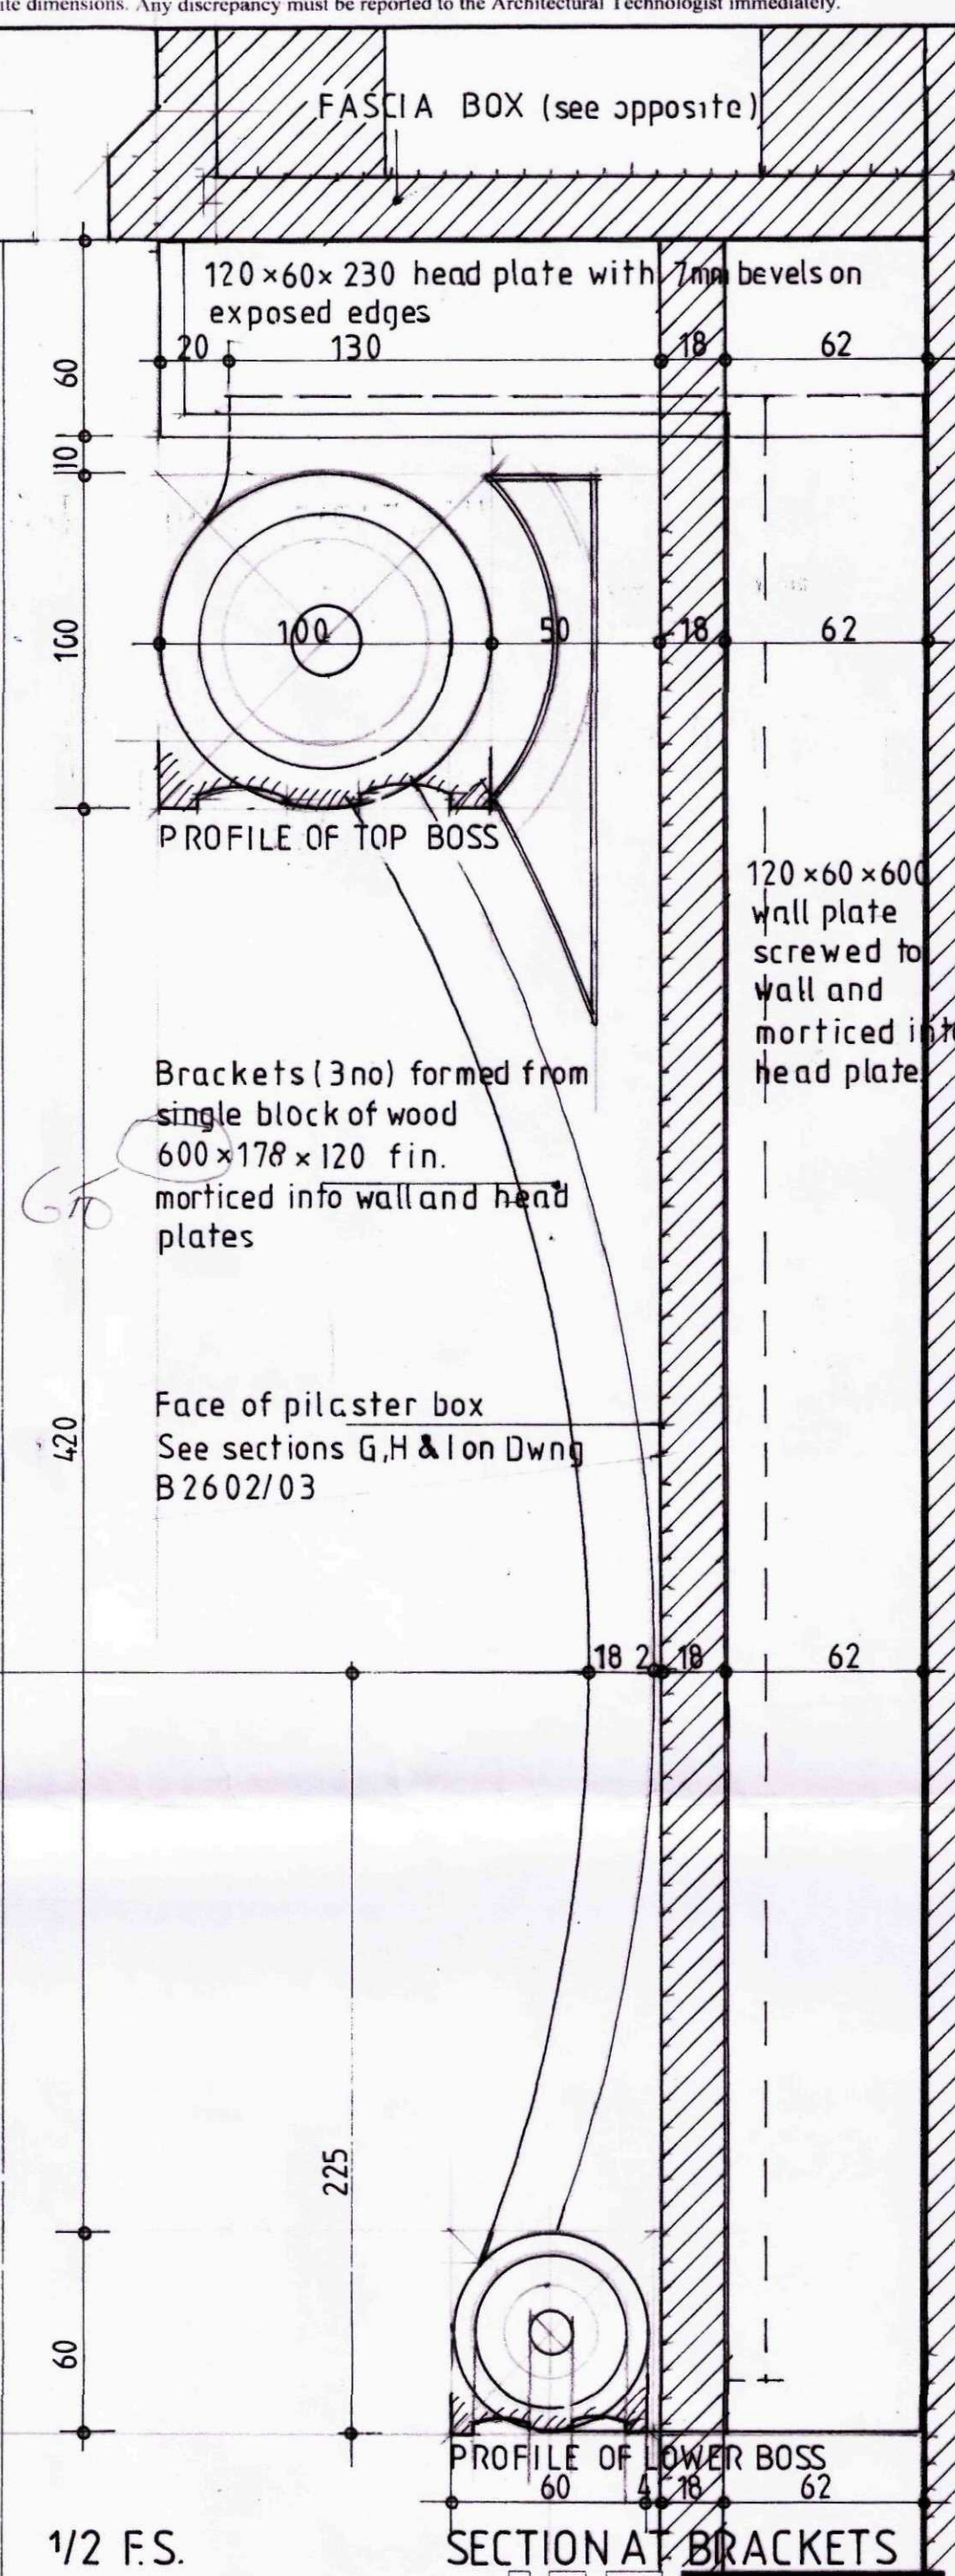


© Design Copyright reserved. Written consent must be obtained before copying or reproducing this drawing. Do not scale this drawing, use figured dimensions only. Contractors are responsible for taking and checking site dimensions. Any discrepancy must be reported to the Architectural Technologist immediately.

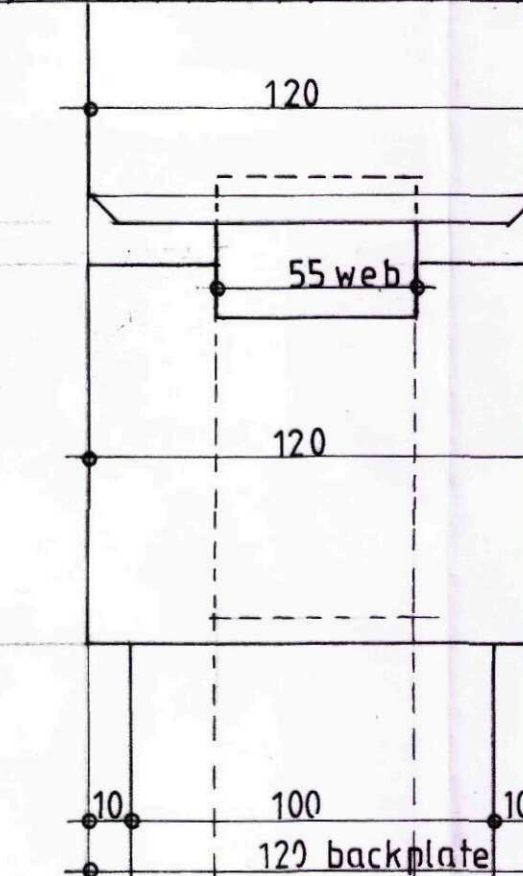

Offices also Boston & Grantham

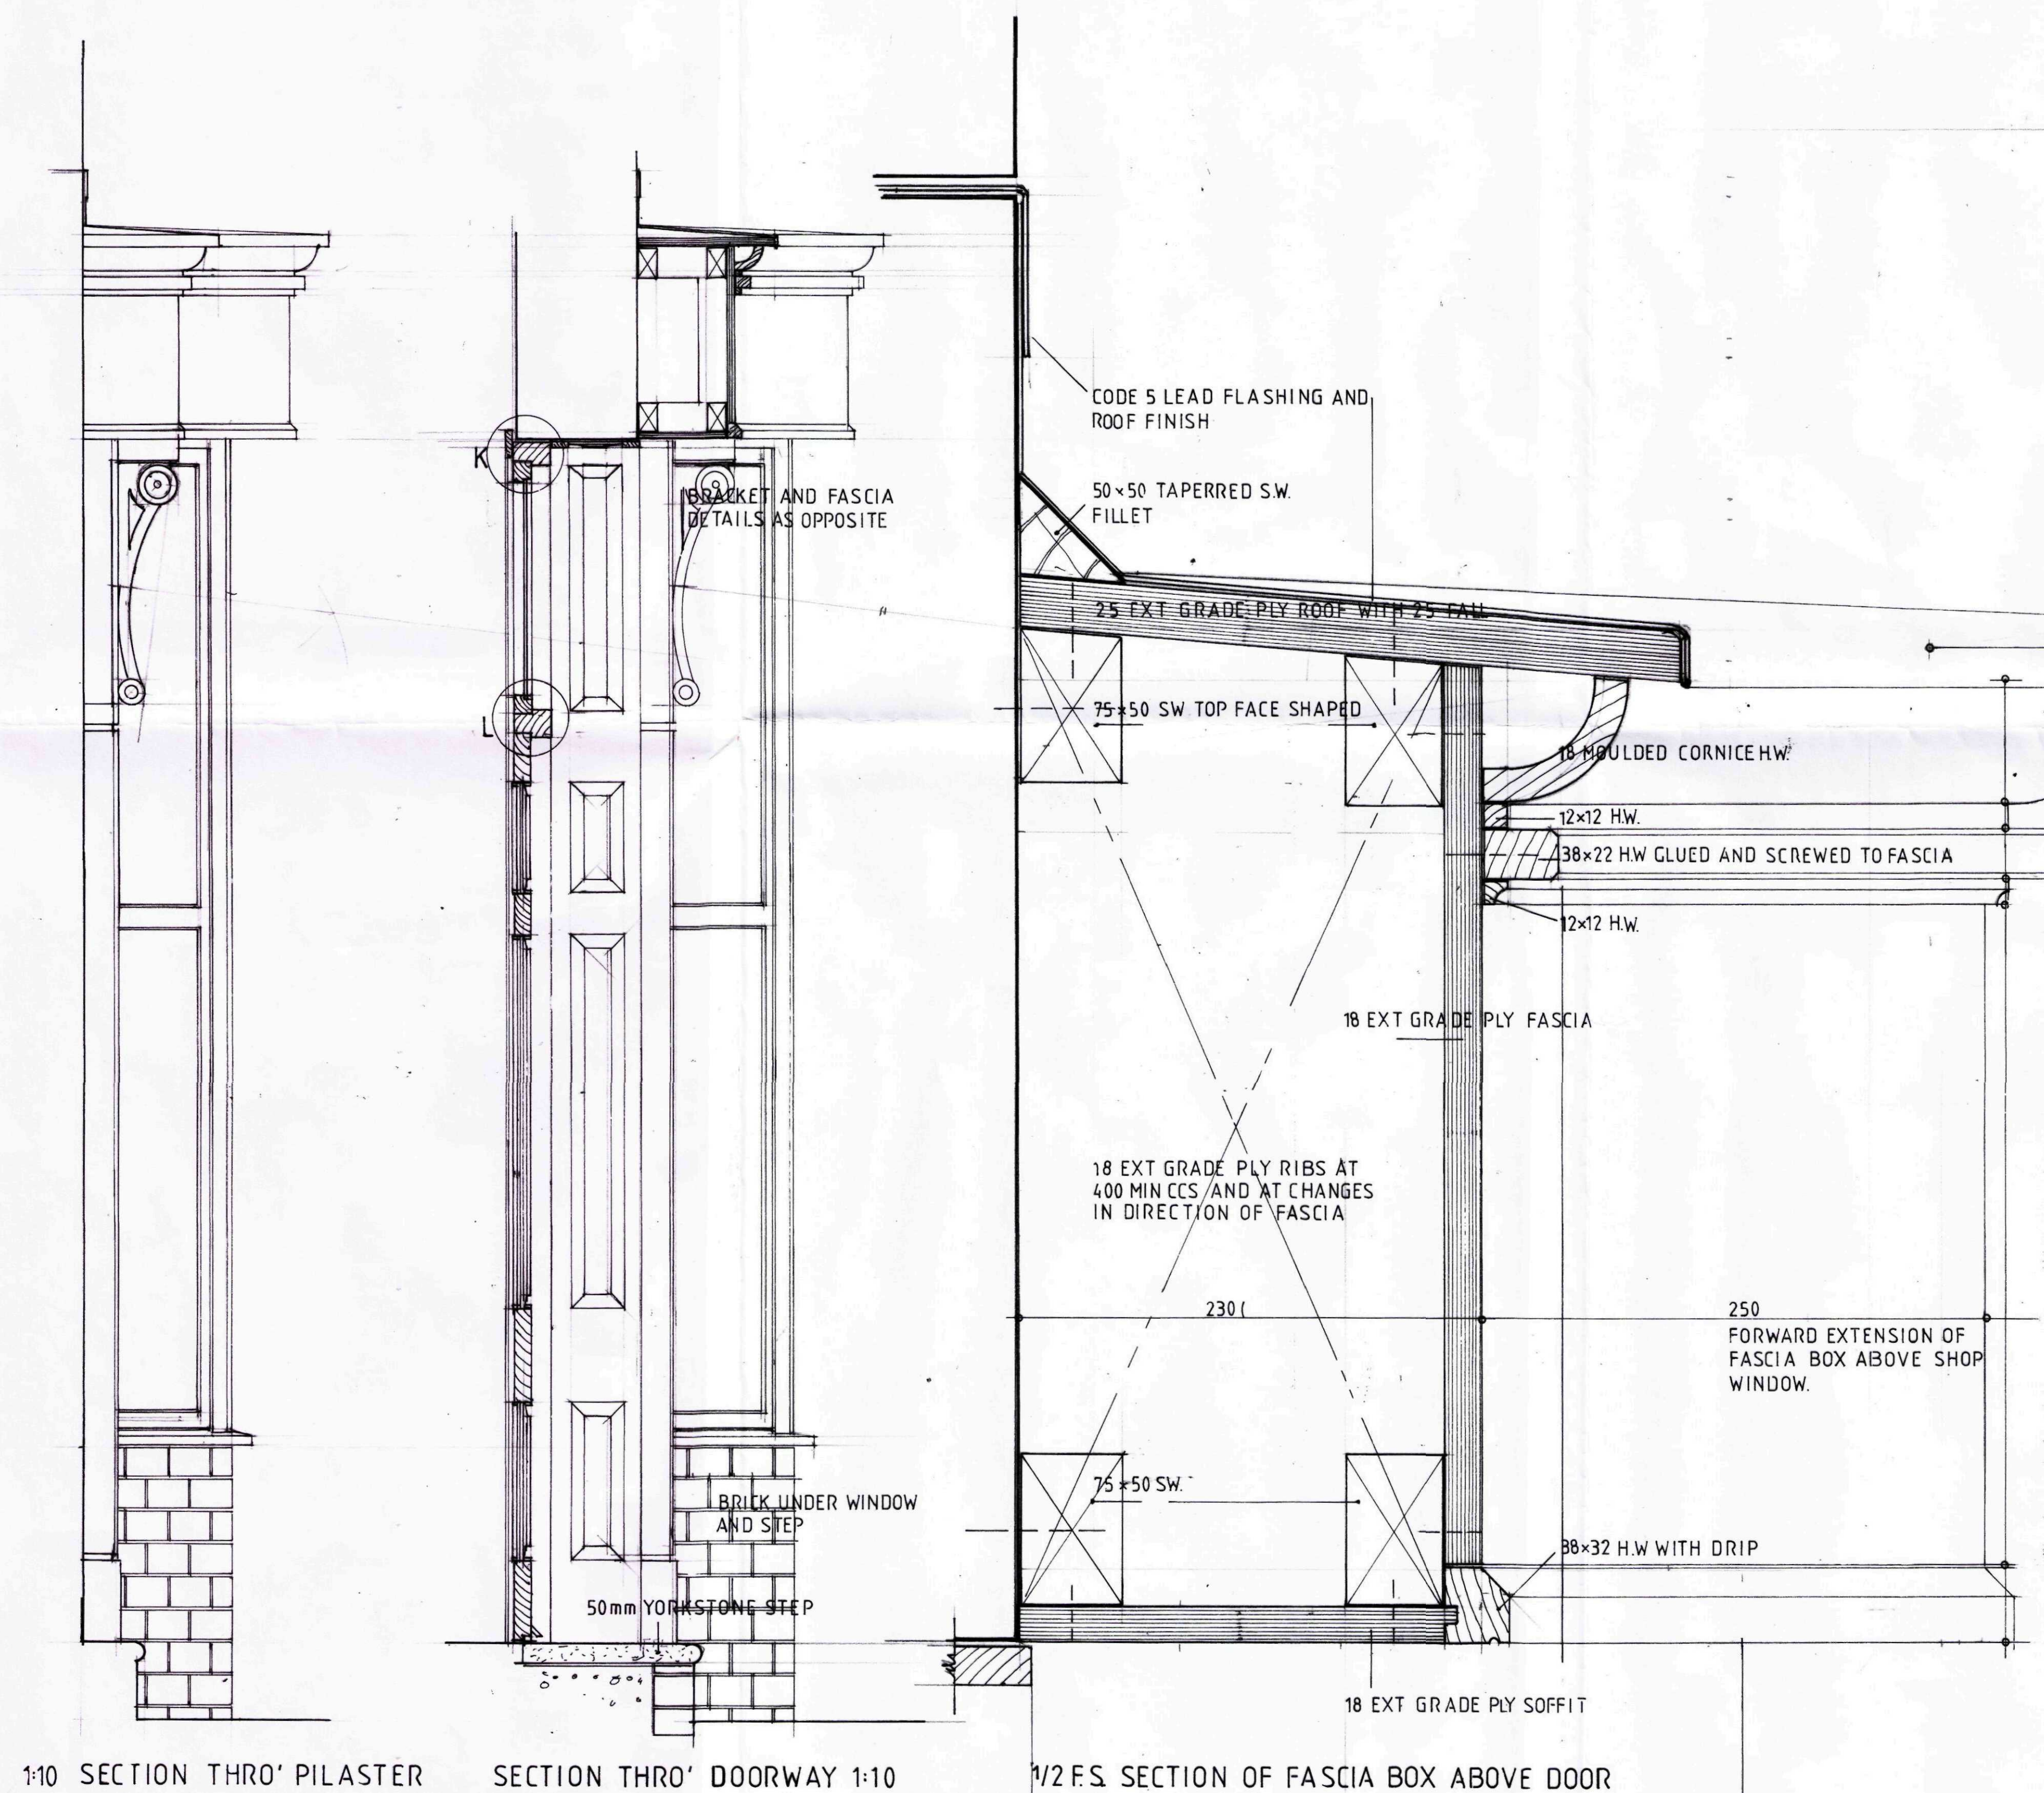


NEIL DOWLMAN

Architecture


Neil Dowlman Architecture Ltd

Tel: 01205 357272 Fax: 01205 351115


Email: boston@neildowlman-architecture.co.uk

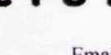

Members of The Royal
Institute of British
Architects

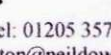

Members of British
Institute of Mechanical
Engineers
& Technologists

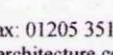

Corporate
Building Engineer

Chartered Architects * Architectural Technologists
Designers * Building Engineers * Project Managers
Supervisors * Party wall Surveys * Access Consultants

www.neildowlman-architecture.co.uk

Client	Scale
Mr. A. Laxmidhar	1:10 + 1/2 FS.
Project	Date
	09/11/11
	Drawn by:
Proposed Alterations & Extensions	G.A.R.
24, Market Place ,	
Spalding.	Drawing No.
	B2602/04
Title	Revision
Shopfront Fascia Details	Planning & Design
	28.08.11