



Contractor to check all Dimensions on site prior to ordering materials / commencing work. If in doubt then please ask

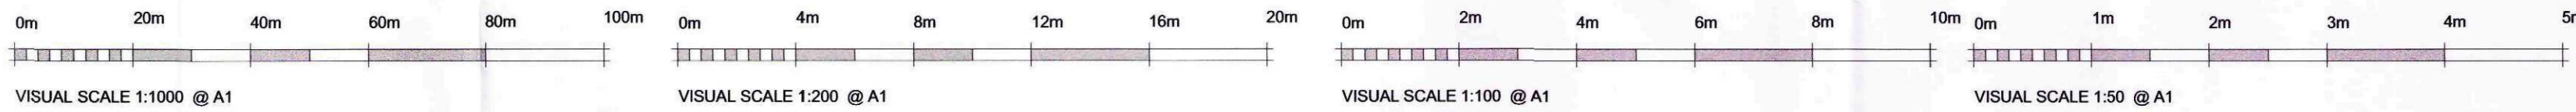

05 - Site Block Plan
1 : 200



- Permeable Concrete Block Paved Drives and Parking
- Existing Hedging
- Grass
- Permeable Paving Road
- Concrete Slabs for Paths and Paths
- Low Level Groundcover Planting comprising a mixture of: Ivy, Winter CROCUS, Snowdrop & Galtonia
- 900mm high black railings to front of plots 4-6
- B.L. Bollard Lighting
- +10.400OD Proposed Ground Levels
- +10.550OD Proposed Finished Floor Levels

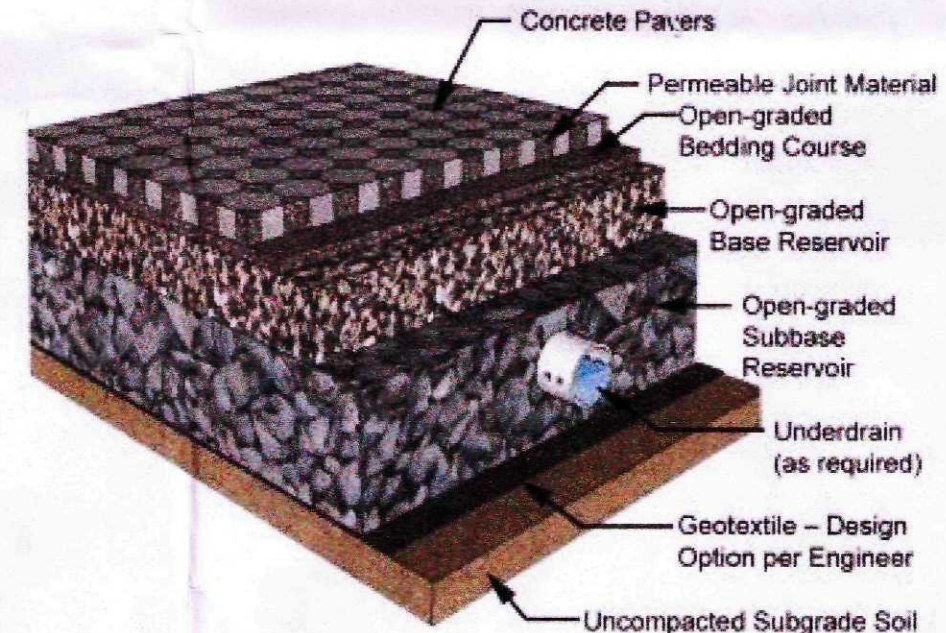

Permeable Road Design

PLANNING ISSUE

GENERAL CONDITIONS
Contractors are responsible for checking all dimensions on site when work commences and before ordering any materials. Any discrepancies should be brought to the attention of the Client for remedial action before commencing further.
All materials not specified to be of a standard suitable for the work proposed and be fit for purpose. All work to be in accordance with good building practice and all necessary BS codes for Workmanship on Building Sites.

Client:	JP Builders
Site:	49 Hawthorn Bank Spalding
Dwg Title:	Proposed Block Plan



Contract No	Dwg No	Revision:
a1	1845	001

Due to areas of the structure being covered, unexposed or otherwise inaccessible the notes / specifications of existing materials are subject to confirmation of site when it is feasible to expose the relevant areas of construction.

"Treeslope", The Raceground, Spalding, PE11 3AP Tel: 01775 768 921

Porter, Karen

From: Remway Design - Jason Wilson [Jason@RemwayDesign.co.uk]

Sent: 27 November 2013 09:12

To: Porter, Karen

Subject: JP Builders

Karen,

Drawing 001 refers to Con Comp application & drawing numbers 002,010,011,020,021,030 & 031 refers to Res Matters application


Best Regards,

Jason Wilson

Remway Design Ltd t: 01775 768 921 m: 07815 112 058

"This message is intended solely for the use of the individual or organisation to whom it is addressed. It may contain privileged or confidential information which should not be distributed further without express permission of the sender. Remway Design Ltd accepts no responsibility for loss or damage arising from its use, including damage from virus."

SAVE PAPER - Please do not print this e-mail unless absolutely necessary

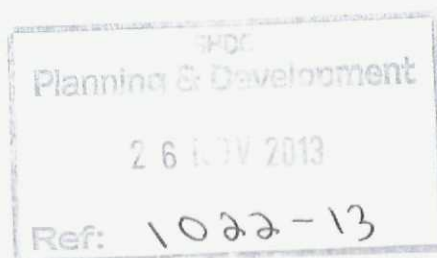

27/11/2013