
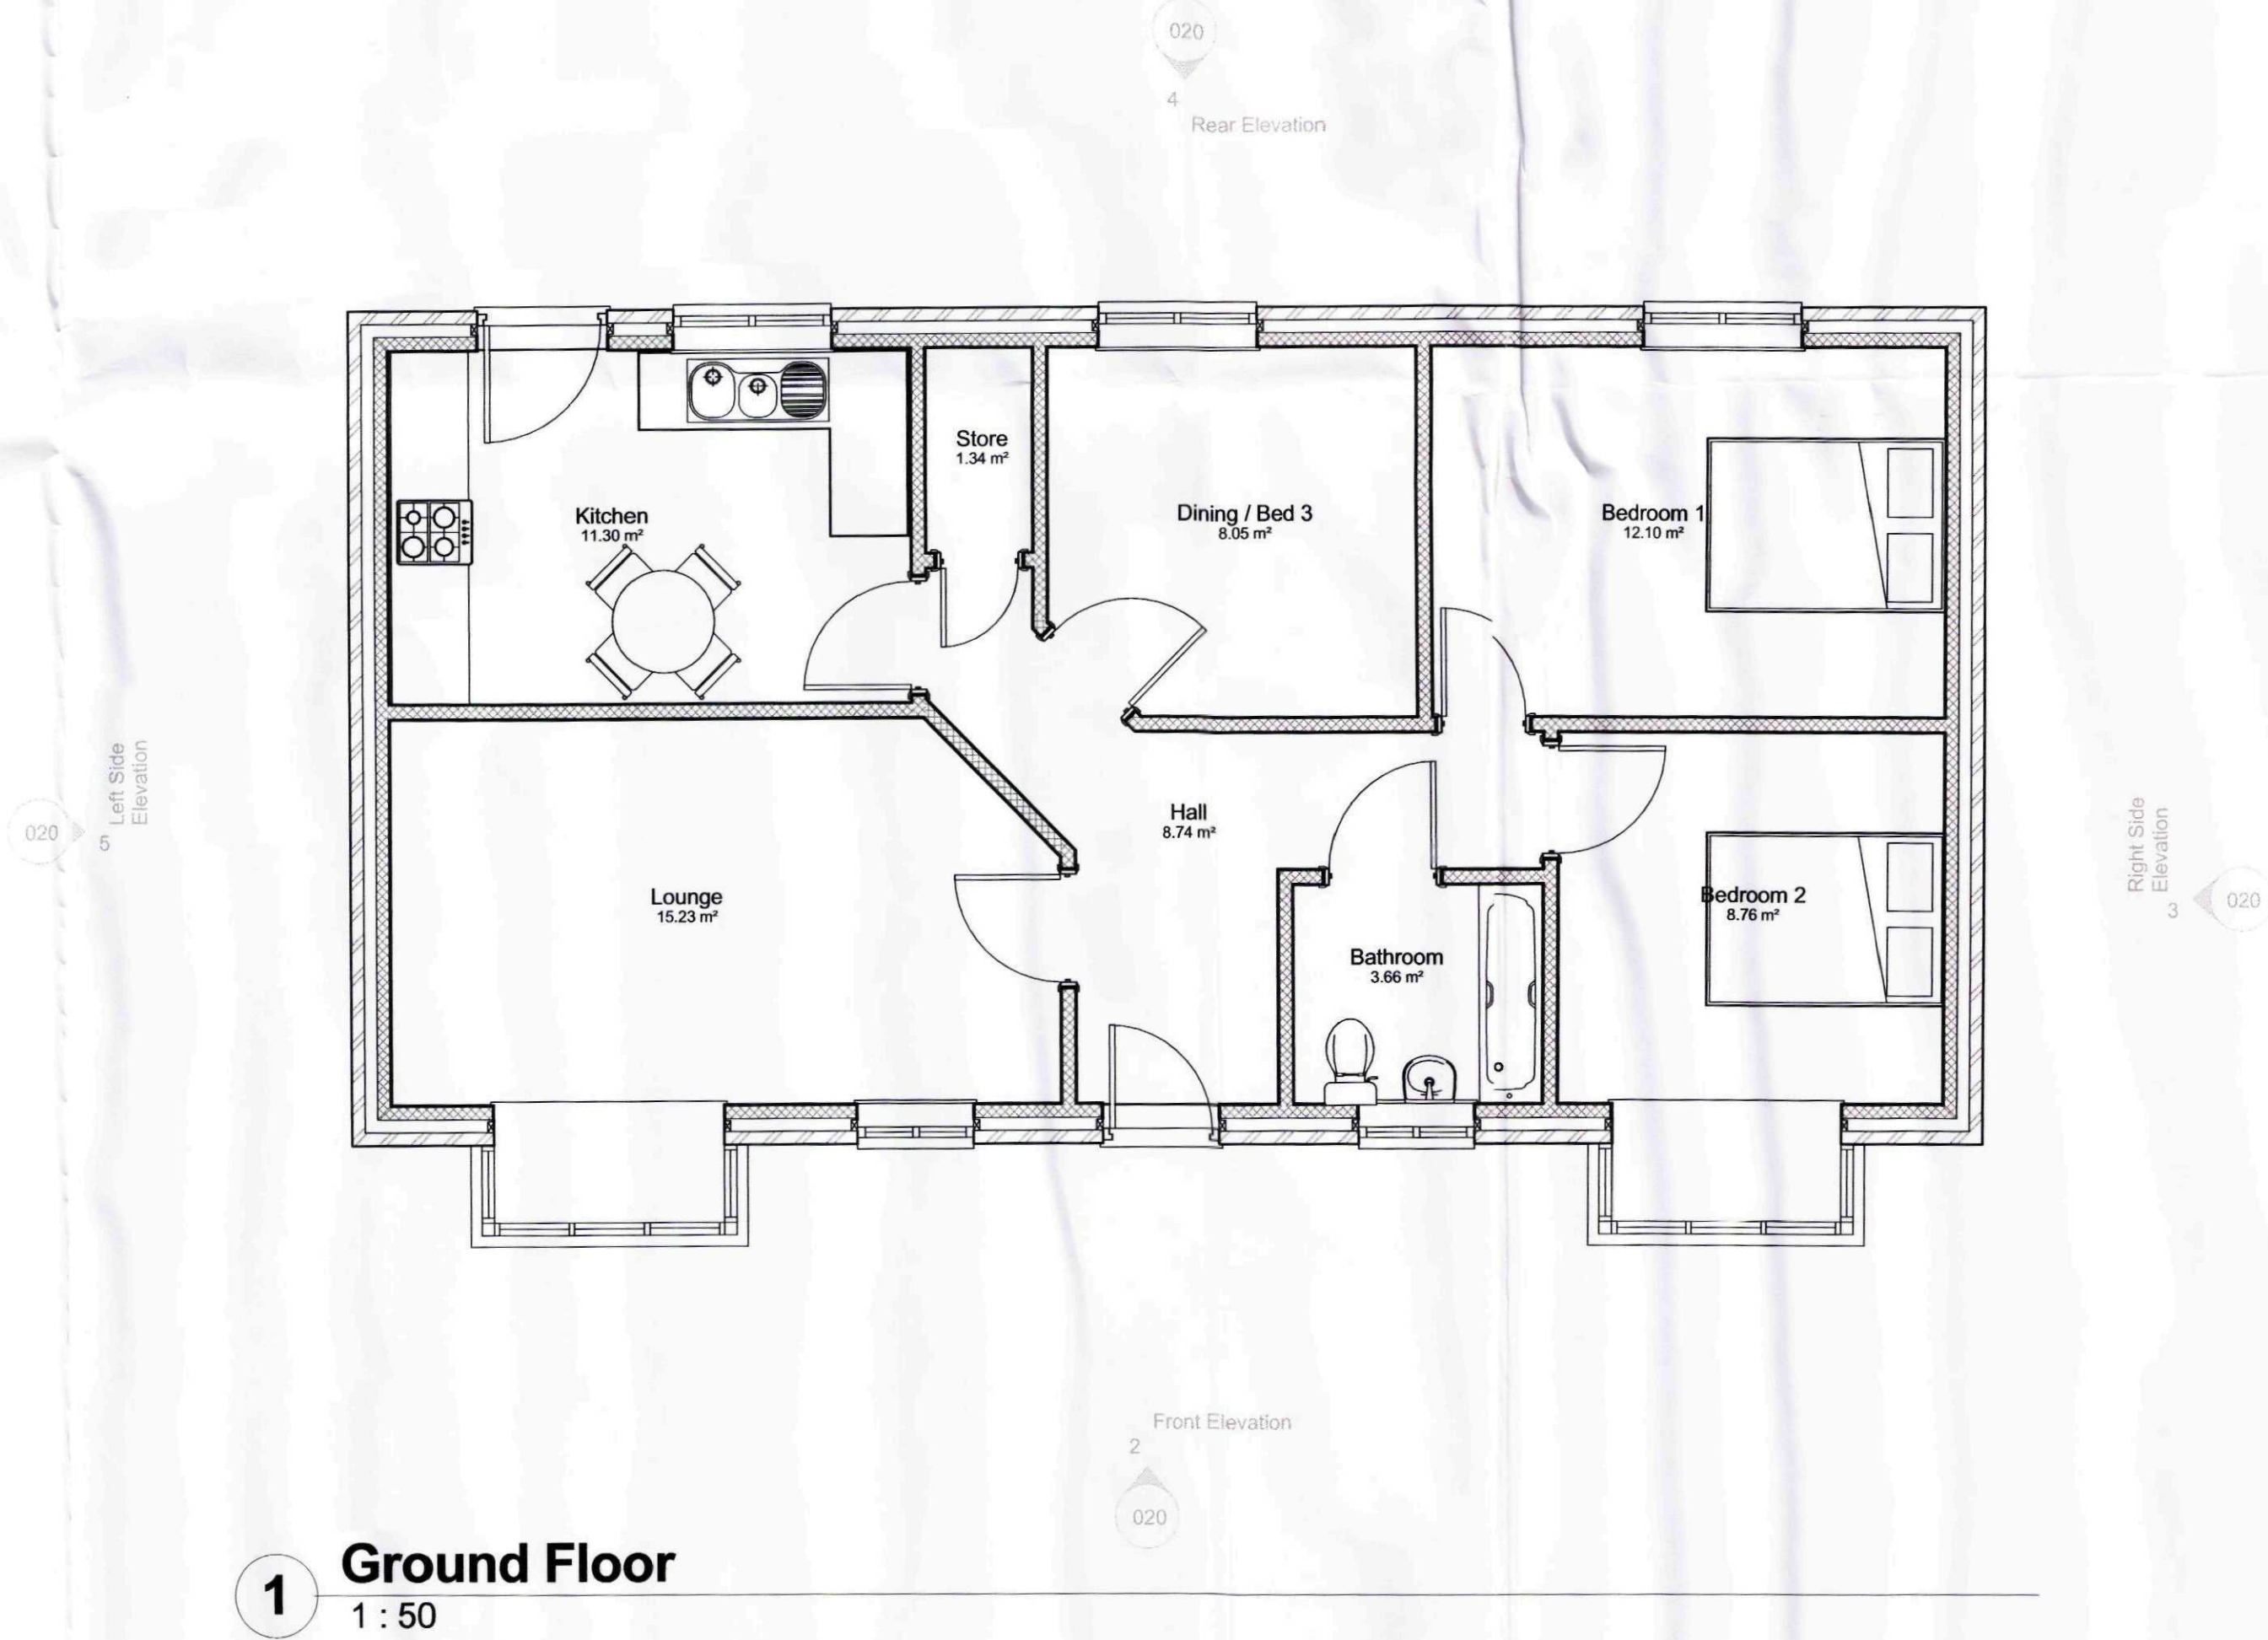
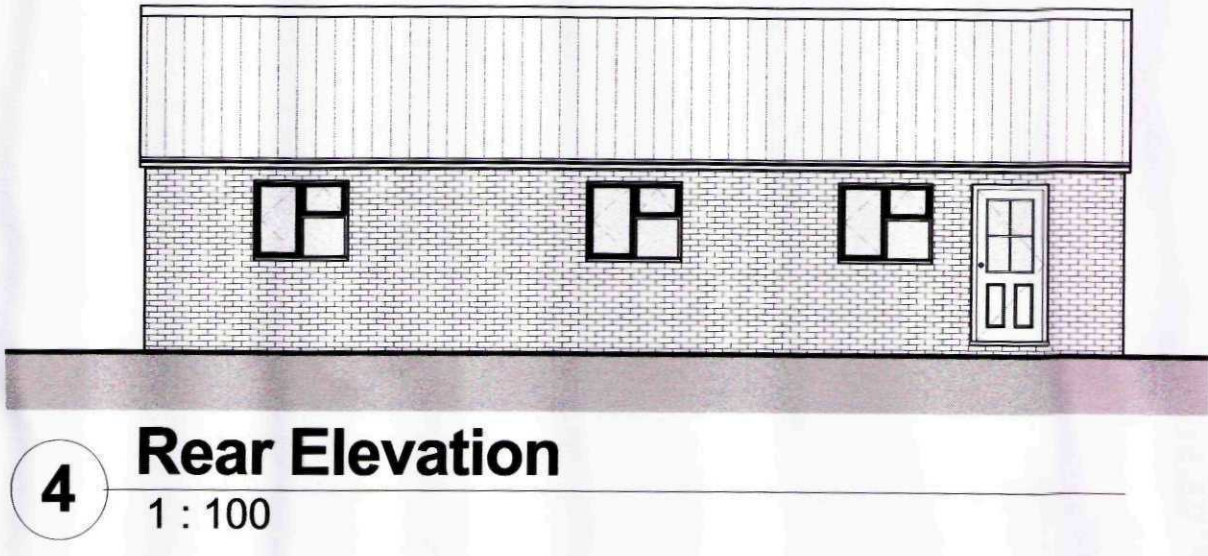


Contractor to check all Dimensions on site prior to ordering materials / commencing work. If in doubt then please ask

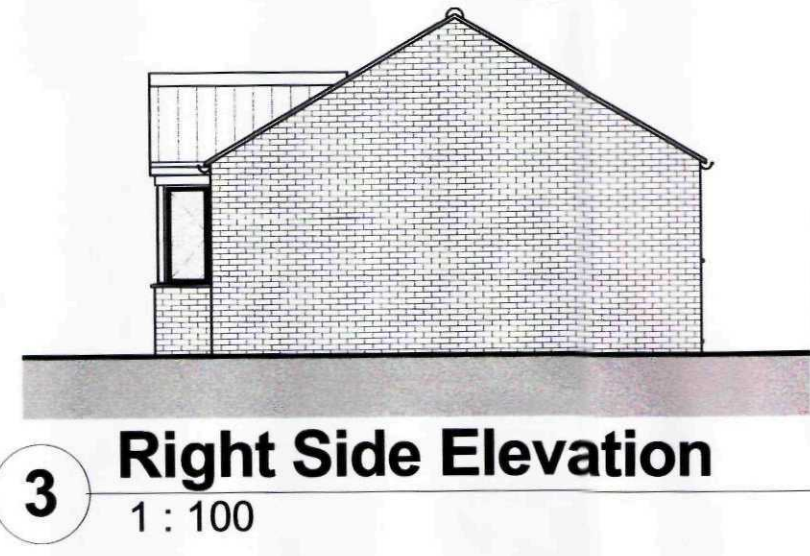

Planning Issue Only

GENERAL CONDITIONS
Contractors are responsible for checking all dimensions on site when work commences and before ordering any materials. Any discrepancies should be brought to the attention of the Client for remedial action before commencing further.
All materials not specified to be of a standard suitable for the work proposed and be fit for purpose. All work to be in accordance with good building practice and all necessary BS codes for Workmanship on Building Sites.

Client: JP Builders

Site: Residential Development at Hawthorn Bank, Spalding

Drwg Title: Plots 4-6 Plans and Elevations



Contract No	Drwg No	Revision:
a1	2350	020