


NOTES

Do not scale directly from this drawing. All discrepancies are to be brought to the attention of the below office.
The copyright to this drawing is owned by Allison Homes Eastern Limited.
All drawings are to be read in conjunction with the relevant standard details and Allison Homes standard construction notes.

SHDC
Planning & Development
27 JUL 2007
Ref: 1027/07

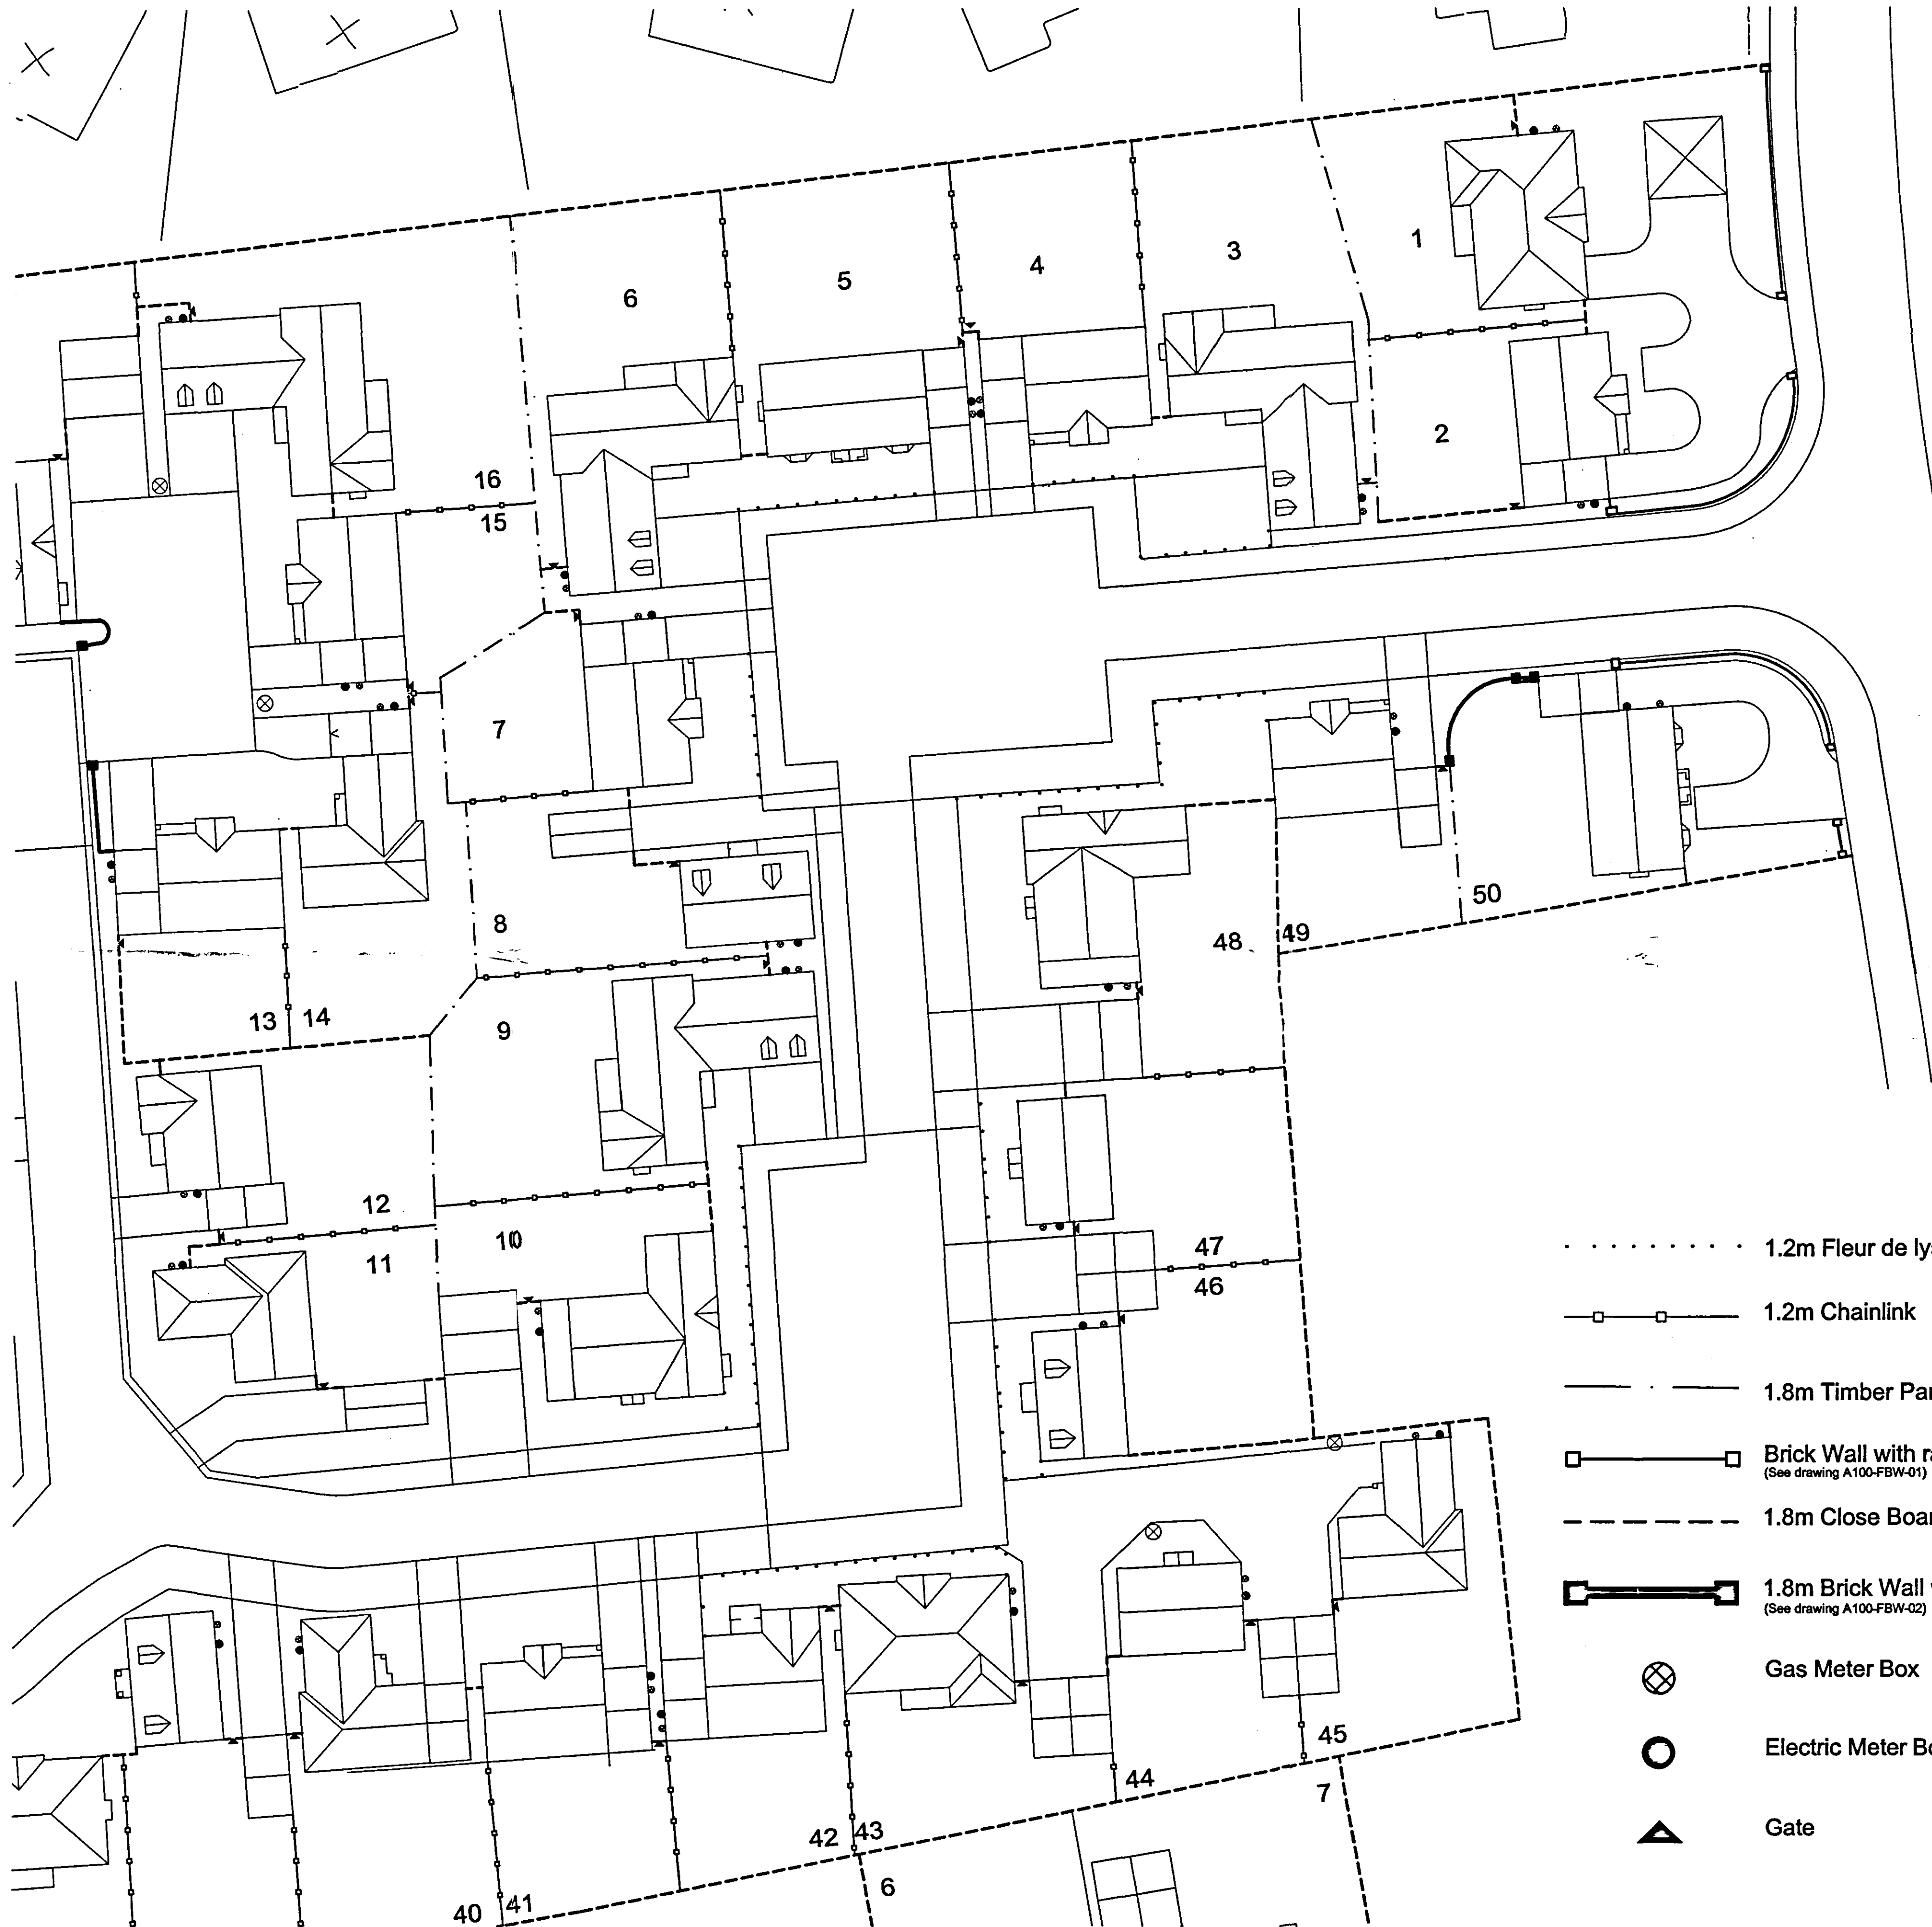

- 1.2m Fleur de lys Railings
- 1.2m Chainlink
- — — 1.8m Timber Panelled Fence
- Brick Wall with railings
(See drawing A100-FBW-01)
- - - - - 1.8m Close Boarded Fence
- 1.8m Brick Wall with piers
(See drawing A100-FBW-02)
- ⊗ Gas Meter Box
- Electric Meter Box
- ▲ Gate

DESCRIPTION	DATE

REVISIONS

PROJECT	WYGATE RM 0
DRAWING	Fencing & Meter Box Plan
SCALE 1:250 @ A1	DRAWING NO. A100-106-01
DATE 12/04/06	DRAWN JAB
CHECKED k.m.	

DEVELOPER
PLAN

ALLISON
Homes

Holland Place, Wardenree Park, Pinchbeck, Spalding,
Lincolnshire, PE11 3DH
T: (01775) 724701 F: (01775) 782153
Allison Homes Eastern Limited is a Kier Residential Company.