
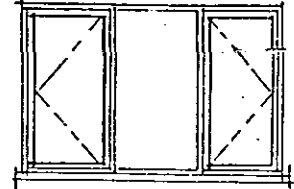
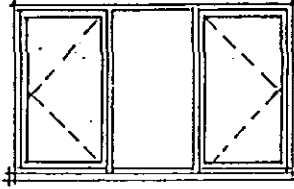


existing slate roof.

EXISTING



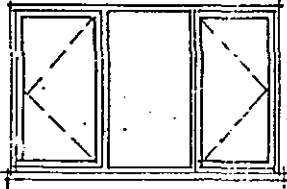


ex. mp.

3 x TIMBER WINDOWS

existing slate roof.

PROPOSED CHANGE

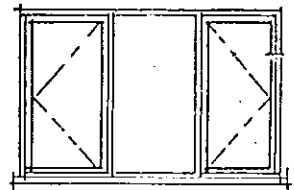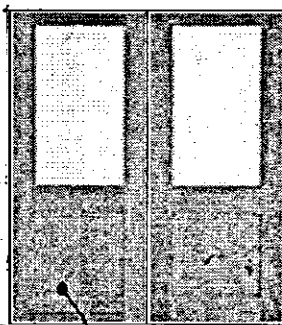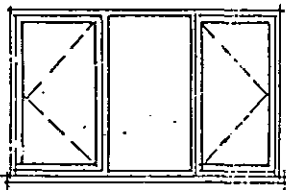

**DETERMINED
PLAN**

NEW TIMBER DOORS
OPENING OUT, FINISHED

SHDC
Planning & Development

03 SEP 2004

TO EXISTING
WINDOWS

ELEVATION TO YARD Ref:

1029/84