


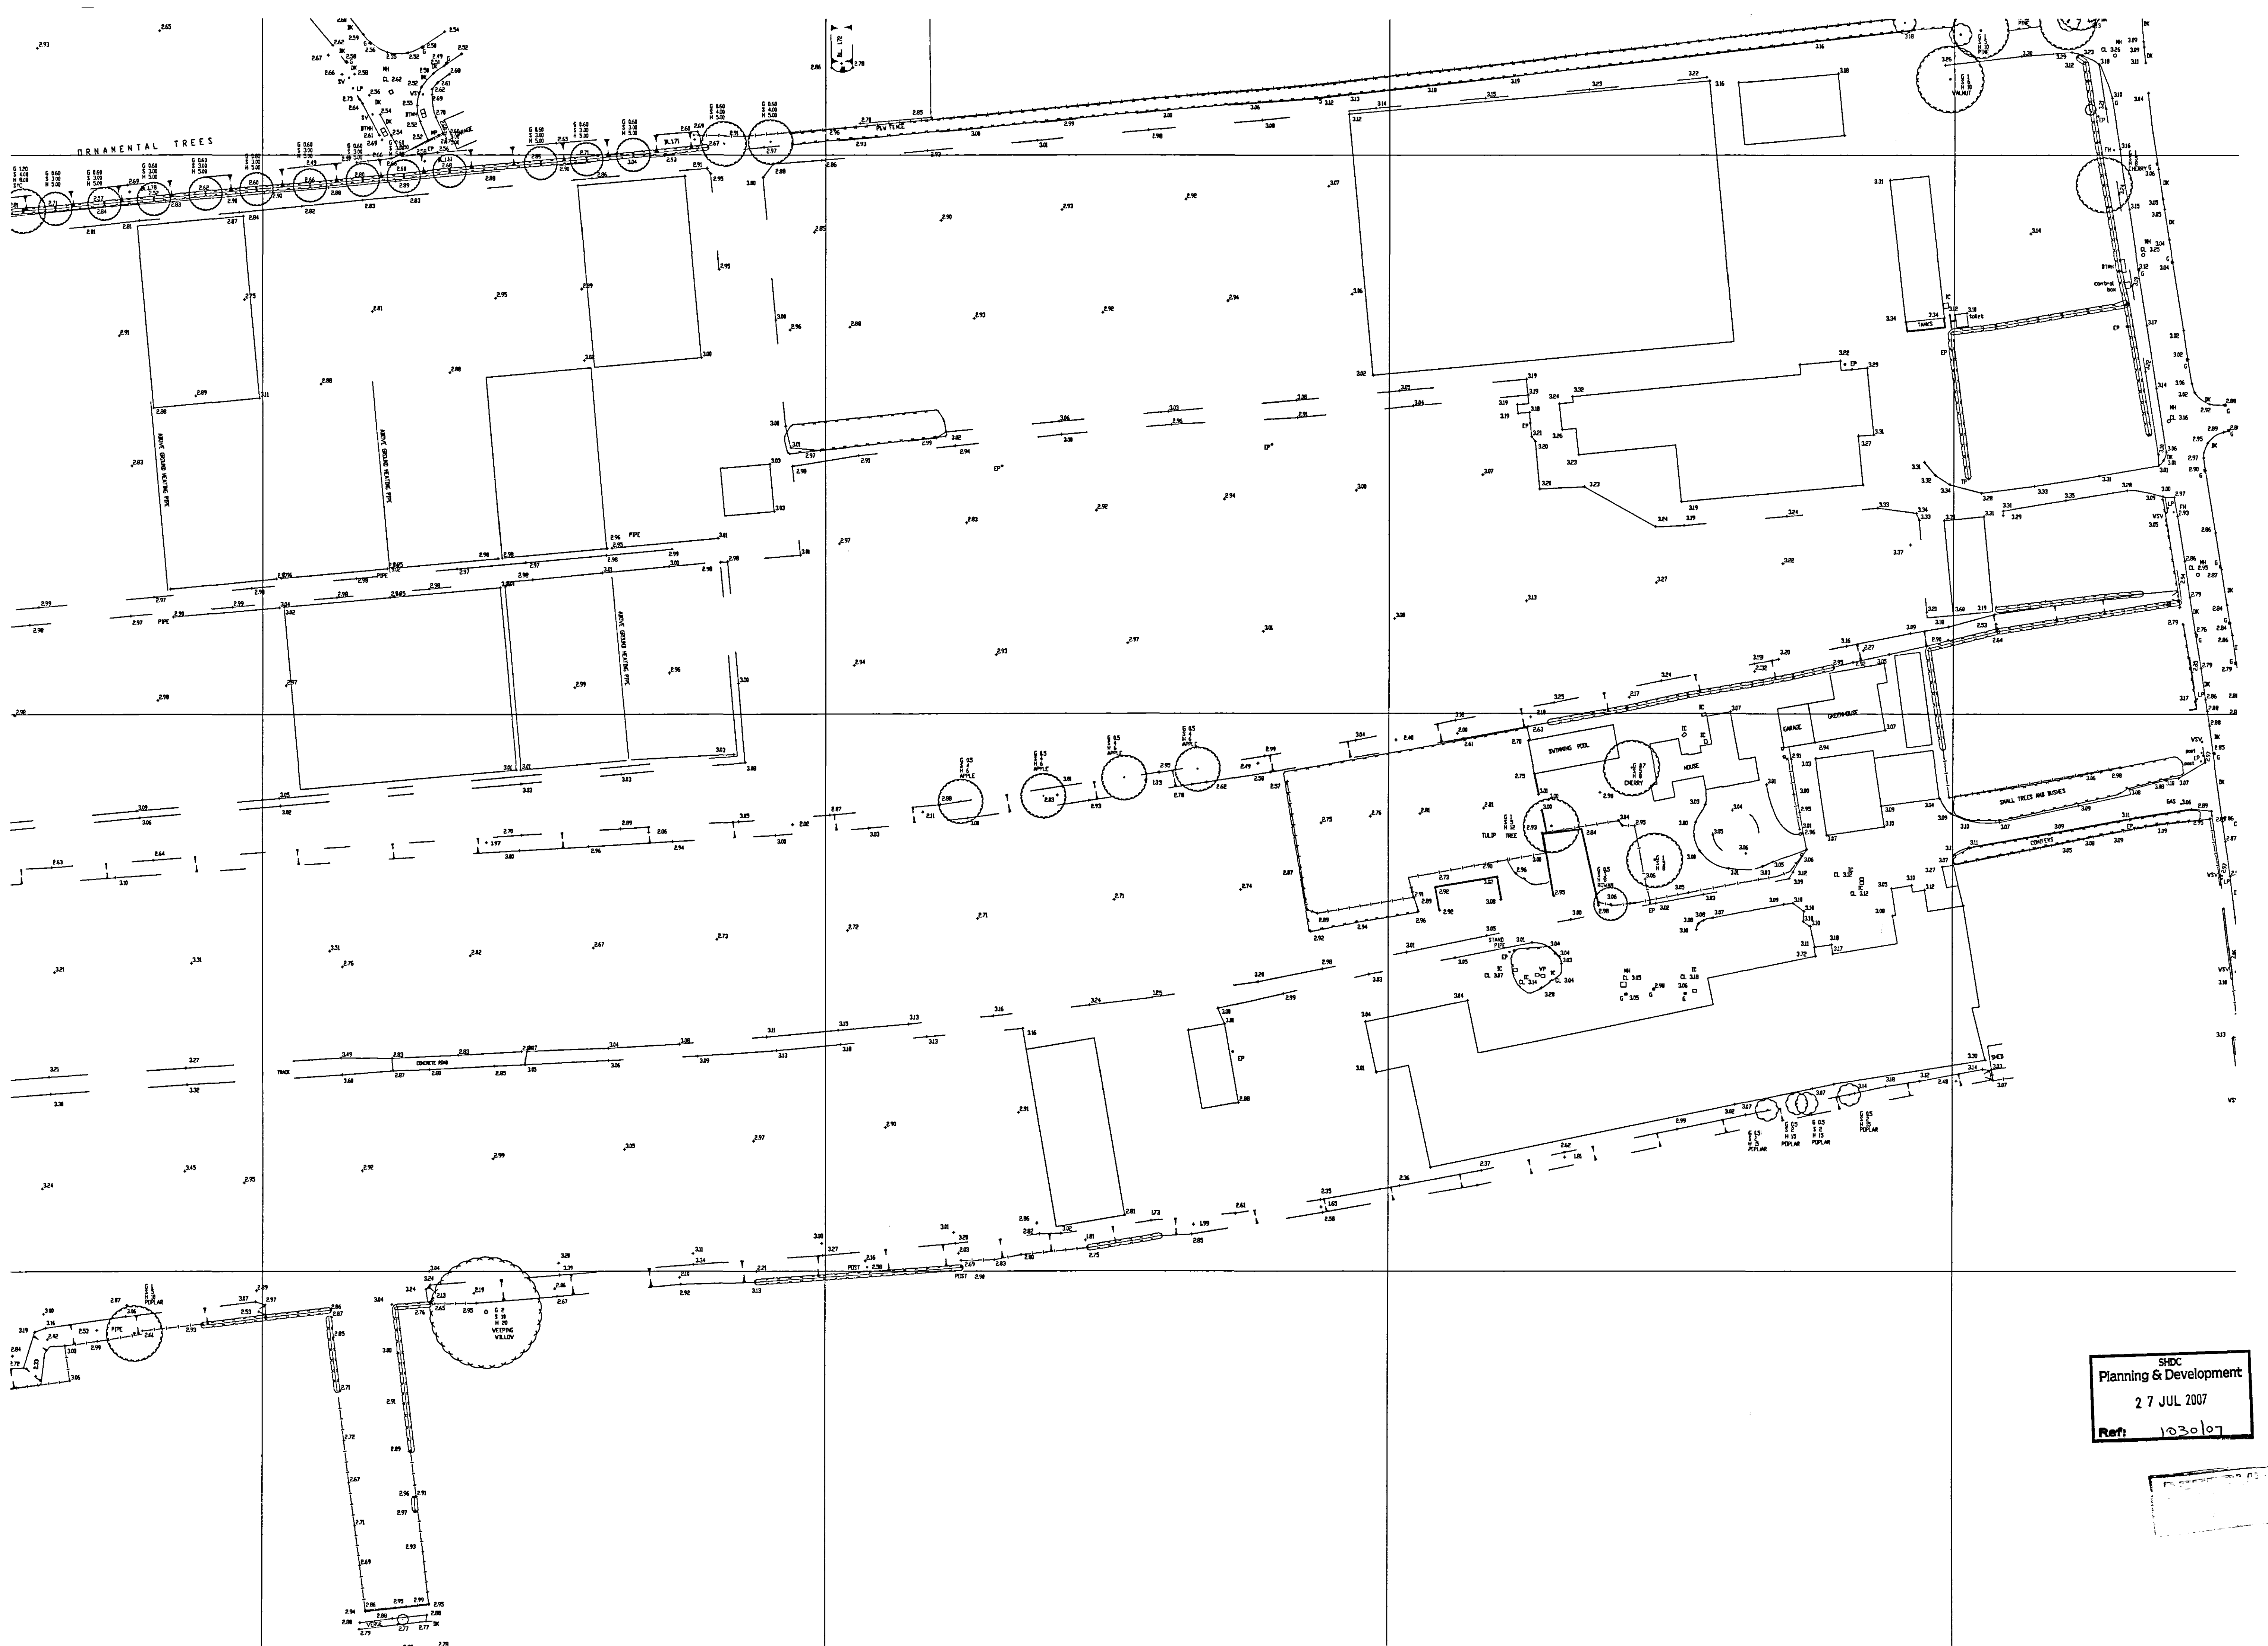

SHDC
Planning & Development
27 JUL 2007
Ref: 1030107