

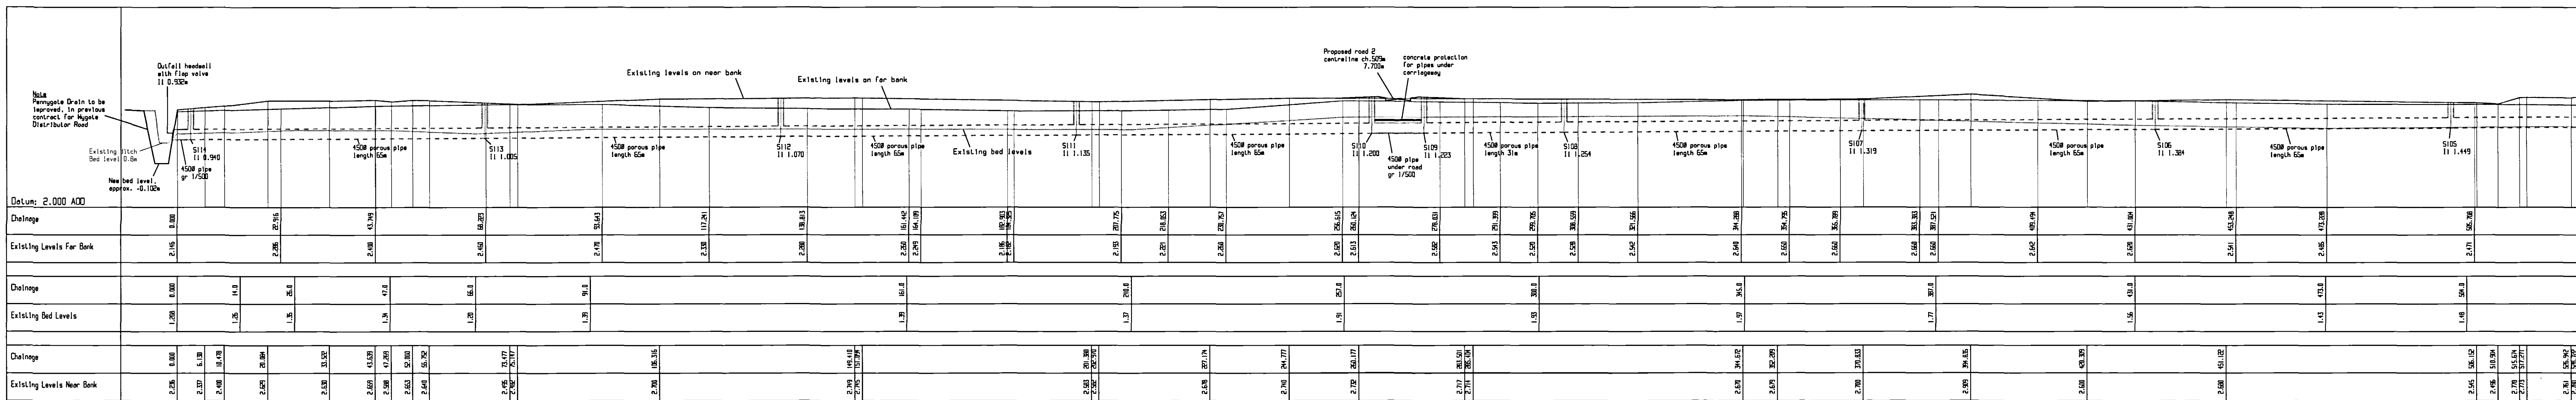


Section along existing ditch
North of site

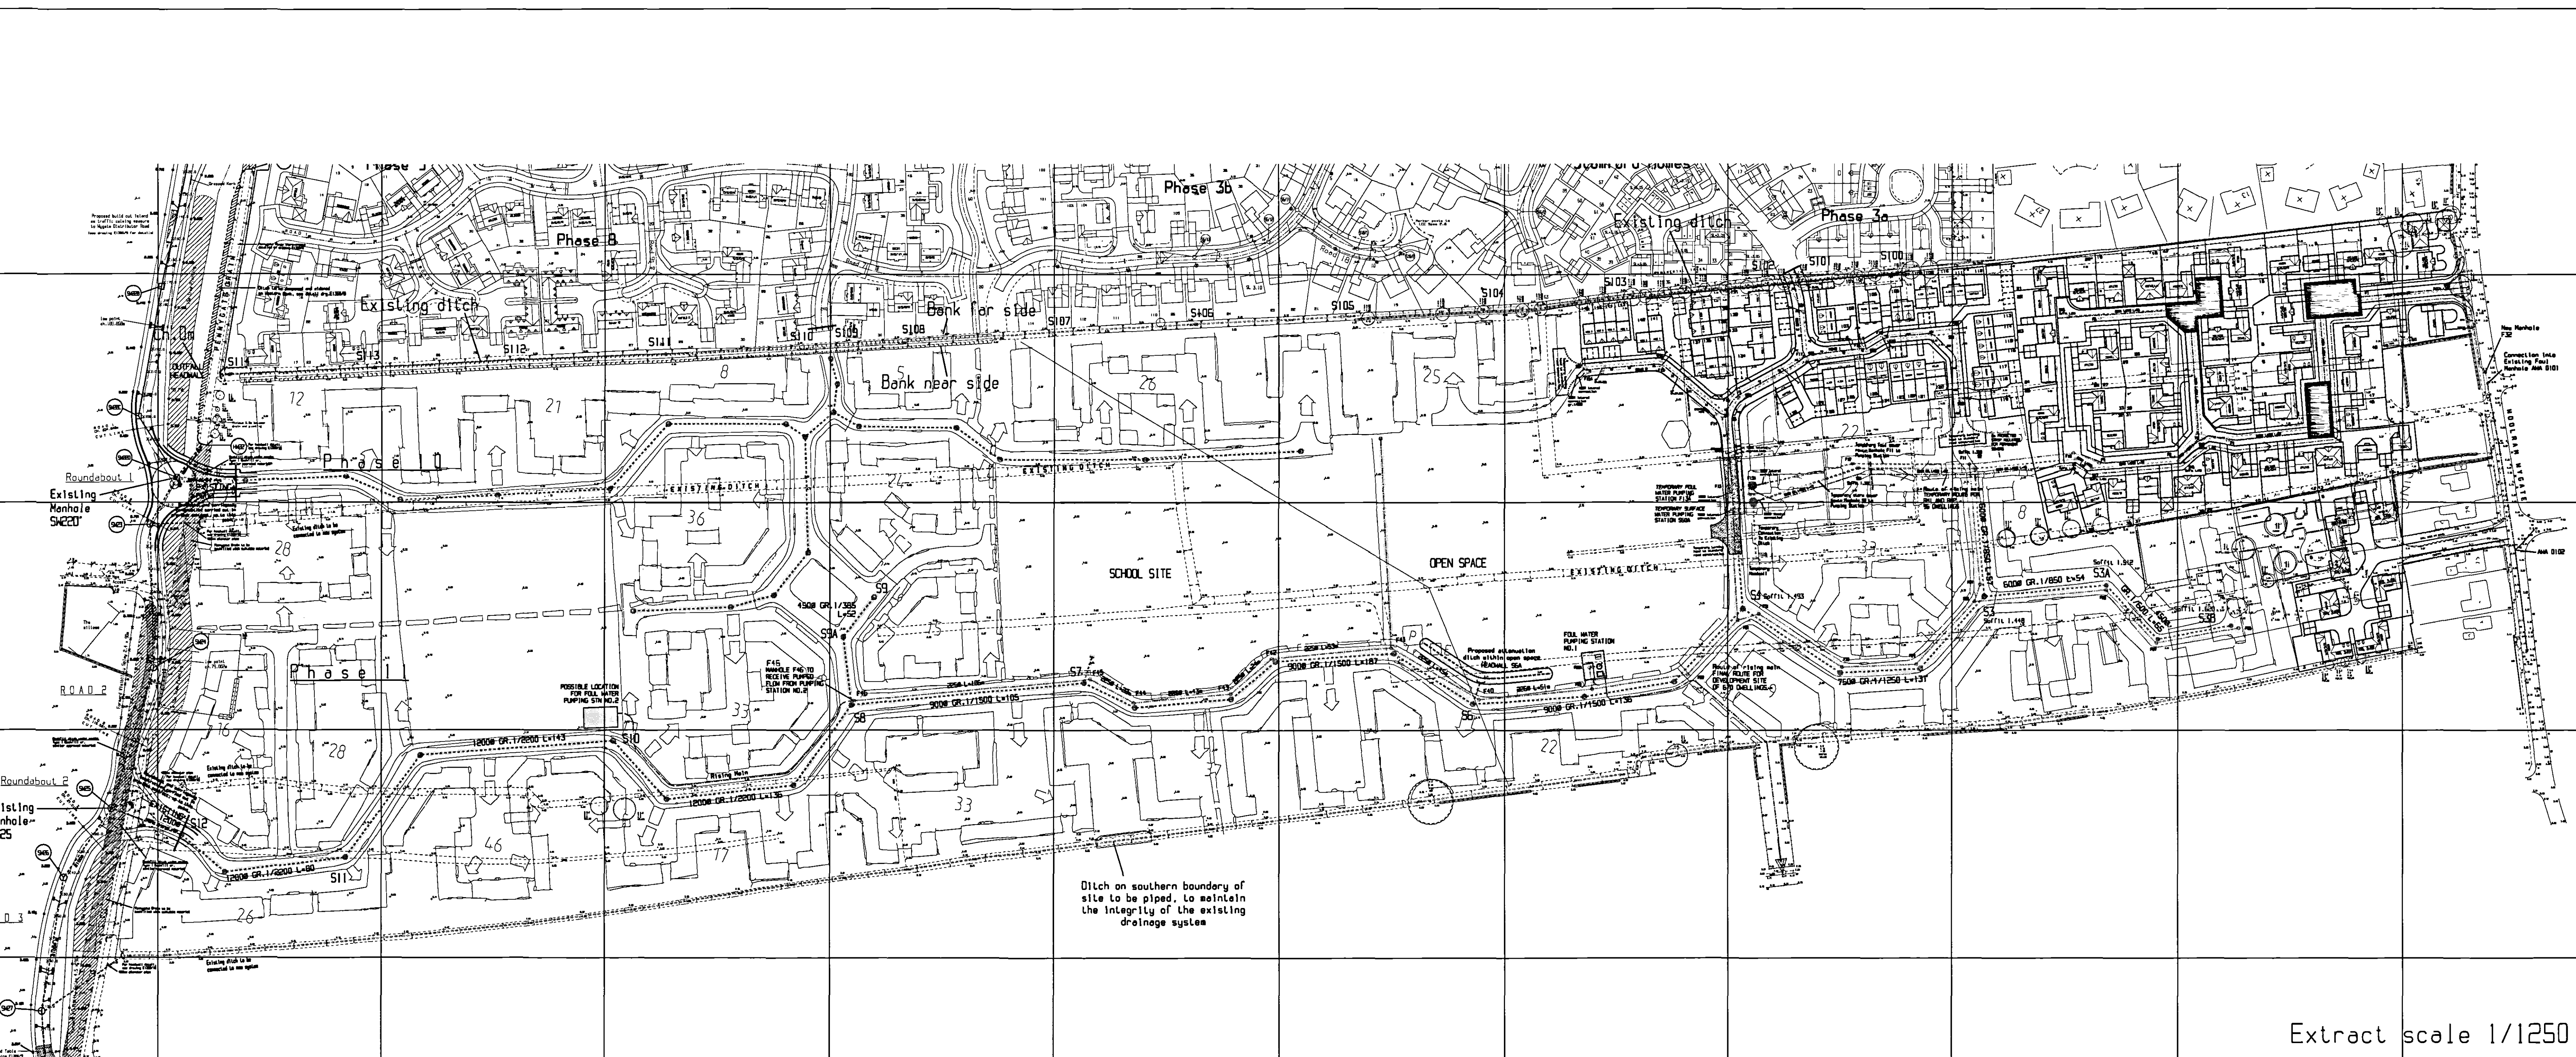

Section along existing ditch
North of site

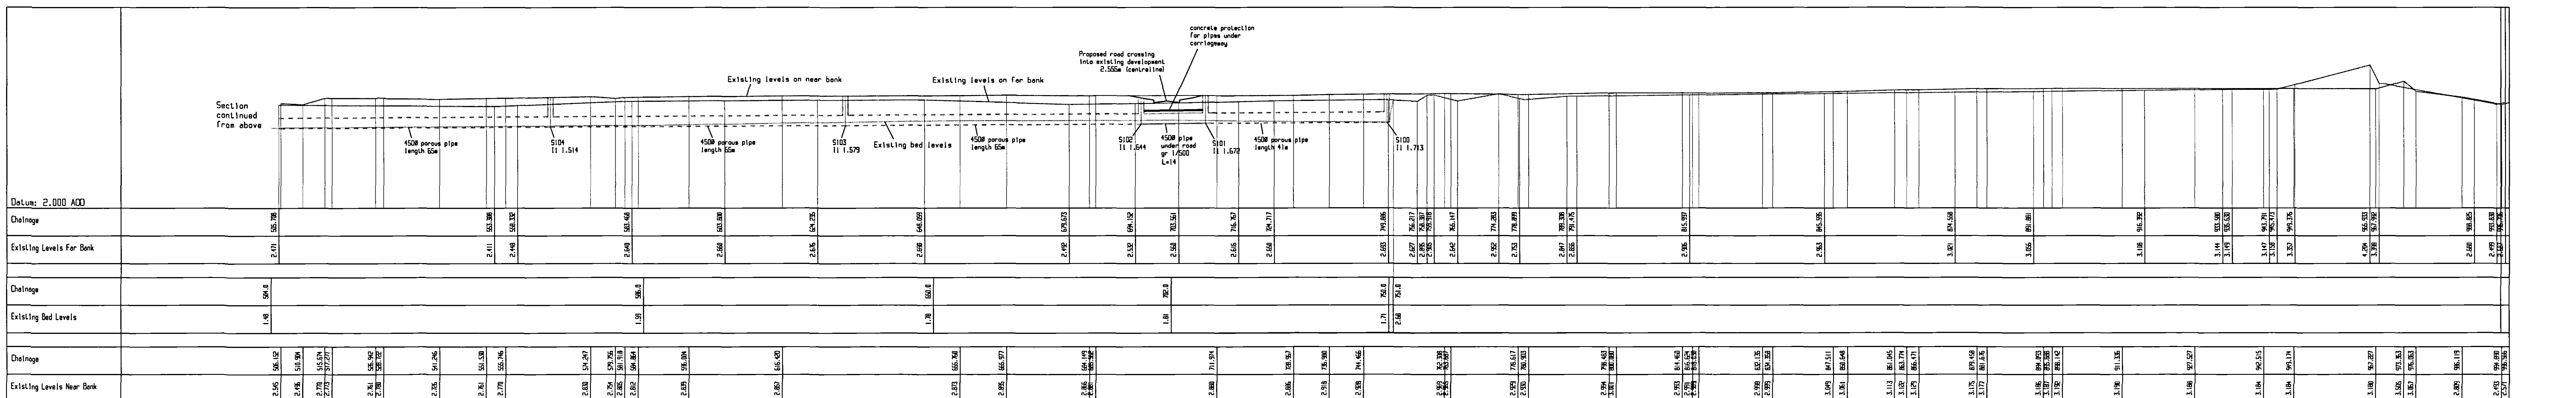

IMPORTANT NOTES

- 1) Existing ditch to be backfilled with suitable material, approved by the IOB
- 2) Pipe bedding details to be provided for the porous pipes under grassed areas
- 3) Any pipe protection for the porous pipes to be provided, where cover is under 0.5 metre

[illegible]

Written dimensions to be taken. Do not scale off the drawing.
Any discrepancy, written or scaled, should be brought to the attention of the engineer immediately.
This drawing to be read in conjunction with the relevant Bills of Quantities and Local Authority Specification.
CDM NOTE: The design has been undertaken as far as possible to avoid risks to health and safety or to reduce and control the effects of any unavoidable risks.
All relevant information identifying the unavoidable risks has been passed to the planning supervisor for inclusion in the Health & Safety plan.
The Health & Safety plan will be issued by the planning supervisor

WORMALD, BURROWS PARTNERSHIP
Civil Engineering Consultants
12a & 14a Hitchin Street, Tel 01767 317244
Biggleswade, Beds SG18 8AX, U.K. Fax 315434

SHDC	Project
Planning & Development	Development at Wygate South, Spalding

Ref: 1030/07	Drawing Description
	Section along existing ditch to north

Client Allison Homes Eastern Limited Holland Place Wardentree Park Pinchbeck	Client Drawing Number A027/299/04
--	--------------------------------------

Engineering Drawing Number E1081/6/A	Date 18/8/04	V 17100
	Checked By WID Date SEPT 04	  KEYSTONE COMPANY 150 WOLF LANE COCT RD MI 002

Extract | scale 1/1250