


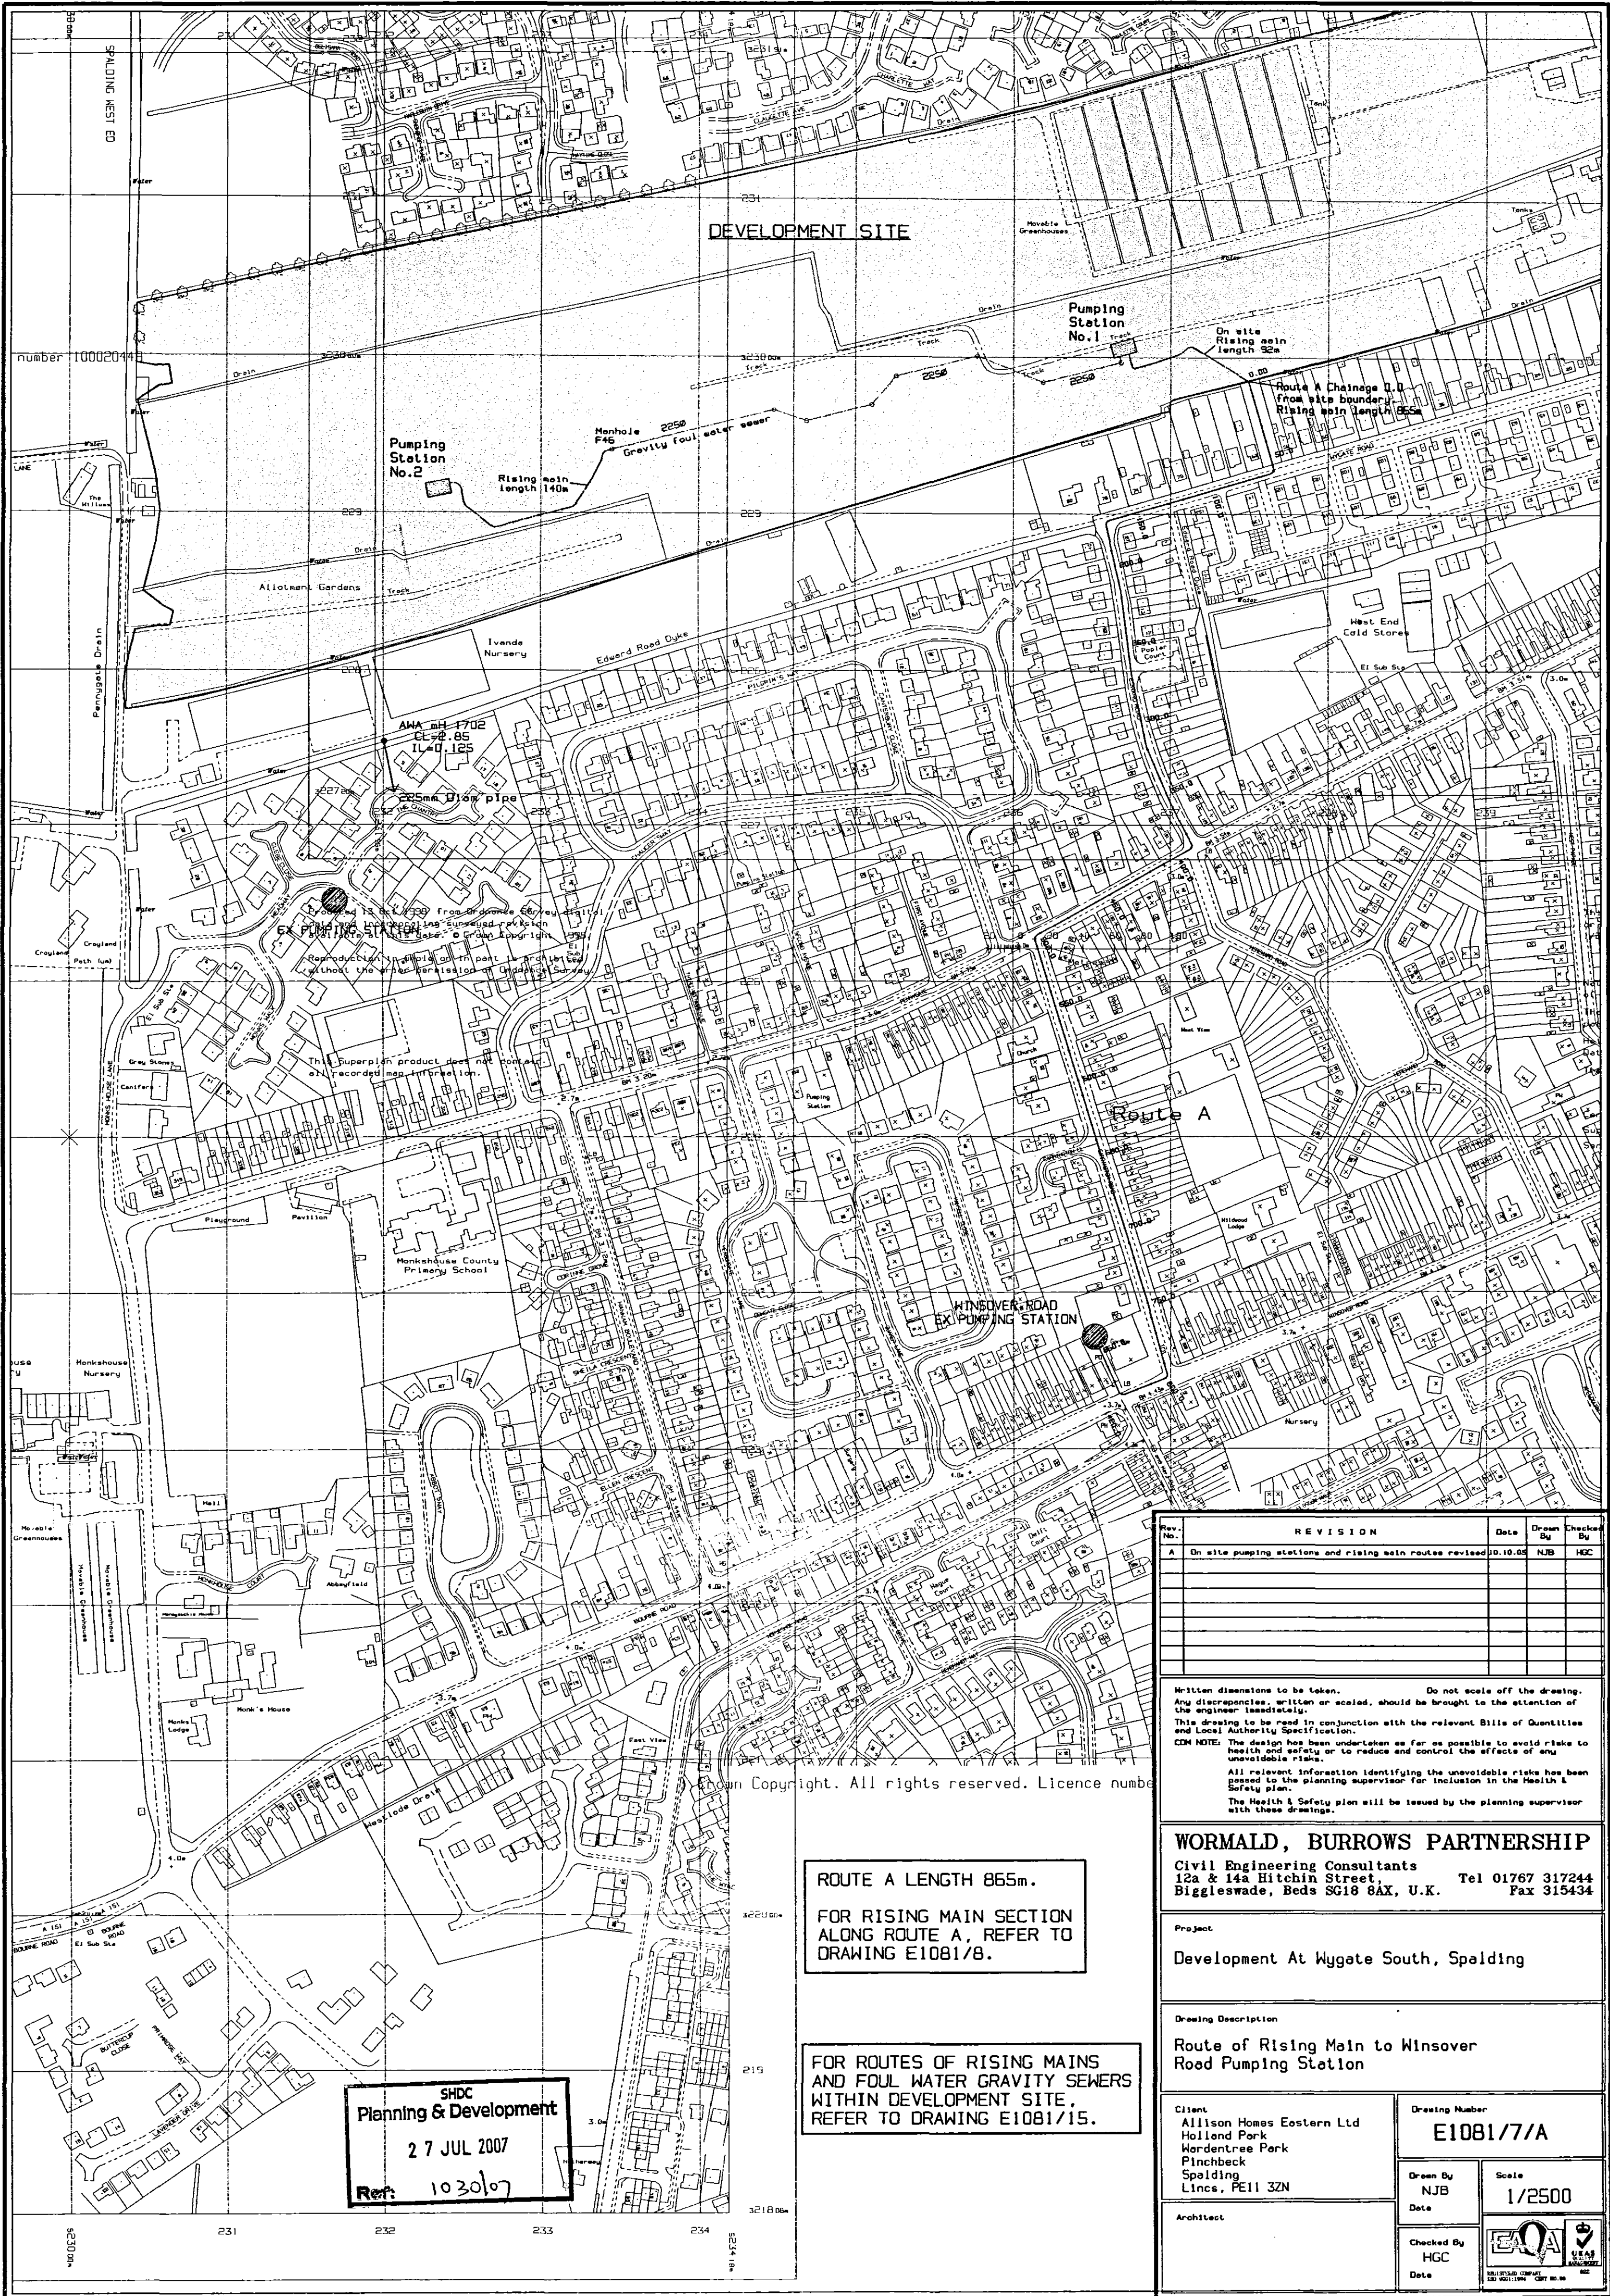

DEVELOPMENT SITE

Pumping Station No.1

Pumping Station No.2

Route A Chainage 0.0 from site boundary. Rising main length 865m

ANA MH 1702 Class B5 IL40 125

225mm D10m pipe

Drawn 15.06.07 from Ordnance Survey 1:10,000 map. The drawing is a reproduction of the original drawing and is not a final drawing. It is not to be used for construction purposes without the written permission of the Planning & Development Department.

This Superplan product does not contain any recorded map information.

WINSOVER ROAD EXISTING PUMPING STATION

Rev. No.	REVISION	Date	Drawn By	Checked By
A	On site pumping stations and rising main routes revised	10.10.07	NJB	HGC

Written dimensions to be taken. Do not scale off the drawing. Any discrepancies, written or scaled, should be brought to the attention of the engineer immediately. This drawing is to be read in conjunction with the relevant Bills of Materials and Local Authority Specification. CON NOTE: The design has been undertaken as far as possible to avoid risks to health and safety or to reduce and control the effects of any unavoidable risks. All relevant information identifying the unavoidable risks has been passed to the planning supervisor for inclusion in the Health & Safety plan. The Health & Safety plan will be issued by the planning supervisor with these drawings.

WORMALD, BURROWS PARTNERSHIP
Civil Engineering Consultants
12a & 14a Hitchin Street, Biggleswade, Beds SG18 8AX, U.K. Tel 01767 317244 Fax 315434

Project
Development At Wygate South, Spalding

Drawing Description
Route of Rising Main to Winsover Road Pumping Station

Client
Allison Homes Eastern Ltd
Holland Park
Wardentree Park
Pinchbeck
Spalding
Lincs. PE11 3ZN

Drawing Number
E1081/7/A

Drawn By
NJB
Date

Checked By
HGC
Date



ROUTE A LENGTH 865m.
FOR RISING MAIN SECTION
ALONG ROUTE A, REFER TO
DRAWING E1081/8.

FOR ROUTES OF RISING MAINS
AND FOUL WATER GRAVITY SEWERS
WITHIN DEVELOPMENT SITE,
REFER TO DRAWING E1081/15.

SHDC
Planning & Development
27 JUL 2007
Ref: 1030107