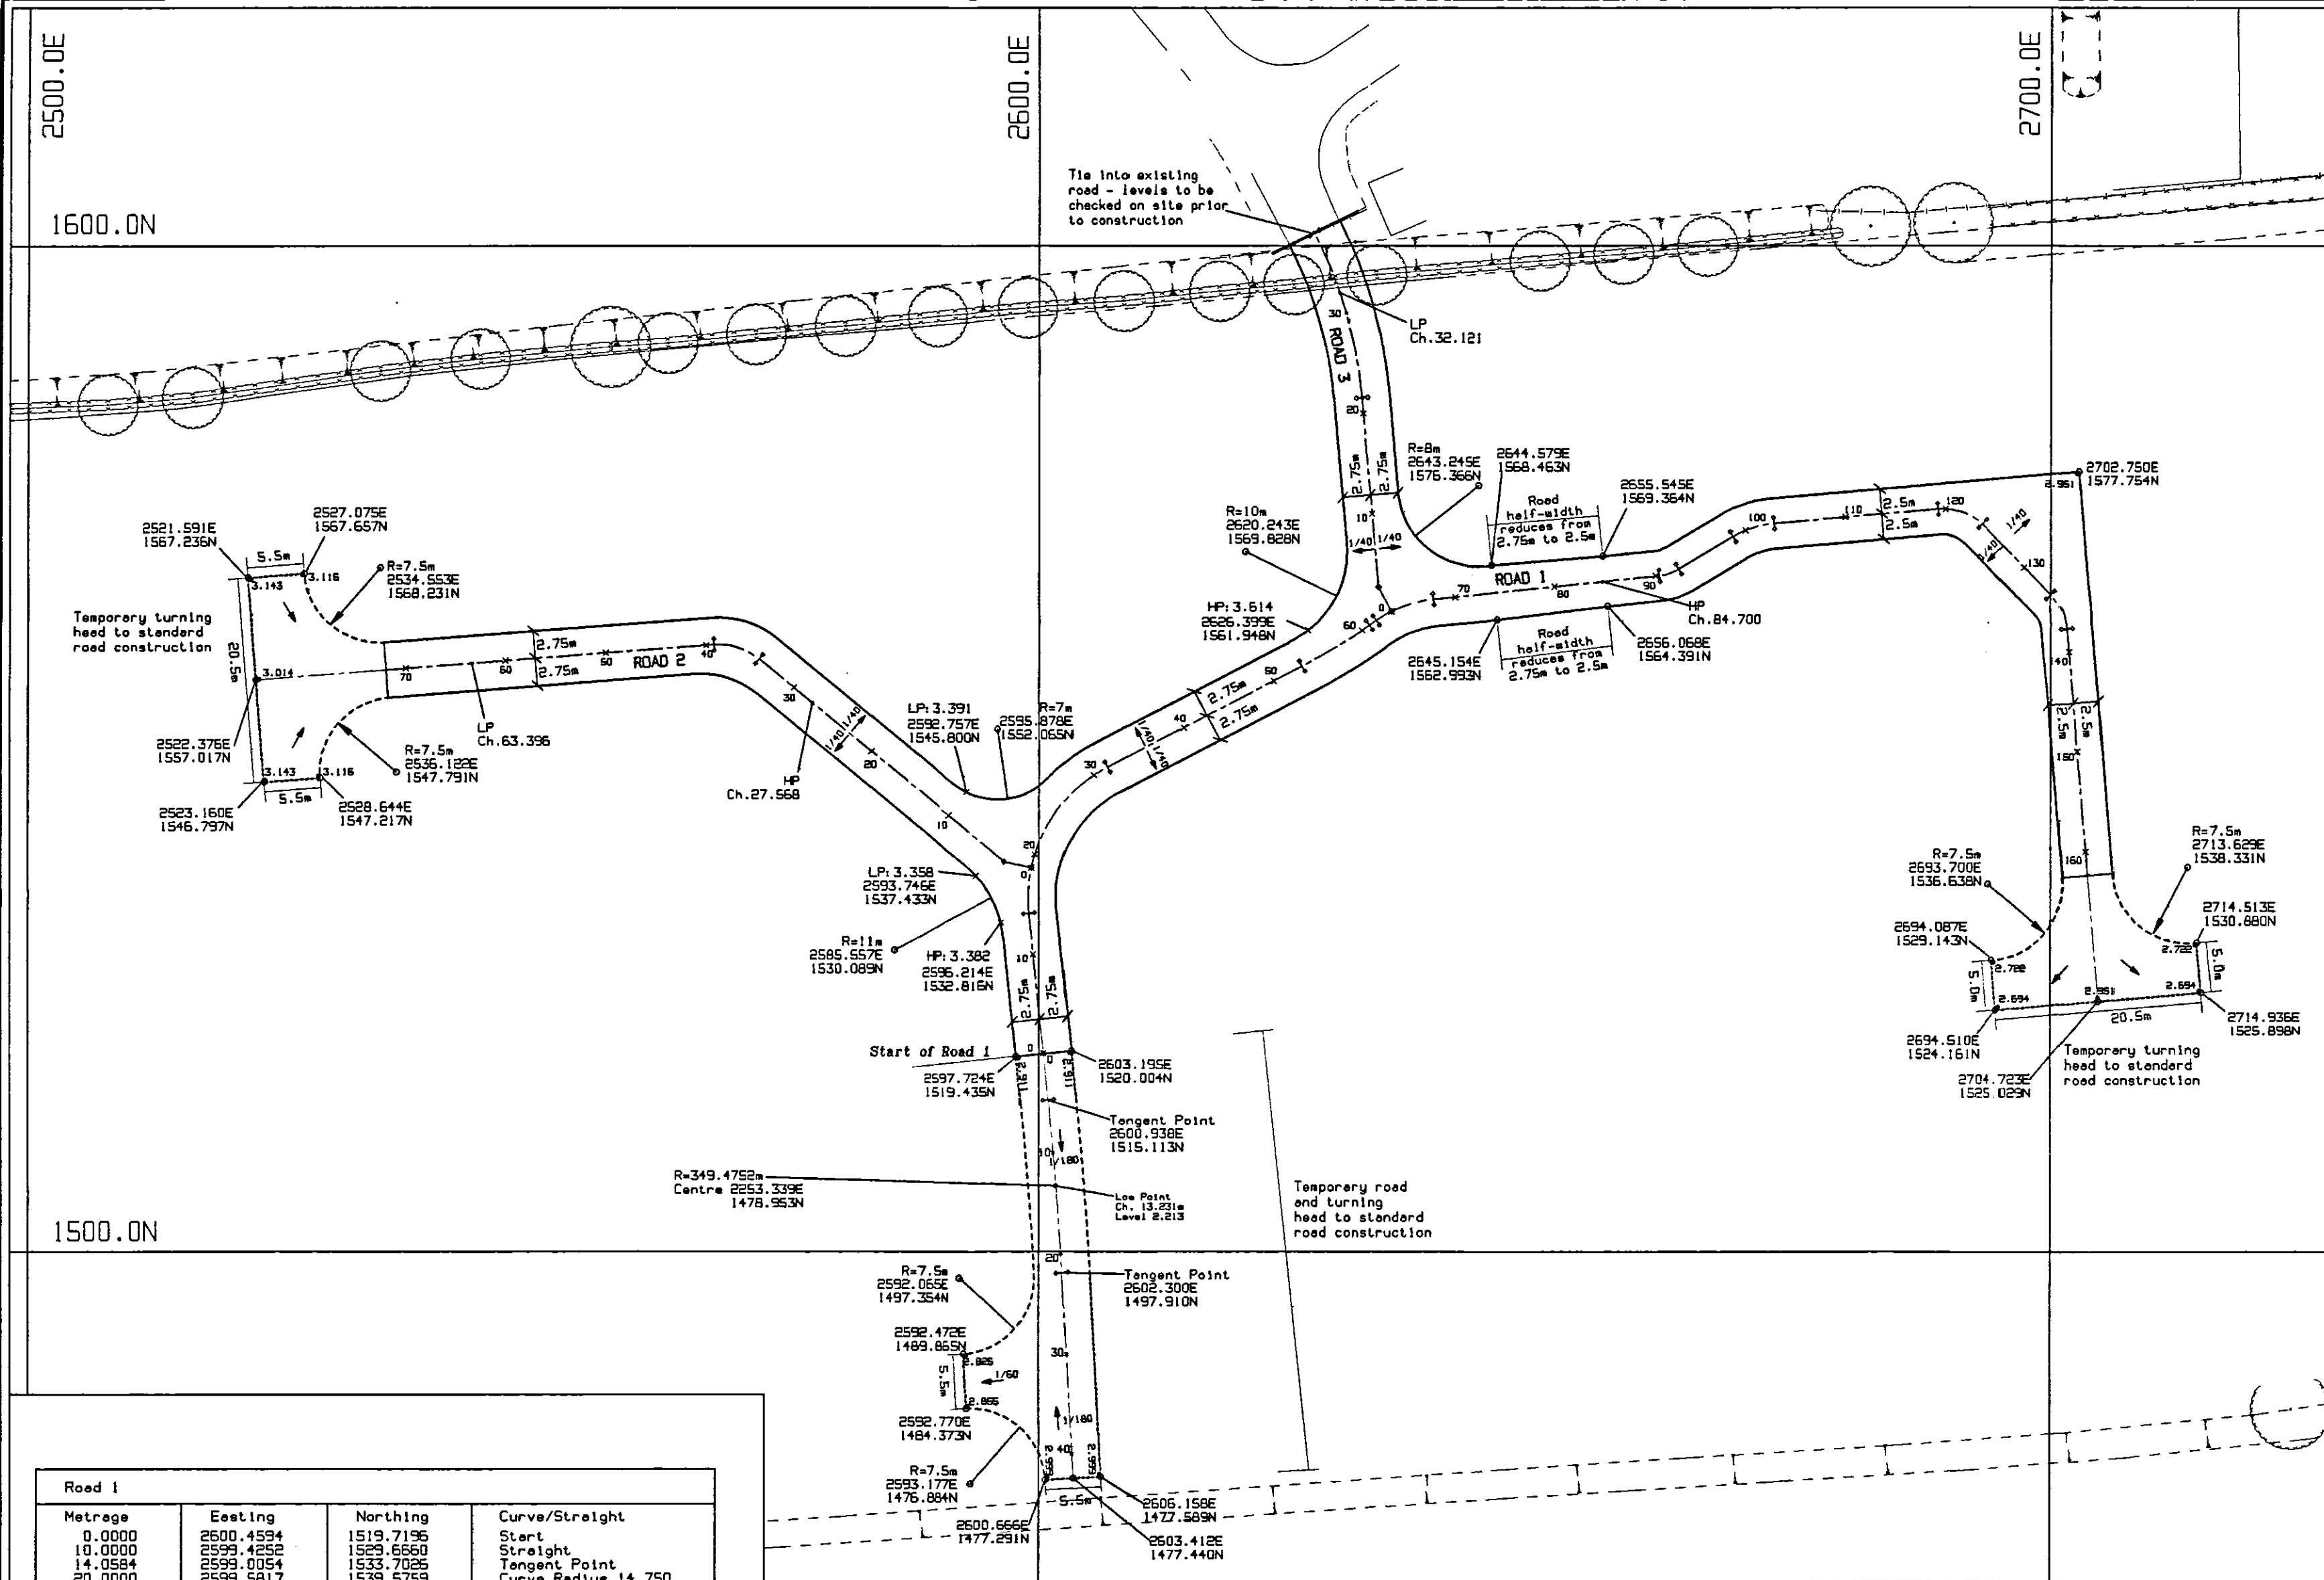


SHDC
Planning & Development
27 JUL 2007
Ref: 1030/07

Rev. No.	REVISION	Date	Drawn By	Checked By
A	Setting out of temporary turning head at start of road 1 added.	15/12/06	NJB	HGC
B	Centre line setting out for temporary turning head added.	9.1.06	NJB	

Written dimensions to be taken. Do not scale off the drawing.
Any discrepancies, written or scaled, should be brought to the attention of the engineer immediately.
This drawing to be read in conjunction with the relevant Bills of Materials and Local Authority Specification.
CDM NOTE: The design has been undertaken as far as possible to avoid risks to health and safety or to reduce and control the effects of any unavoidable risks.
All relevant information identifying the unavoidable risks has been passed to the planning supervisor for inclusion in the Health & Safety plan.
The Health & Safety plan will be issued by the planning supervisor with these drawings.

WORMALD, BURROWS PARTNERSHIP
Civil Engineering Consultants
12a & 14a Hitchin Street, Biggleswade, Beds SG18 8AX, U.K. Tel 01767 317244 Fax 315434

Project
Development at Wygate South, Spalding, Lincolnshire

Drawing Description
Road Setting Out RM 1

Client: **Allison Homes Eastern Ltd**
Holland Place, Wadentree Park, Pinchbeck, Spalding, Lincs, PE11 3ZN
Client Drawing Number: **A027/206/01**
Drawn By: **NJB**
Date: **Oct. 05**
Scale: **1:500**

Engineering Drawing Number: **E1081/18/B**
Checked By: **HGC**
Date: **Oct. 05**
Logos: **EAQA** and **UKAS**

Road 1			
Metrage	Easting	Northing	Curve/Straight
0.0000	2500.4594	1519.7196	Start
10.0000	2599.4252	1529.6660	Straight
14.0584	2599.0054	1533.7026	Tangent Point
20.0000	2599.5817	1539.5759	Curve Radius 14.750
30.0000	2605.4257	1547.4547	Curve
31.5712	2606.7724	1548.2627	Tangent Point
40.0000	2614.2208	1552.2079	Straight
50.0000	2623.0578	1556.8886	Straight
53.1289	2625.8227	1558.3531	Tangent Point
60.0000	2631.6875	1561.9253	Curve Radius 57.278
60.9045	2632.4262	1562.4471	Tangent Point
61.7530	2633.1154	1562.9421	Tangent Point
64.7955	2635.7885	1564.3793	Curve Radius 11.748
67.8400	2638.7406	1565.0838	Tangent Point
70.0000	2640.8888	1565.3096	Straight
80.0000	2650.8340	1566.3549	Straight
90.0000	2660.7792	1567.4002	Straight
91.3580	2661.1353	1567.4377	Tangent Point
91.3584	2662.1344	1567.5544	Tangent Point
92.4067	2663.0530	1568.0820	Tangent Point
98.6105	2668.3827	1571.2737	Tangent Point
100.0000	2669.6222	1571.8991	Curve Radius 9.500
102.9151	2672.4421	1572.5913	Tangent Point
110.0000	2679.5001	1573.2091	Straight
119.2408	2688.7057	1574.0148	Tangent Point
120.0000	2689.4641	1574.0287	Curve Radius 5.500
124.0405	2693.0742	1572.4249	Tangent Point
130.0000	2697.2882	1568.2109	Straight
133.8084	2699.9811	1565.5180	Tangent Point
135.7354	2701.0797	1563.9469	Curve Radius 5.501
137.6623	2701.5725	1562.0941	Tangent Point
140.0000	2701.7705	1559.7649	Straight
150.0000	2702.6175	1549.8008	Straight
160.0000	2703.4545	1539.8367	Straight
162.3607	2703.6644	1537.4845	End

Road 2			
Metrage	Easting	Northing	Curve/Straight
0.0000	2599.2426	1538.2664	Start
2.7500	2596.5516	1538.8328	IP at Channel
10.0000	2590.9735	1543.4640	Straight
20.0000	2587.2736	1549.8517	Straight
30.0000	2575.5857	1556.2395	Straight
34.4359	2572.1727	1559.0731	Tangent Point
36.8399	2570.0766	1560.2196	Curve Radius 5.248
39.2440	2567.7034	1560.4956	Tangent Point
40.0000	2566.9495	1560.4378	Straight
50.0000	2555.9789	1559.6765	Straight
60.0000	2547.0092	1558.9072	Straight
70.0000	2537.0375	1558.1419	Straight
71.9672	2535.0761	1557.9913	IP
71.9672	2535.0761	1557.9913	IP
71.9672	2535.0761	1557.9913	End

Road 3			
Metrage	Easting	Northing	Curve/Straight
0.0000	2634.6187	1563.8593	Start
2.7500	2633.3653	1566.3076	IP at Channel
10.0000	2632.7091	1573.5277	Straight
20.0000	2631.8026	1583.4866	Straight
21.5312	2631.6638	1585.0115	Tangent Point
30.0000	2630.1094	1593.3237	Curve Radius 45.000
38.4640	2627.0295	1601.1940	Tangent Point
38.6170	2626.9606	1601.3306	End

Temporary Turning Head			
Metrage	Easting	Northing	Curve/Straight
0.000	2600.449	1519.739	Start
4.652	2600.938	1515.113	Tangent Point
10.000	2601.451	1509.789	Curve Radius 349.475
20.000	2602.191	1499.817	Curve Radius 349.475
21.910	2602.300	1547.910	Tangent Point
30.000	2602.738	1489.832	Start
40.000	2603.261	1479.847	Start
42.410	2603.412	1477.440	End