


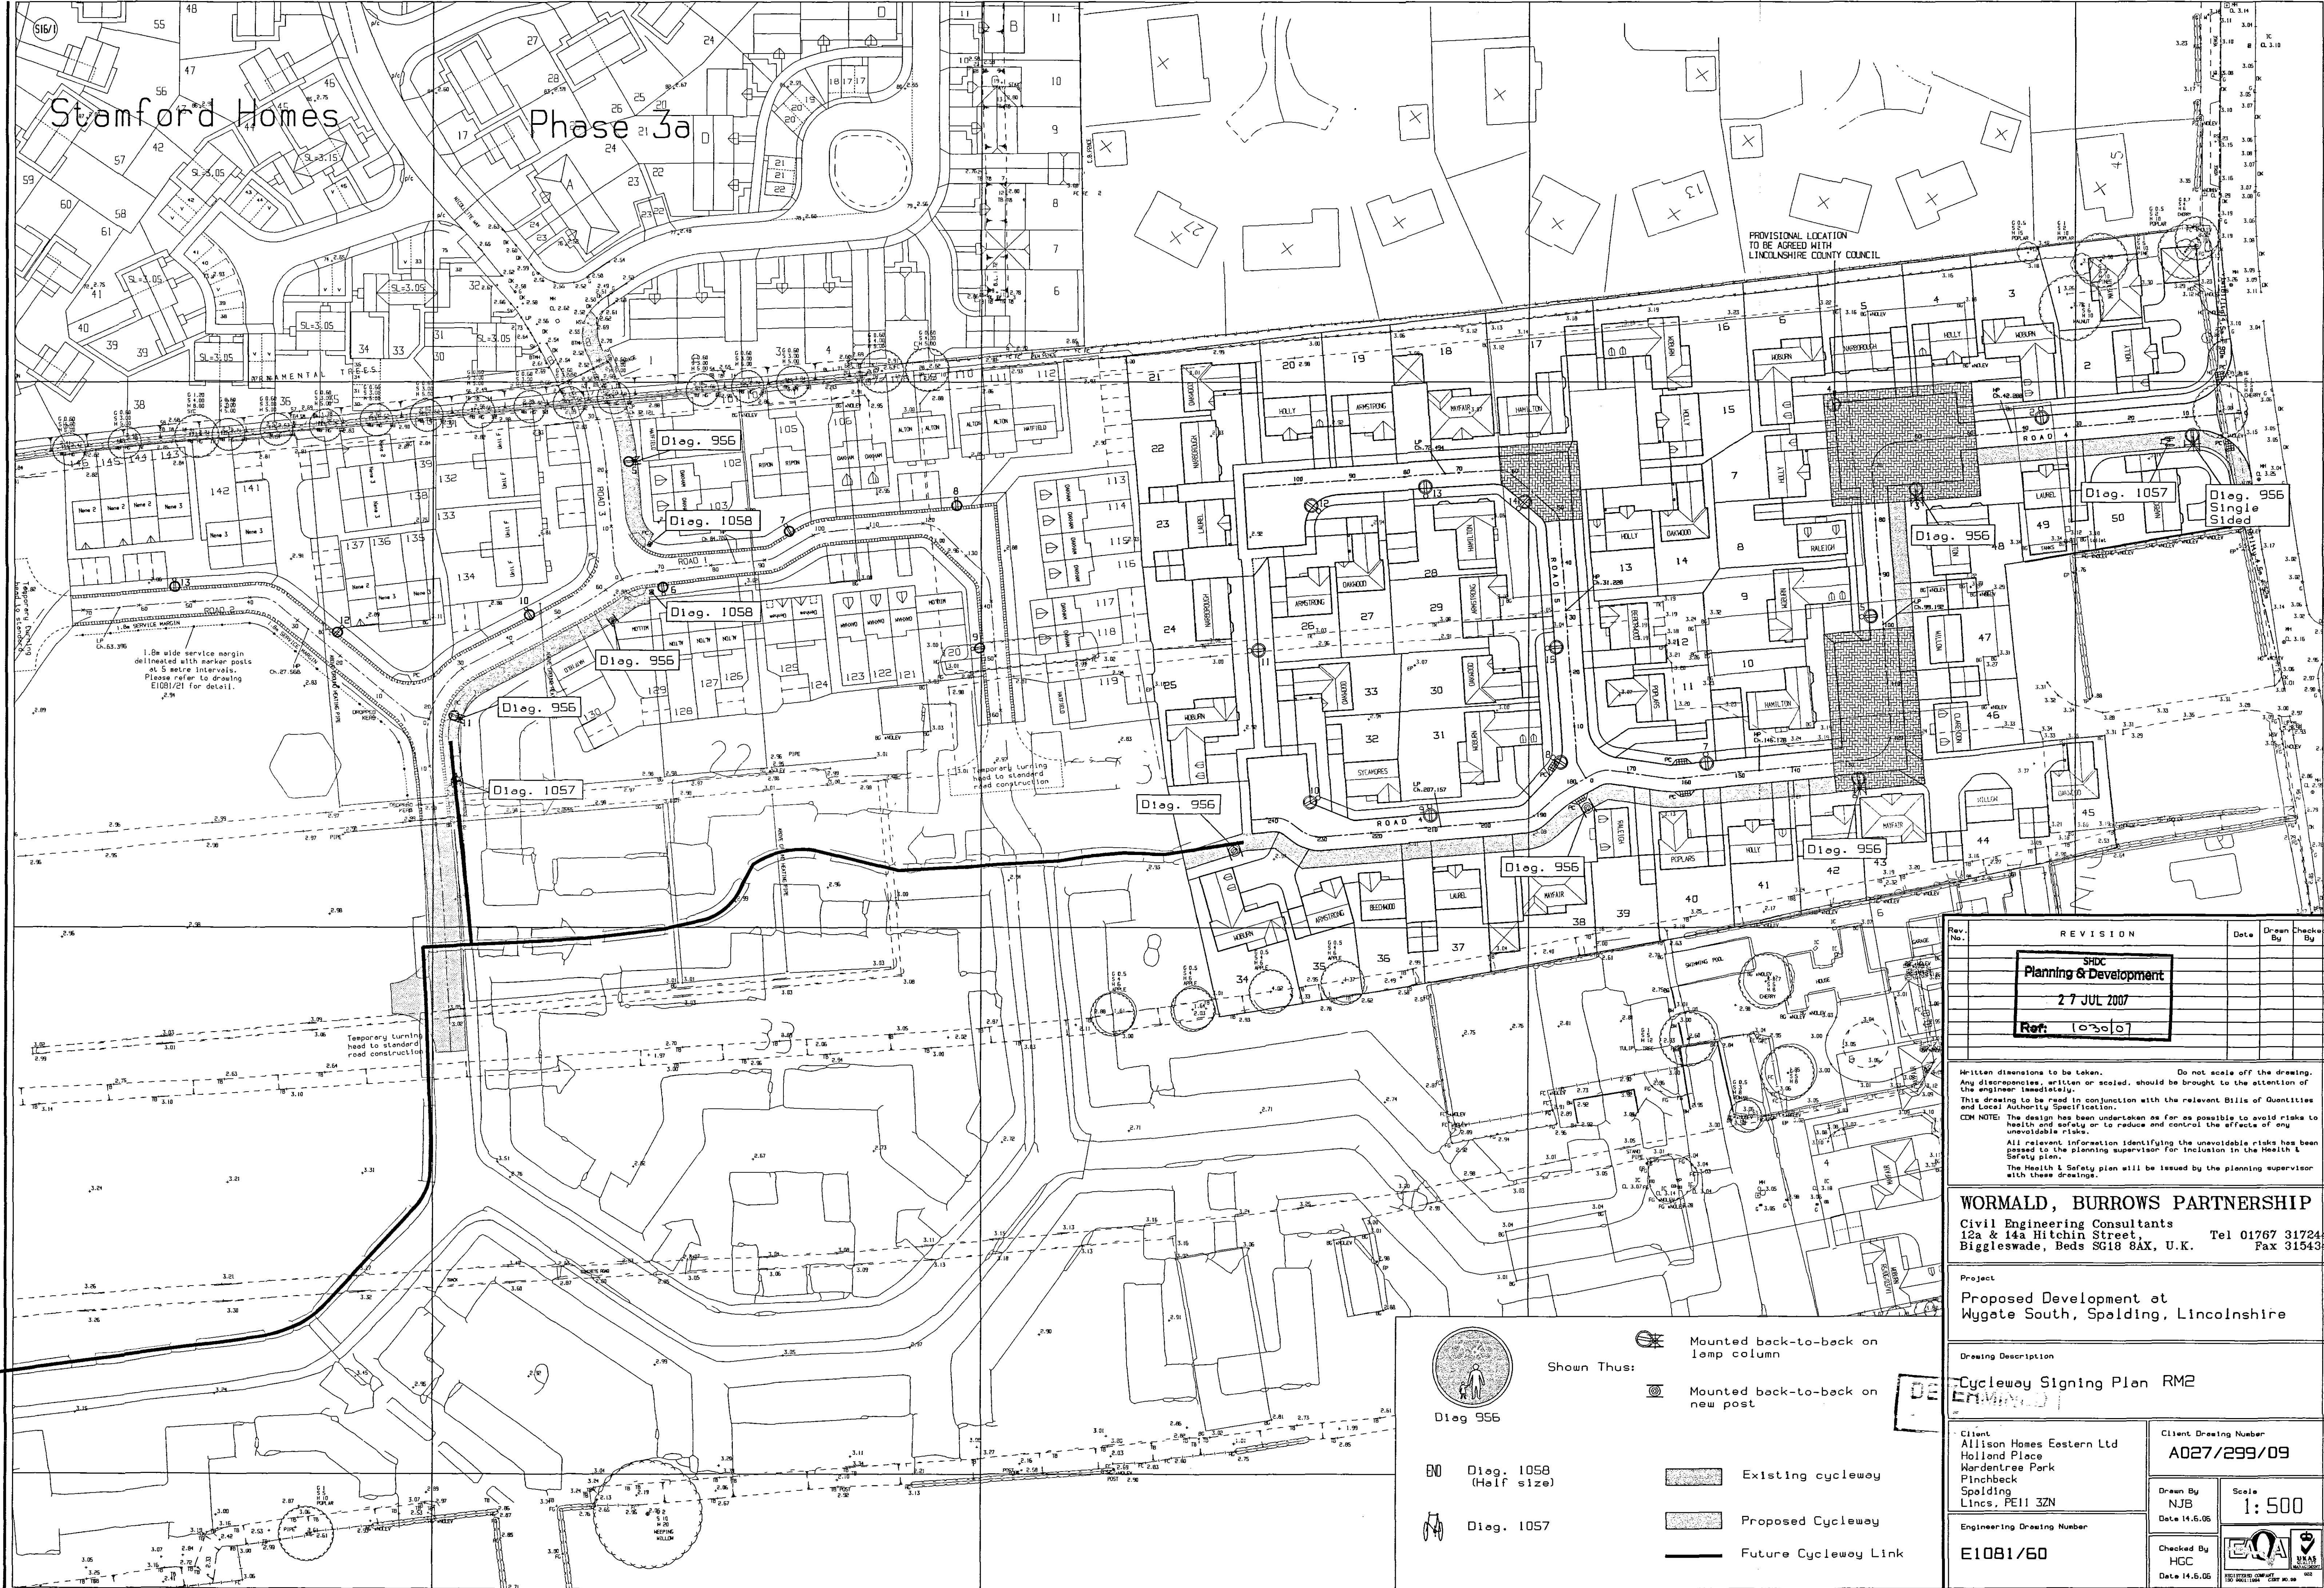

Rev. No.	REVISION	Date	Drawn By	Checked By
	SHDC Planning & Development 27 JUL 2007 Ref: 1030107			

Written dimensions to be taken. Do not scale off the drawing.
All discrepancies, written or scaled, should be brought to the attention of the engineer immediately.
This drawing to be read in conjunction with the relevant Bills of Quantities and Locality Notes.
CDM NOTE: The design has been undertaken as far as possible to avoid risks to health and safety or to reduce and control the effects of any unavoidable risks.
All relevant information identifying the unavoidable risks has been passed to the planning supervisor for inclusion in the Health & Safety plan.
The Health & Safety plan will be issued by the planning supervisor with these drawings.

WORMALD, BURROWS PARTNERSHIP
Civil Engineering Consultants
12a & 14a Hitchin Street, Tel 01767 31724
Biggleswade, Beds SG18 8AX, U.K. Fax 31543

Project
Proposed Development at
Wygate South, Spalding, Lincolnshire

Drawing Description

Cycleway Signing Plan RM2

Environ

Client Allison Homes Eastern Ltd Holland Place Wardentree Park Pinchbeck Spalding Lincs. PE11 3ZN	Client Drawing Number A027/299/09		
Engineering Drawing Number E1081/60	<table border="1"> <tr> <td data-bbox="2709 1897 2806 1941"> Drawn By NJB Date 14.6.06 </td> <td data-bbox="2806 1897 2903 1941"> Scale 1:500 </td> </tr> </table>	Drawn By NJB Date 14.6.06	Scale 1:500
Drawn By NJB Date 14.6.06	Scale 1:500		
	<table border="1"> <tr> <td data-bbox="2709 1941 2806 2005"> Checked By HGC Date 14.6.06 </td> <td data-bbox="2806 1941 2903 2005">   ISO 9001 CERTIFIED REG. NO. 1584 CERT. NO. 68 0457 </td> </tr> </table>	Checked By HGC Date 14.6.06	  ISO 9001 CERTIFIED REG. NO. 1584 CERT. NO. 68 0457
Checked By HGC Date 14.6.06	  ISO 9001 CERTIFIED REG. NO. 1584 CERT. NO. 68 0457		

0:1001:Kiranthi: Thu Jun 15 14:57:41 2023: