


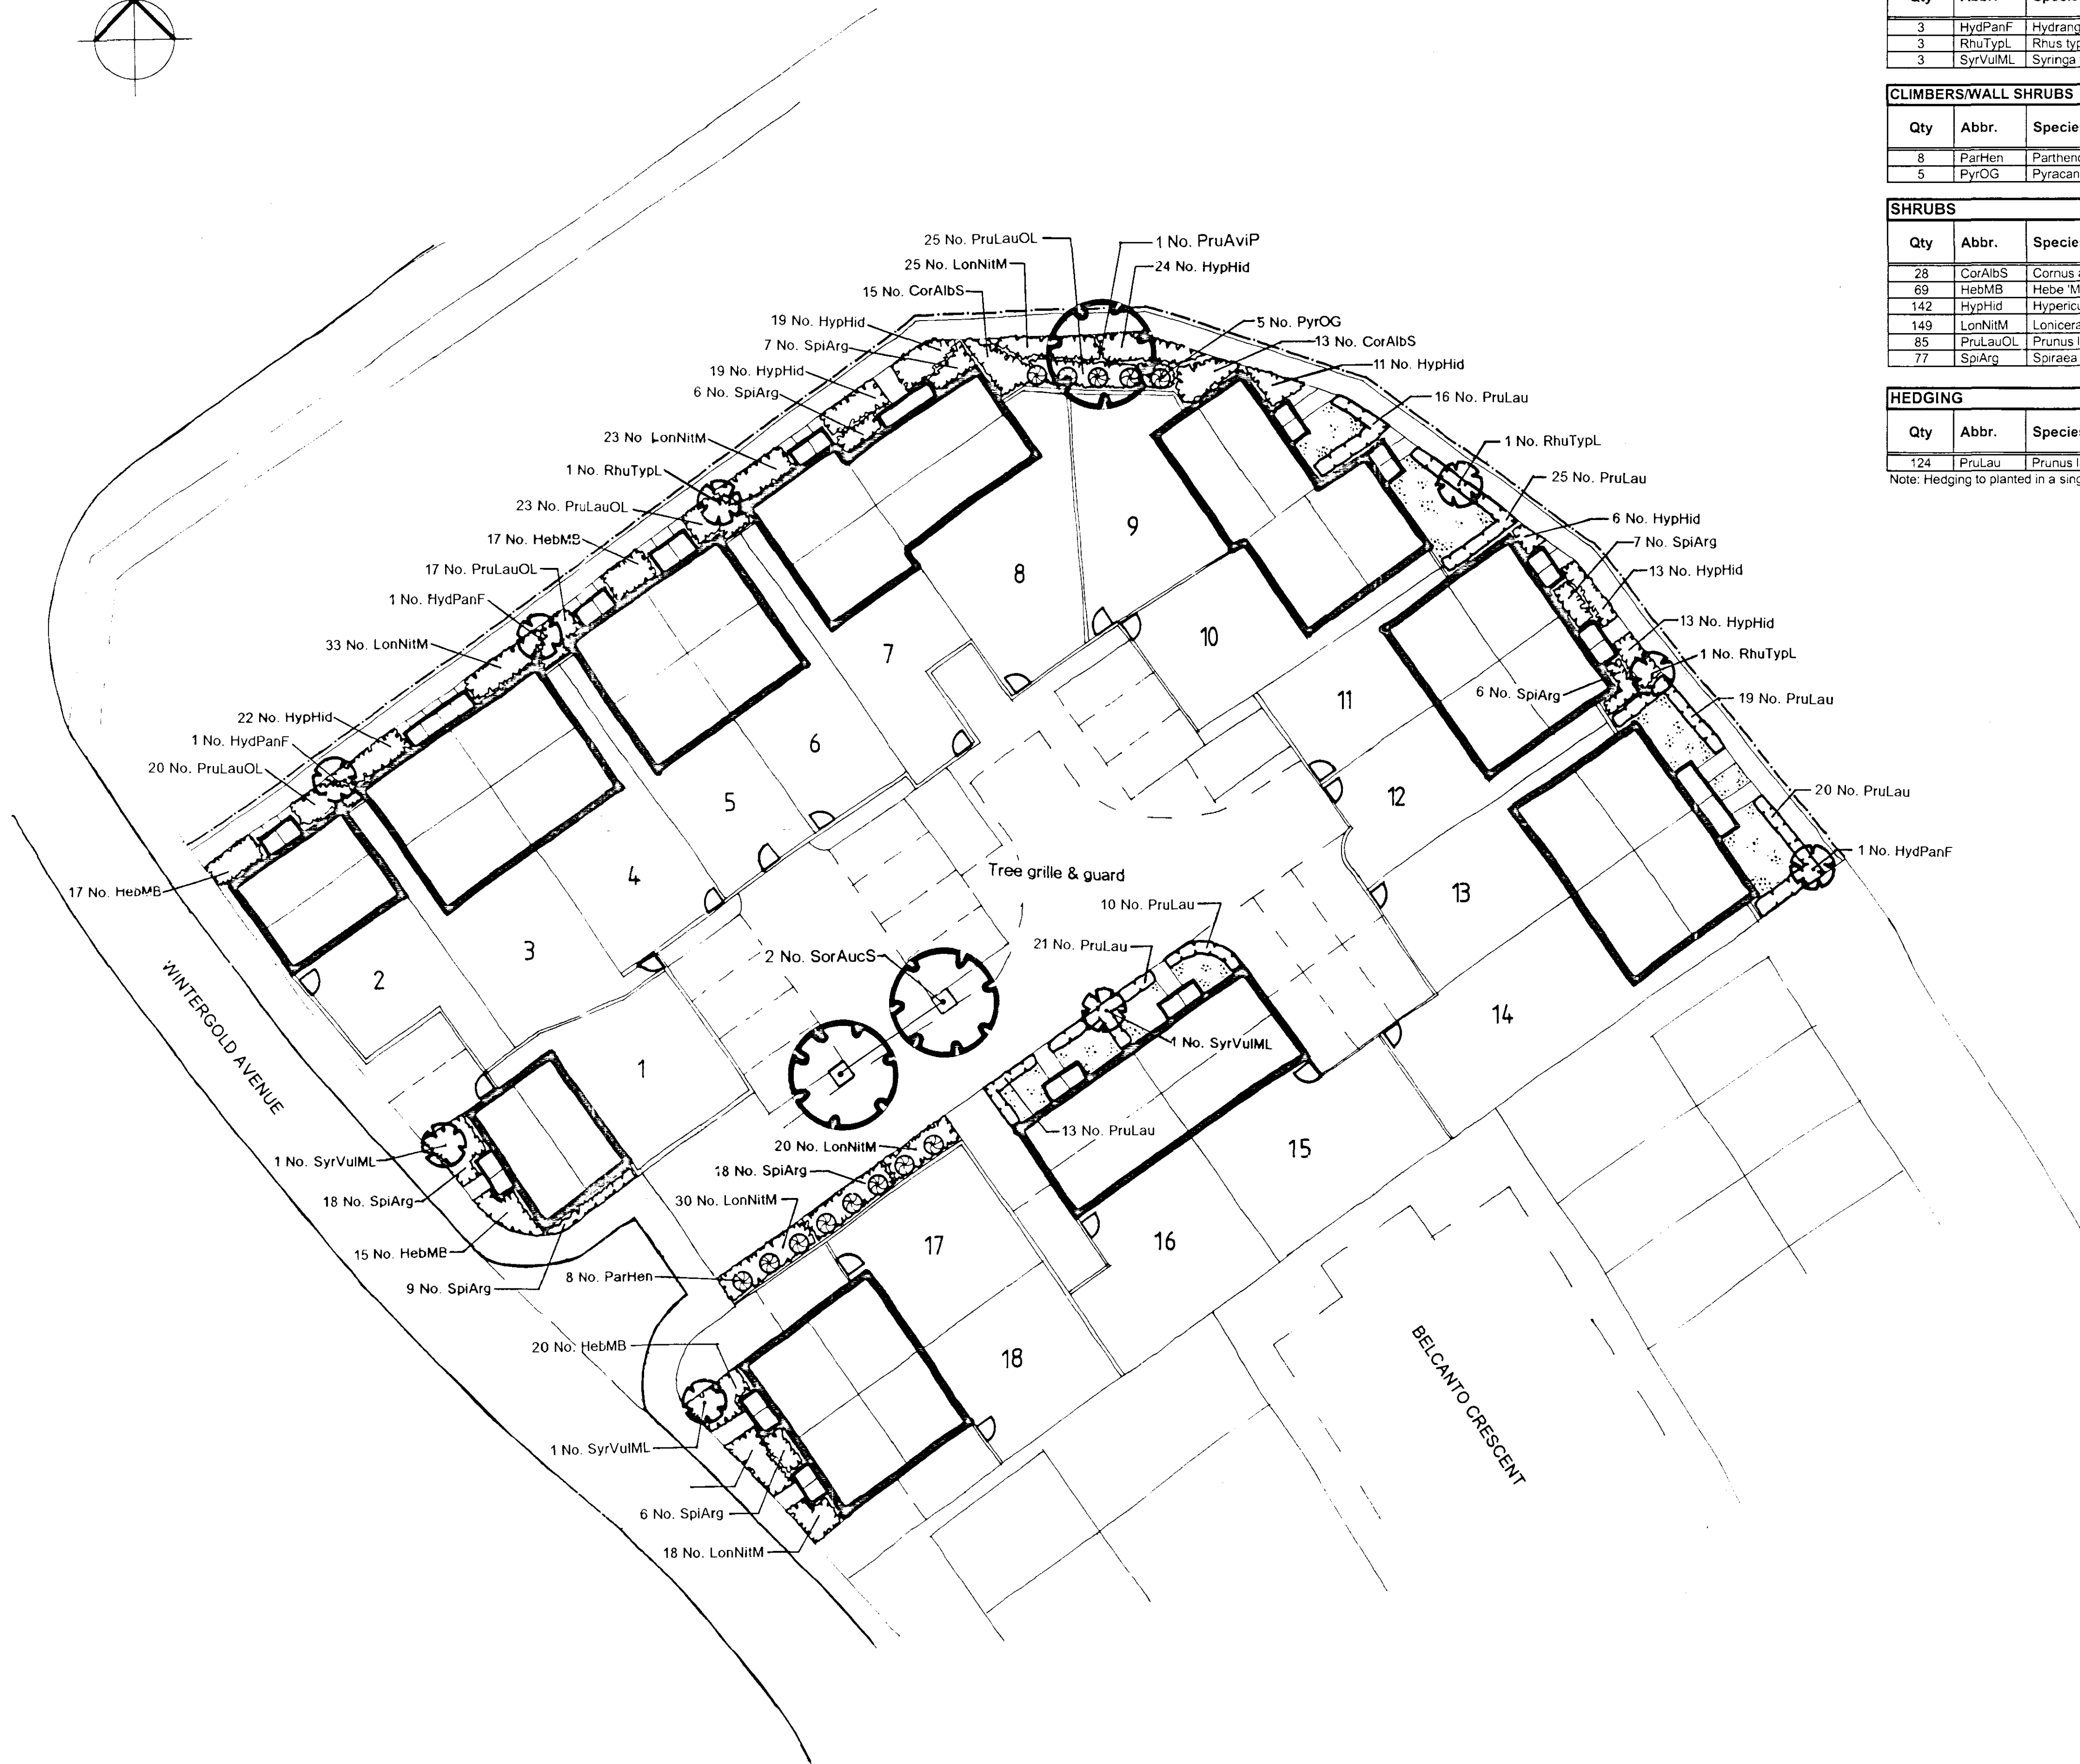

TREES								
Qty	Abbr.	Species	Form	Height (cm)	Girth (cm)	Root Condition	Min. No. of Branches	No. of Transplants
1	PruAviP	Prunus avium 'Plena'	HS	350-425	12-14	Bare Root	5	3x
2	SorAucS	Sorbus aucuparia 'Streetwise'	HS	350-425	12-14	Bare Root	5	3x

CLIMBERS/WALL SHRUBS							
Qty	Abbr.	Species	Height (cm)	Pot Size (Litres)	Habit	Min. No. of Breaks	Planting Distance
8	ParHen	Parthenocissus henryana	60-90	3L	Several shoots	2	1500mm Ctrs
5	PyrOG	Pyracantha 'Orange Glow'	60-90	3L	Leader & laterals	3	1500mm Ctrs

HEDGING							
Qty	Abbr.	Species	Form	Height (cm)	Root Condition	Min. No. of Breaks	Planting Distance
124	PruLau	Prunus laurocerasus	Branched	40-60	3L Pot	4	400mm Ctrs

Note: Hedging to planted in a single row with 400mm between plants

Proposed tree	
Proposed specimen shrub	
Proposed hedge planting	
Proposed shrub planting	
Proposed wall shrub/climber	
Proposed gravel areas	
Proposed 1.8m close boarded fence	
Proposed pedestrian gate	
Proposed 1.2m high post & rail fence	

DO NOT SCALE from this drawing. All measurements should be checked against on site conditions and any discrepancies should be brought to the attention of the Resident Quantity Surveyor.